
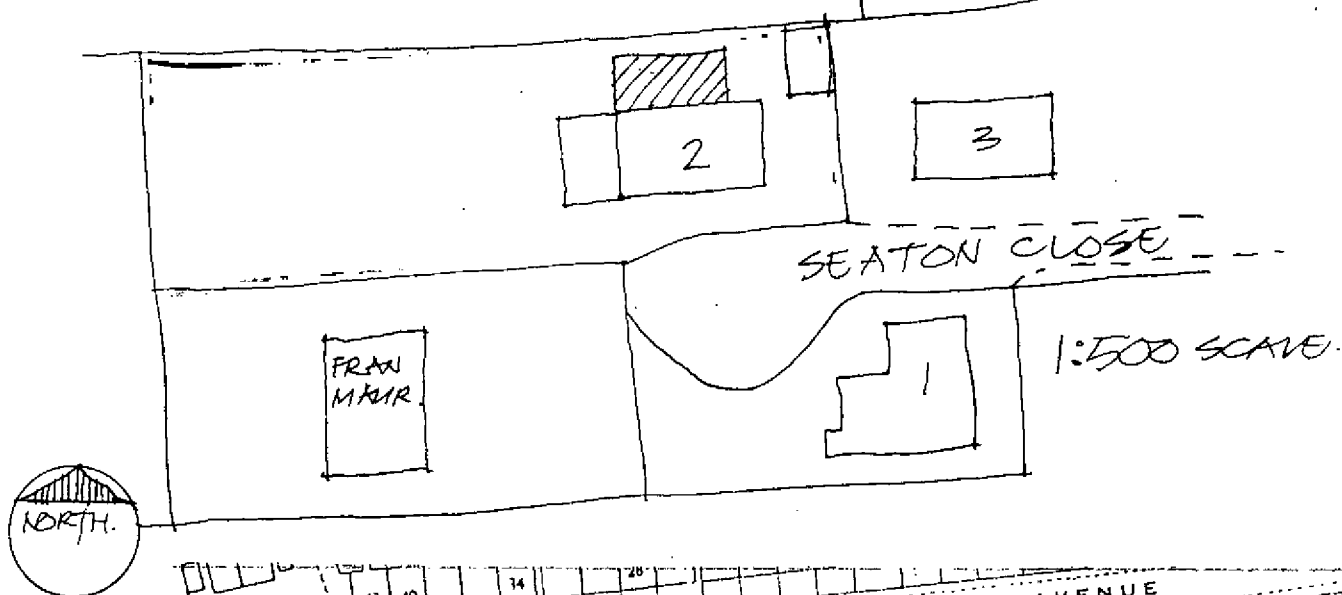


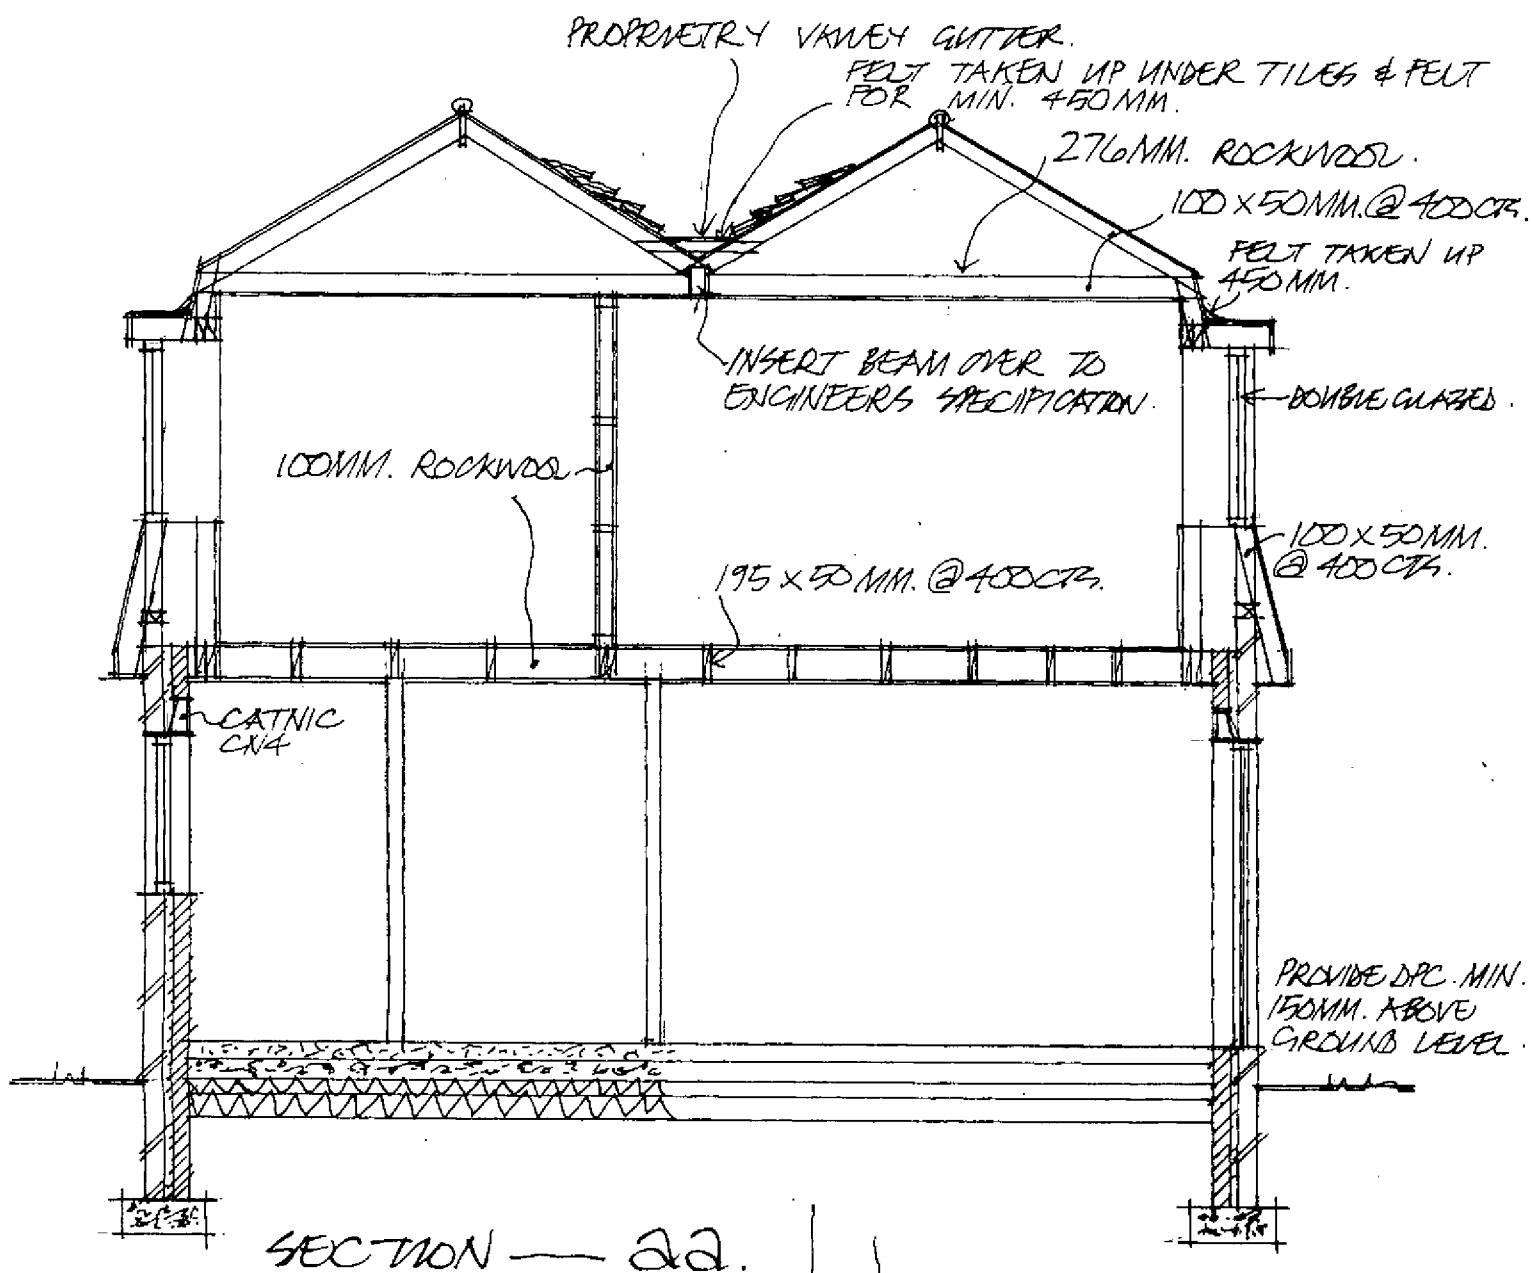

Notes:

All Dimensions must be checked on site and not scaled from this drawing

Contractor and client are reminded of their obligation under the Party Wall Act. If in doubt ask.

Contractor is to confirm all below ground drain run direction and invert levels.

A	Date	Revisions

Copyright

TIM CORDING
Architectural and Planning Services

"Kingshead", 140 High Street,
Steyning, West Sussex BN44 3LH
Tel/Fax: 01903 814836

Client

JOHN CHARD.

Job Title

PROPOSED EXTENSION.

Drawing Title

2 SEATON CLOSE.
WICK.
WEST SUSSEX.

Scale 1:50

Date OCT. 2012

Drawn by

Drg.No.

Rev