



Persimmon Homes

North Littlehampton:
Southern Lymminster Bypass

Landscape Proposals: **SLB4**
Southern roundabout


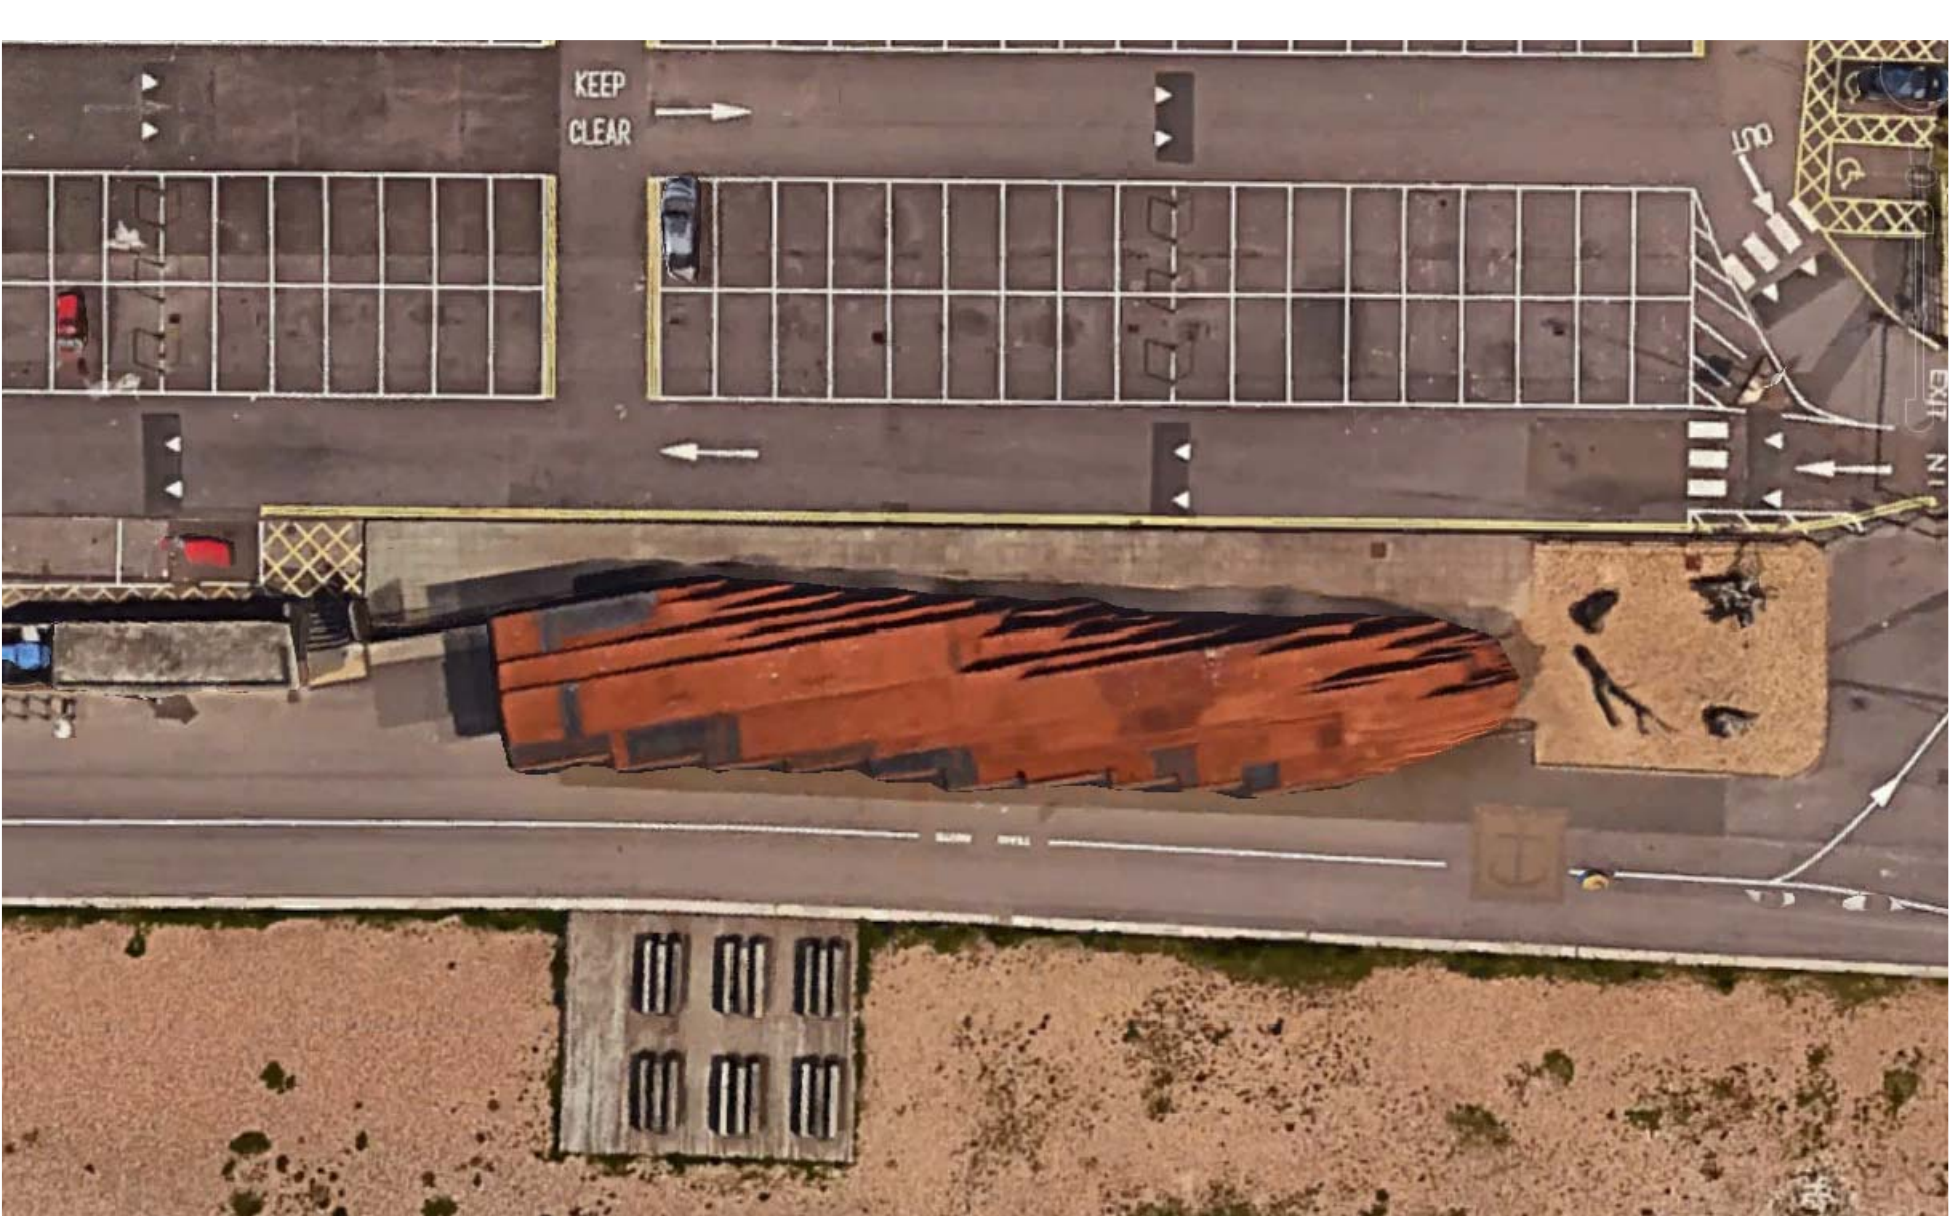


Image credit Google Earth: East Beach Cafe

Key

- Groundcover plants. Refer to drawing SLB 2 for plant schedule
- Gravel trim
- Timber edging board
- Timber sleeper block. Overall width of one block is 600 mm. Blocks made up of 200 mm wide x 3600 mm long sleepers.
- Timber sleepers stacked 750 mm high.
- Timber sleepers stacked 500 mm high.
- Timber sleepers stacked 250 mm high.

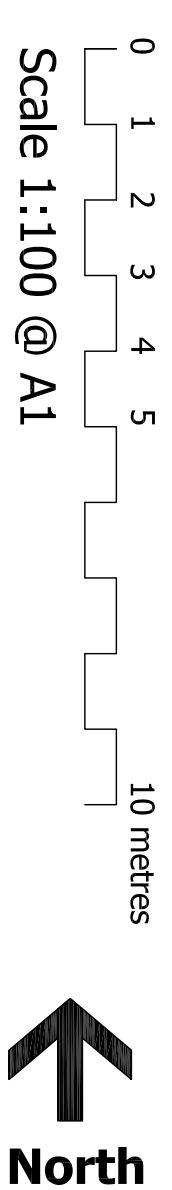

A088461 SLB1-SLB4.dwg **August 2017**

5th Floor, Longcross Court, 47 Newport Road, Cardiff CF24 0AD
Tel: +44 (0) 29 2082 9000 Fax: +44 (0) 29 2045 5321
Email: info@wyg.com www.wyg.com

Based upon Ordnance Survey data with the permission of Ordnance Survey on behalf of the Controller of Her Majesty's Stationery Office, © Crown copyright. WYG Environment Planning Limited 2017. License no: AR 1000 17603
© WYG Environment Planning Transport Limited 2017. Registered in England Number: 3050297

