© Mayer Brown Limited Copyright. The drawings, information and data recorded in this document ("the information") is the property of Mayer Brown. This document and the information are solely for the use of the authorised recipient and this document may not be used, copied or reproduced in whole or part for any purposes other than which it was supplied by Mayer Brown. Mayer Brown makes no representation, undertakes no duty and accepts no responsibilities to any third party who may use or rely upon this document or the information.

A0 ORIGINAL

© Crown copyright, all rights reserved. 2012. Licence number 100002189.

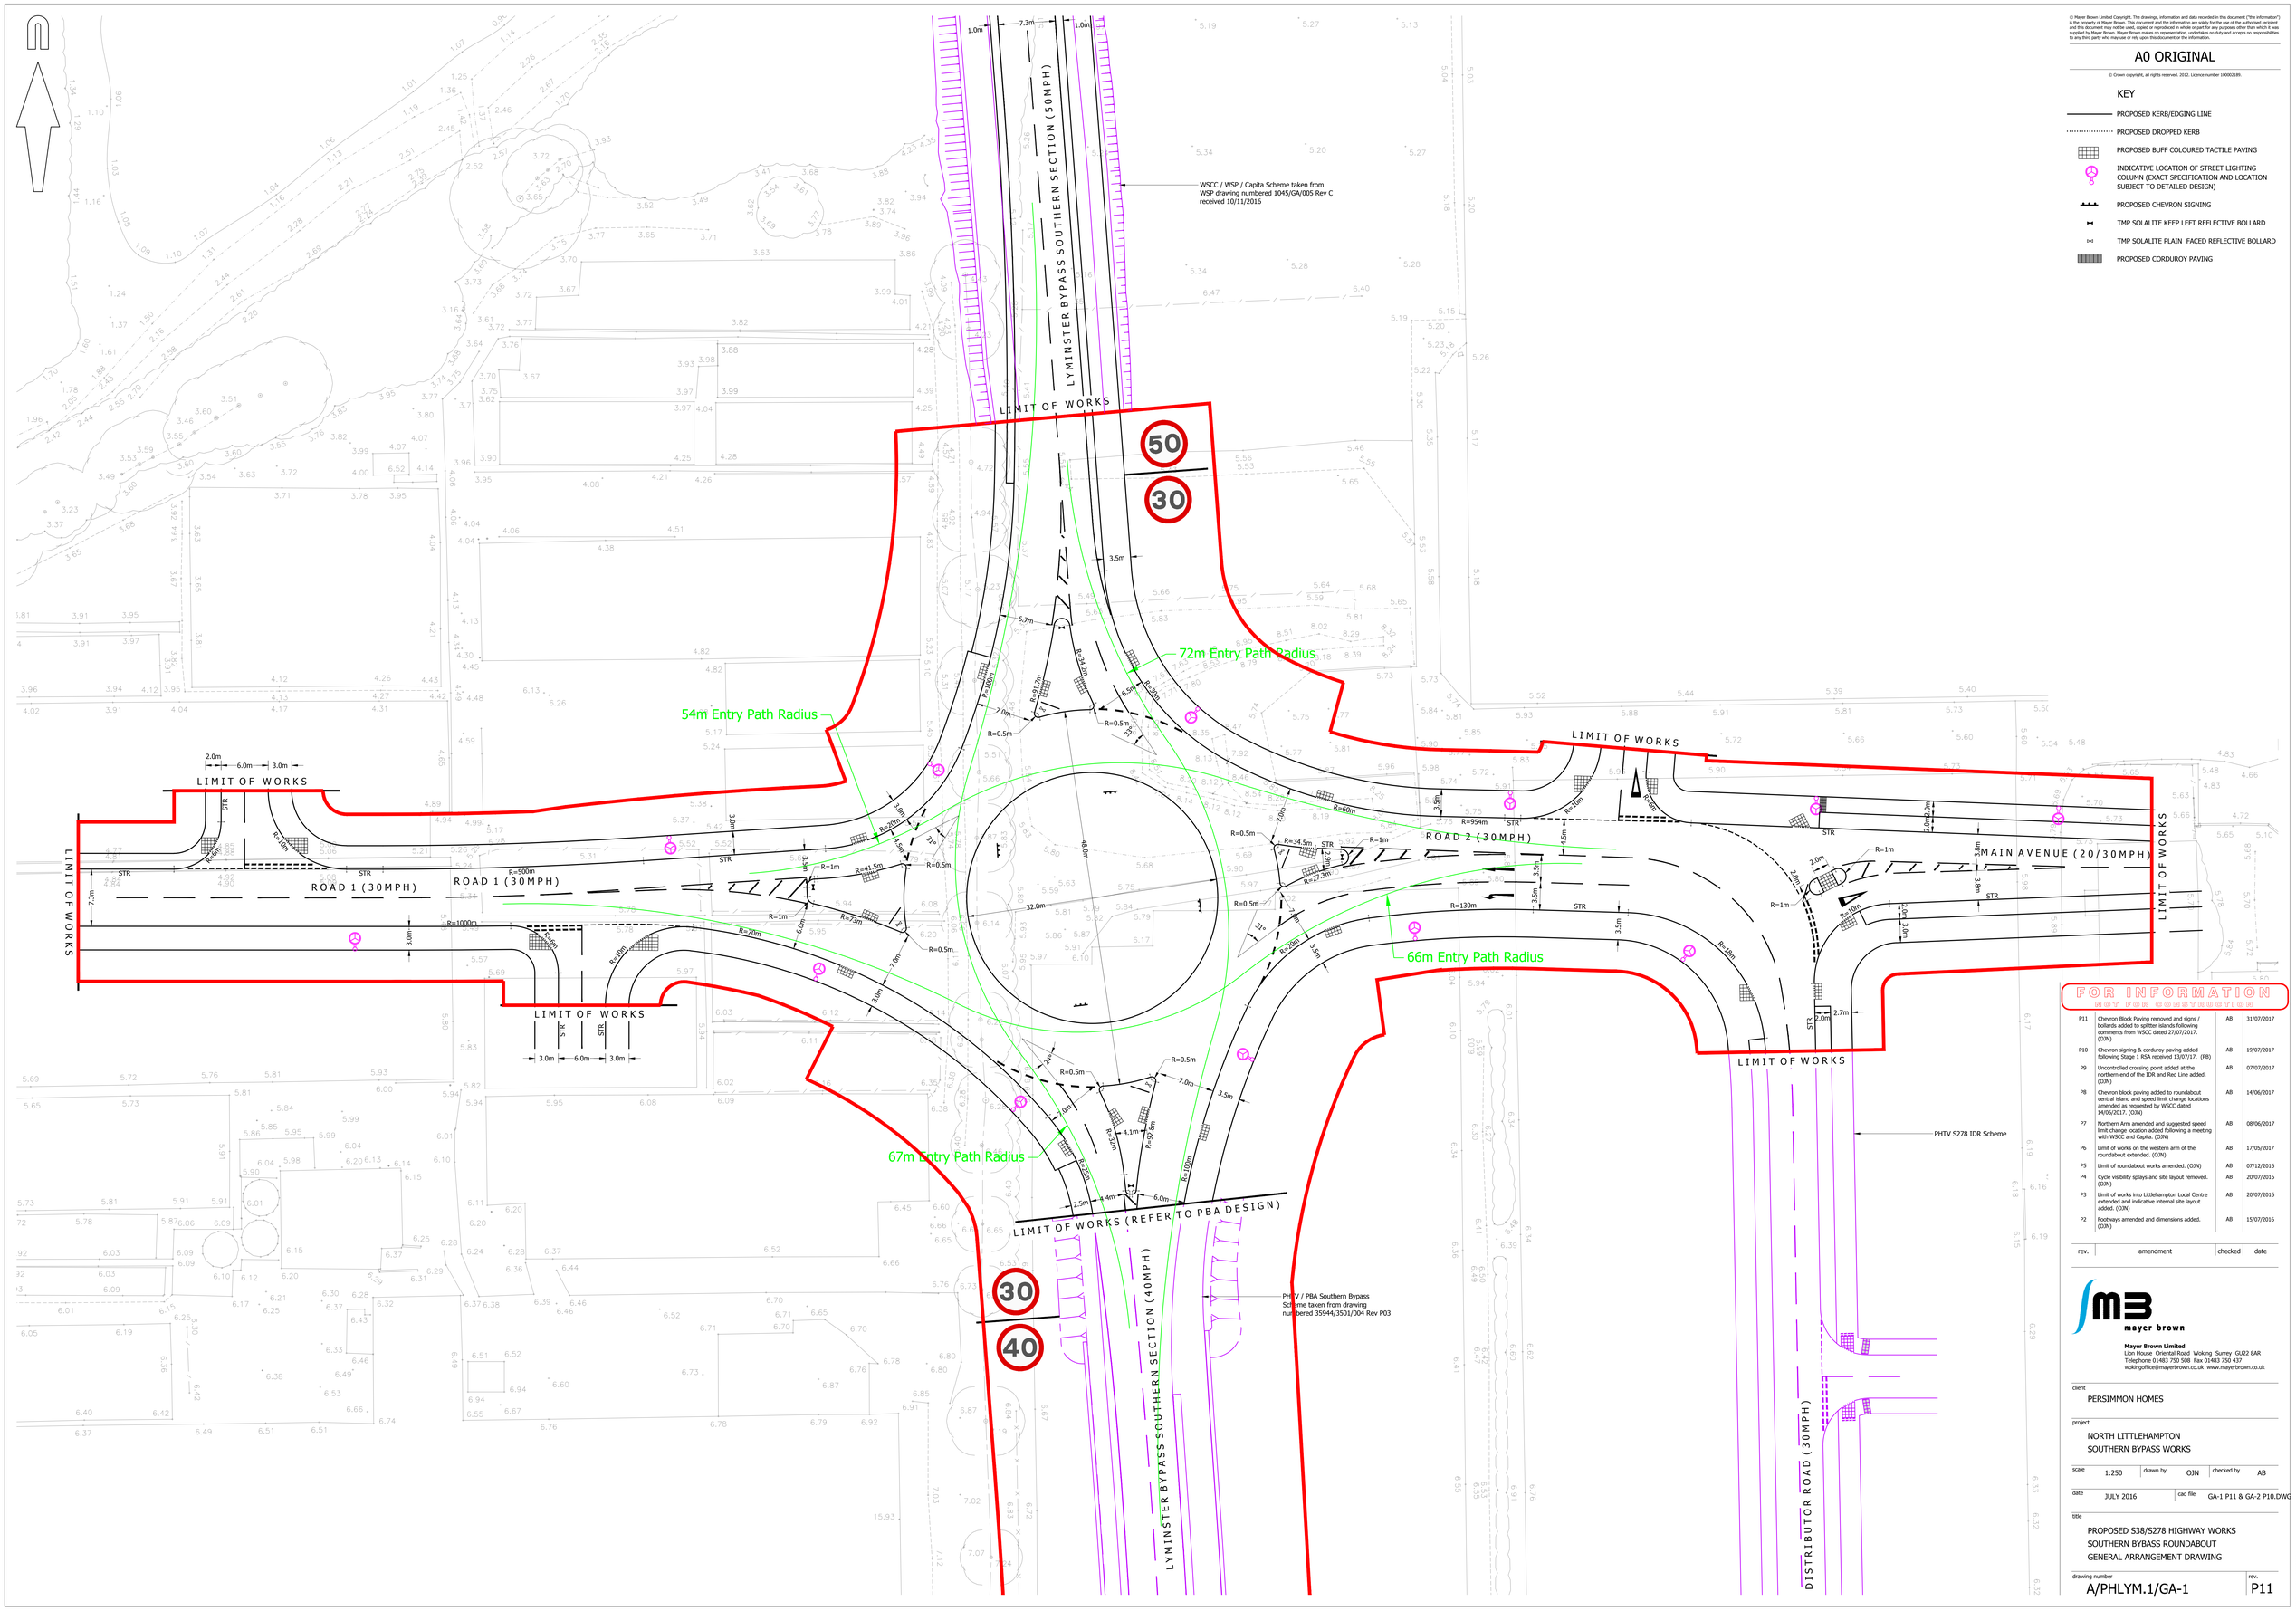

KEY

- PROPOSED KERB/EDGING LINE
- PROPOSED DROPPED KERB
- PROPOSED BUFF COLOURED TACTILE PAVING
- INDICATIVE LOCATION OF STREET LIGHTING COLUMN (EXACT SPECIFICATION AND LOCATION SUBJECT TO DETAILED DESIGN)
- PROPOSED CHEVRON SIGNING
- TMP SOLALITE KEEP LEFT REFLECTIVE BOLLARD
- TMP SOLALITE PLAIN FACED REFLECTIVE BOLLARD
- PROPOSED CORDUROY PAVING

FOR INFORMATION
NOT FOR CONSTRUCTION

rev.	amendment	checked	date
P11	Chevron Block Paving removed and signs / bollards added to splitter islands following comments from WSCC dated 27/07/2017. (OJN)	AB	31/07/2017
P10	Chevron signing & corduroy paving added following Stage 1 RSA received 13/07/17. (PB)	AB	19/07/2017
P9	Uncontrolled crossing point added at the northern end of the IDR and Red Line added. (OJN)	AB	07/07/2017
P8	Chevron block paving added to roundabout central island and speed limit change locations amended as requested by WSCC dated 14/06/2017. (OJN)	AB	14/06/2017
P7	Northern Arm amended and suggested speed limit change location added following a meeting with WSCC and Capita. (OJN)	AB	08/06/2017
P6	Limit of works on the western arm of the roundabout extended. (OJN)	AB	17/05/2017
P5	Limit of roundabout works amended. (OJN)	AB	07/12/2016
P4	Cycle visibility splays and site layout removed. (OJN)	AB	20/07/2016
P3	Limit of works into Littlehampton Local Centre extended and indicative internal site layout added. (OJN)	AB	20/07/2016
P2	Footways amended and dimensions added. (OJN)	AB	15/07/2016

mayer brown

Mayer Brown Limited
Lion House Oriental Road Woking Surrey GU22 8AR
Telephone 01483 750 508 Fax 01483 750 437
wokingoffice@mayerbrown.co.uk www.mayerbrown.co.uk

client
PERSIMMON HOMES

project
NORTH LITTLEHAMPTON
SOUTHERN BYPASS WORKS

scale	1:250	drawn by	OJN	checked by	AB
date	JULY 2016	cad file	GA-1 P11 & GA-2 P10.DWG		

title
PROPOSED S38/S278 HIGHWAY WORKS
SOUTHERN BYBASS ROUNDABOUT
GENERAL ARRANGEMENT DRAWING

drawing number
A/PHLYM.1/GA-1

rev.
P11