

project

1A & 1B NORTHWAY ROAD WICK LITTLEHAMPTON BN17 7JX

client

Mr J Boyazis 35 Graham Road Micham CR4 2H

architect

Peter Wilson Hilary Mount Way Lancing BN15 0QD 01903 755765


drawing

scale 1:100 @ A4 date: 10/09/19 revision

planting

tp782/22

1A & 1B NORTHWAY ROAD WICK LITTLEHAMPTON BN17 7JX
Planting 747/105

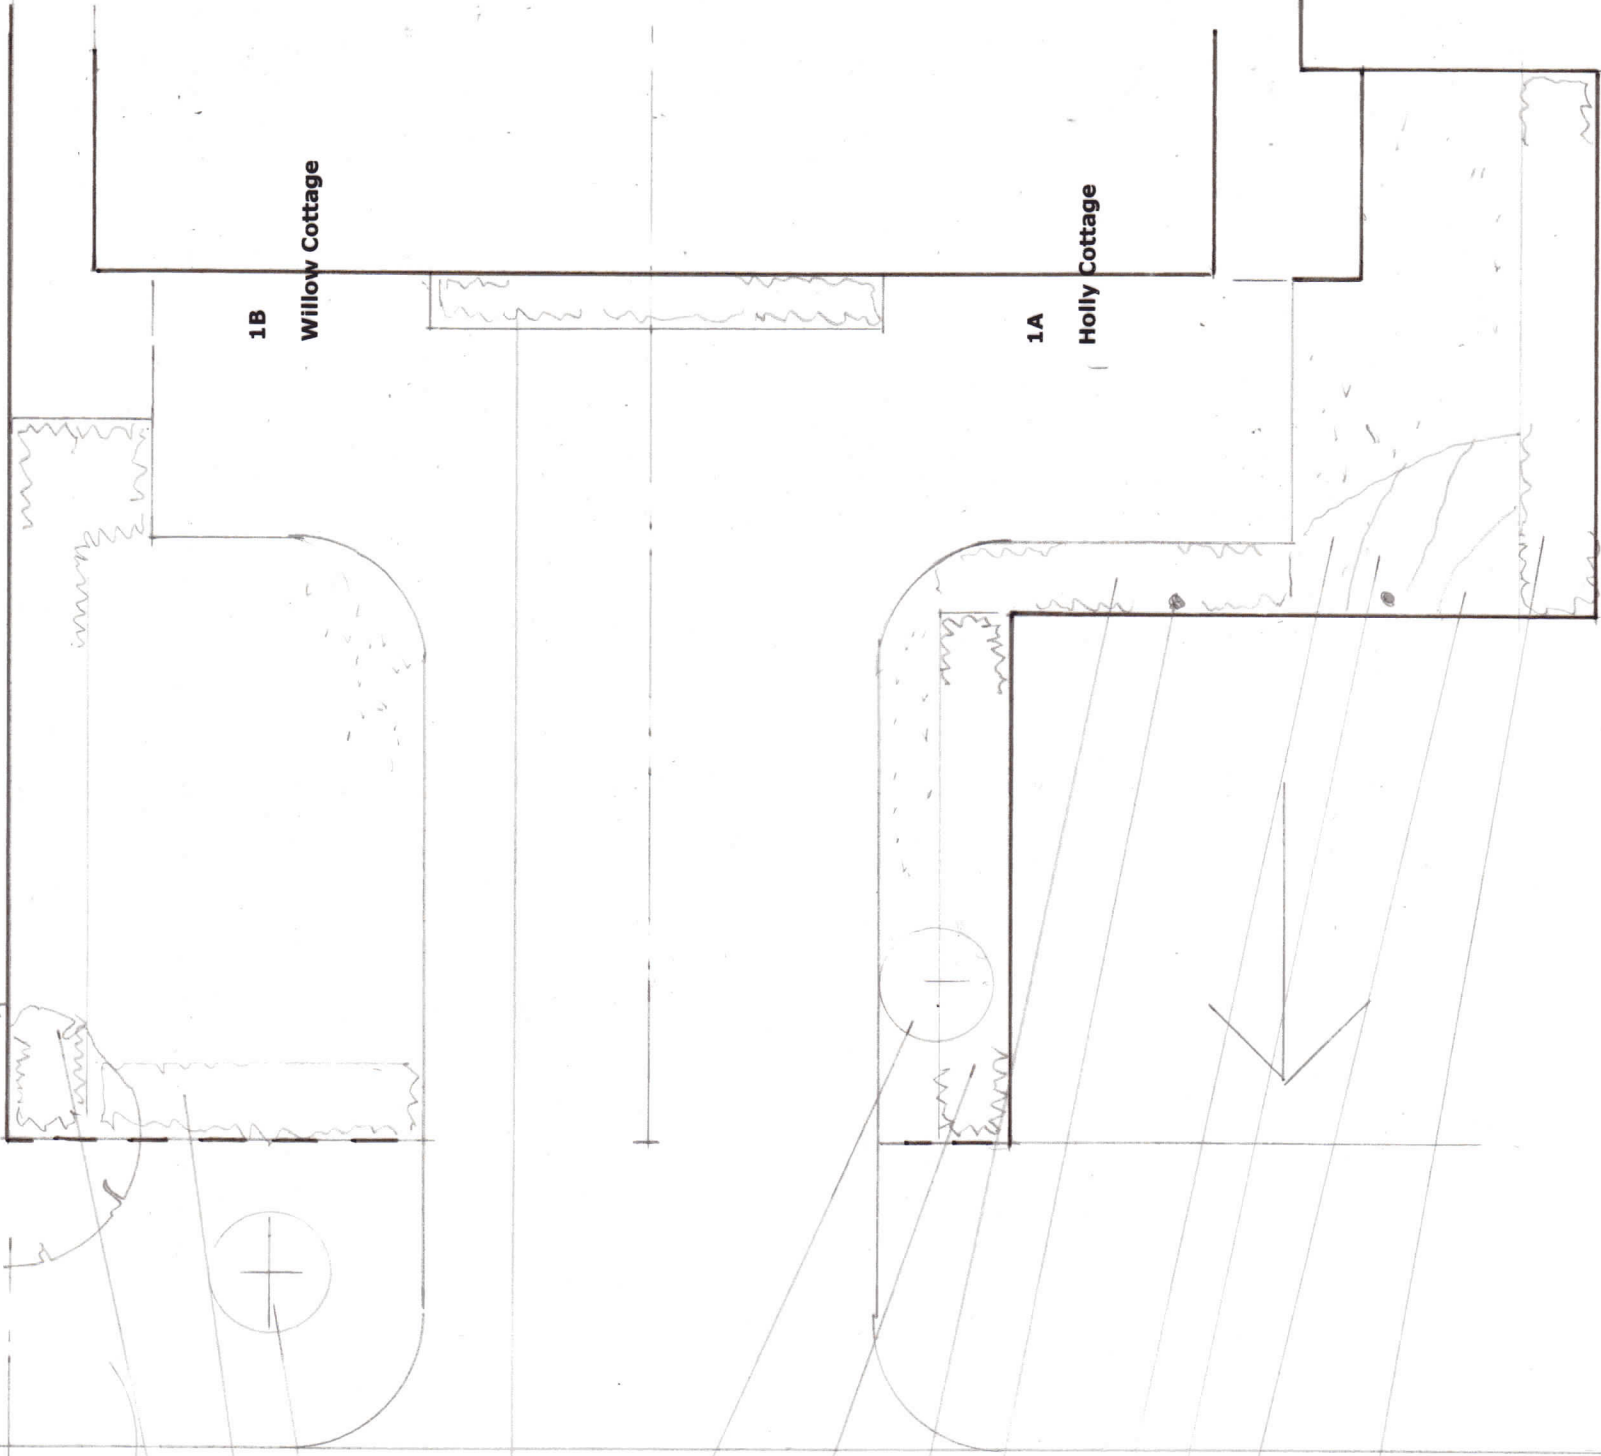

Hedges		number	size	space
Photinia Fraseri 'Red Robin'	40	2 litre pot	450 centres	
Lavandula Angustifolia ' Munsted '	10	1.2 litre pot	300 centres	

Front of house Mulhonia moved to allow entrance to car parking

Hypericum 'Hidcote' in front of house 6 1.5 litre pot 1.000 centres

Tree

- 20 Holly tree Ilex aquifolium single tree 60 litre pot
- Hedge Escalonia Macrantha 16 2.5 litre pot 450 centres
- Lavender Lavandula) Munsted 15 1.5 litre pot 300 centres
- Honeysuckle Halliana 1 3 litre pot

Bed	number	size	space
Erigeron Profusion.	15	10.5 cm pot	300 centres
Evening primrose Oenothera biennis,	15	plug plants	300 centres
Goldenrod Solidago virgaurea,	15	1 litre pot	300 centres
Honeysuckle Lonicera periclymenum	1	3 litre pot	

Hedge Grisalina 15 3 litre pot 450 centres

Plants available from Ferring Nurseries, A259 Littlehampton Road Ferring BN12 6PN
plants@ferringnurseries.co.uk