

project

1A & 1B NORTHWAY ROAD WICK LITTLEHAMPTON BN17 7JX

client

Mr J Boyazis 35 Graham Road Micham CR4 2H

architect

Peter Wilson Hilary Mount Way Lancing BN15 0QD 01903 755765


drawing

scale 1:100 @ A4

date: 24/09/19 revision

plan

tp782/10

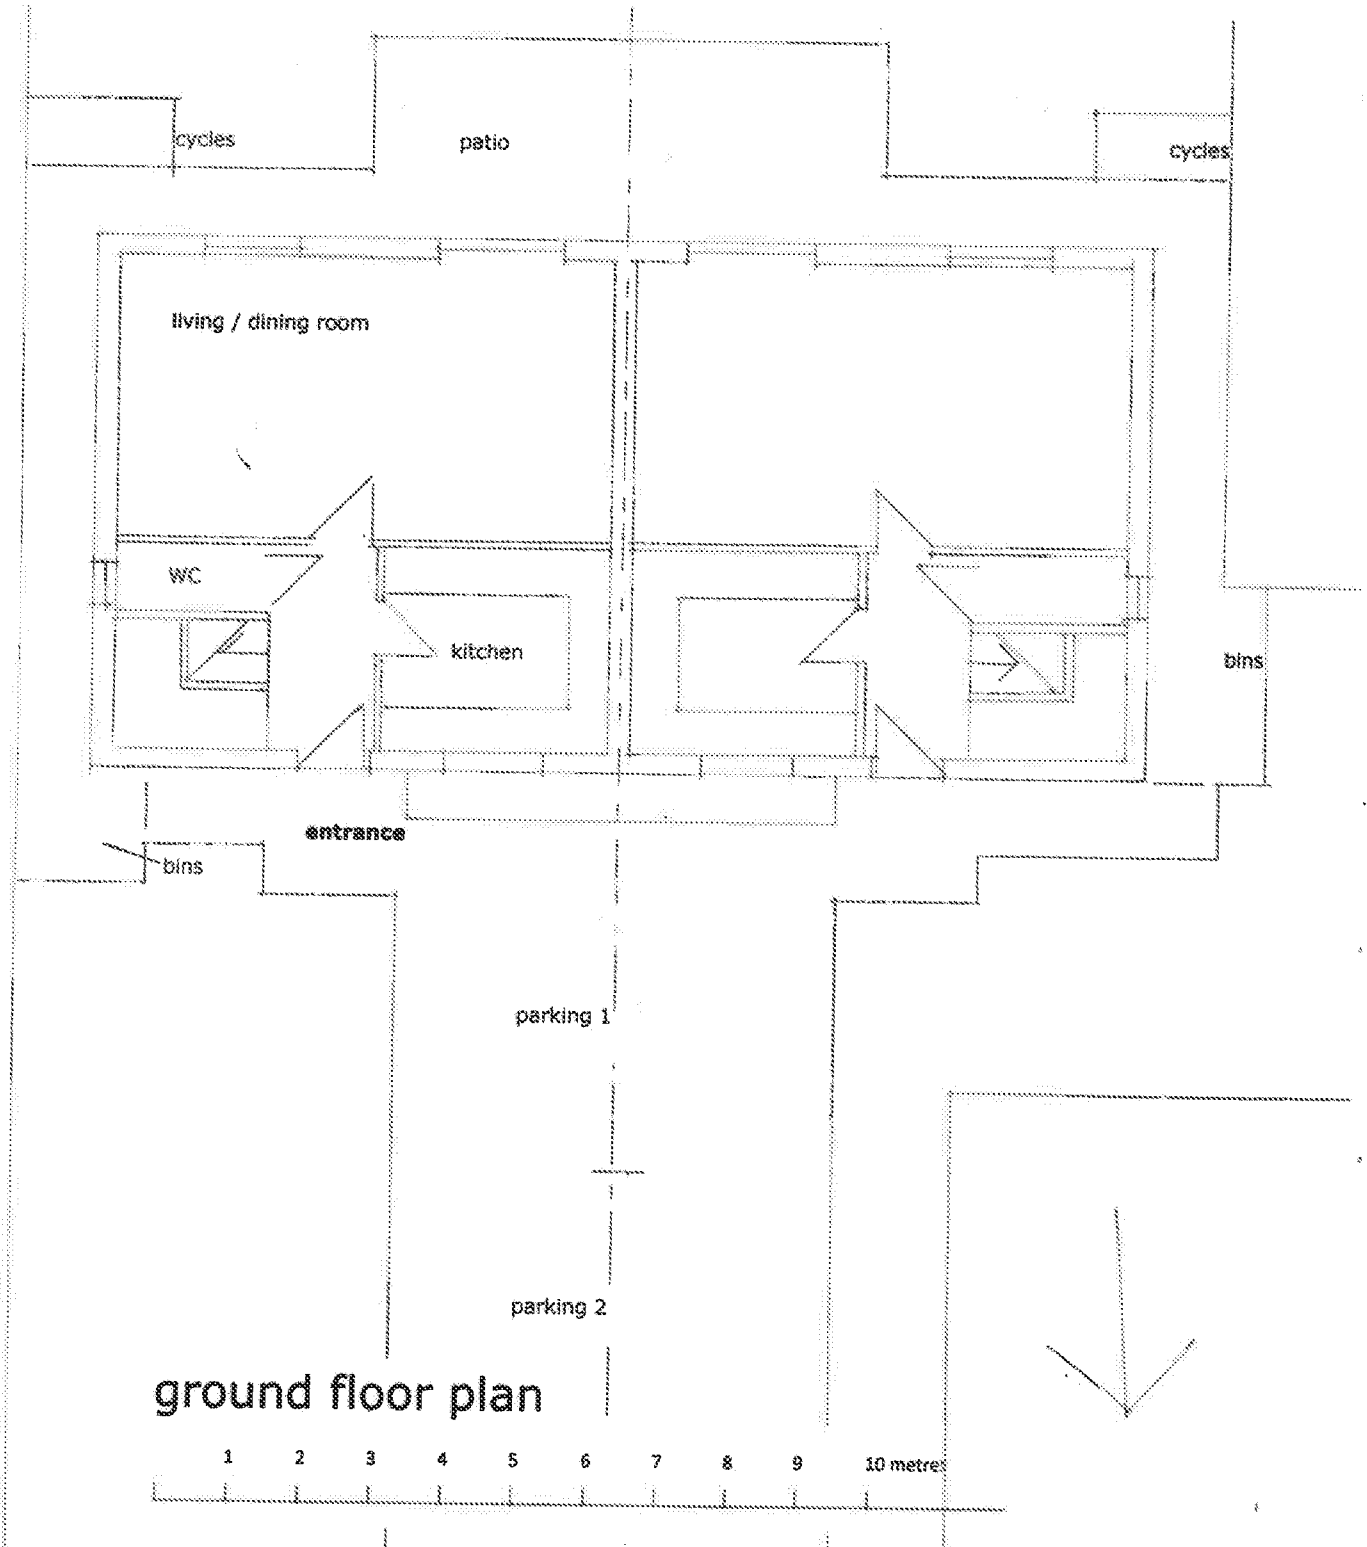

PETER WILSON CONSULTANTS LTD Registration No. 2489620