



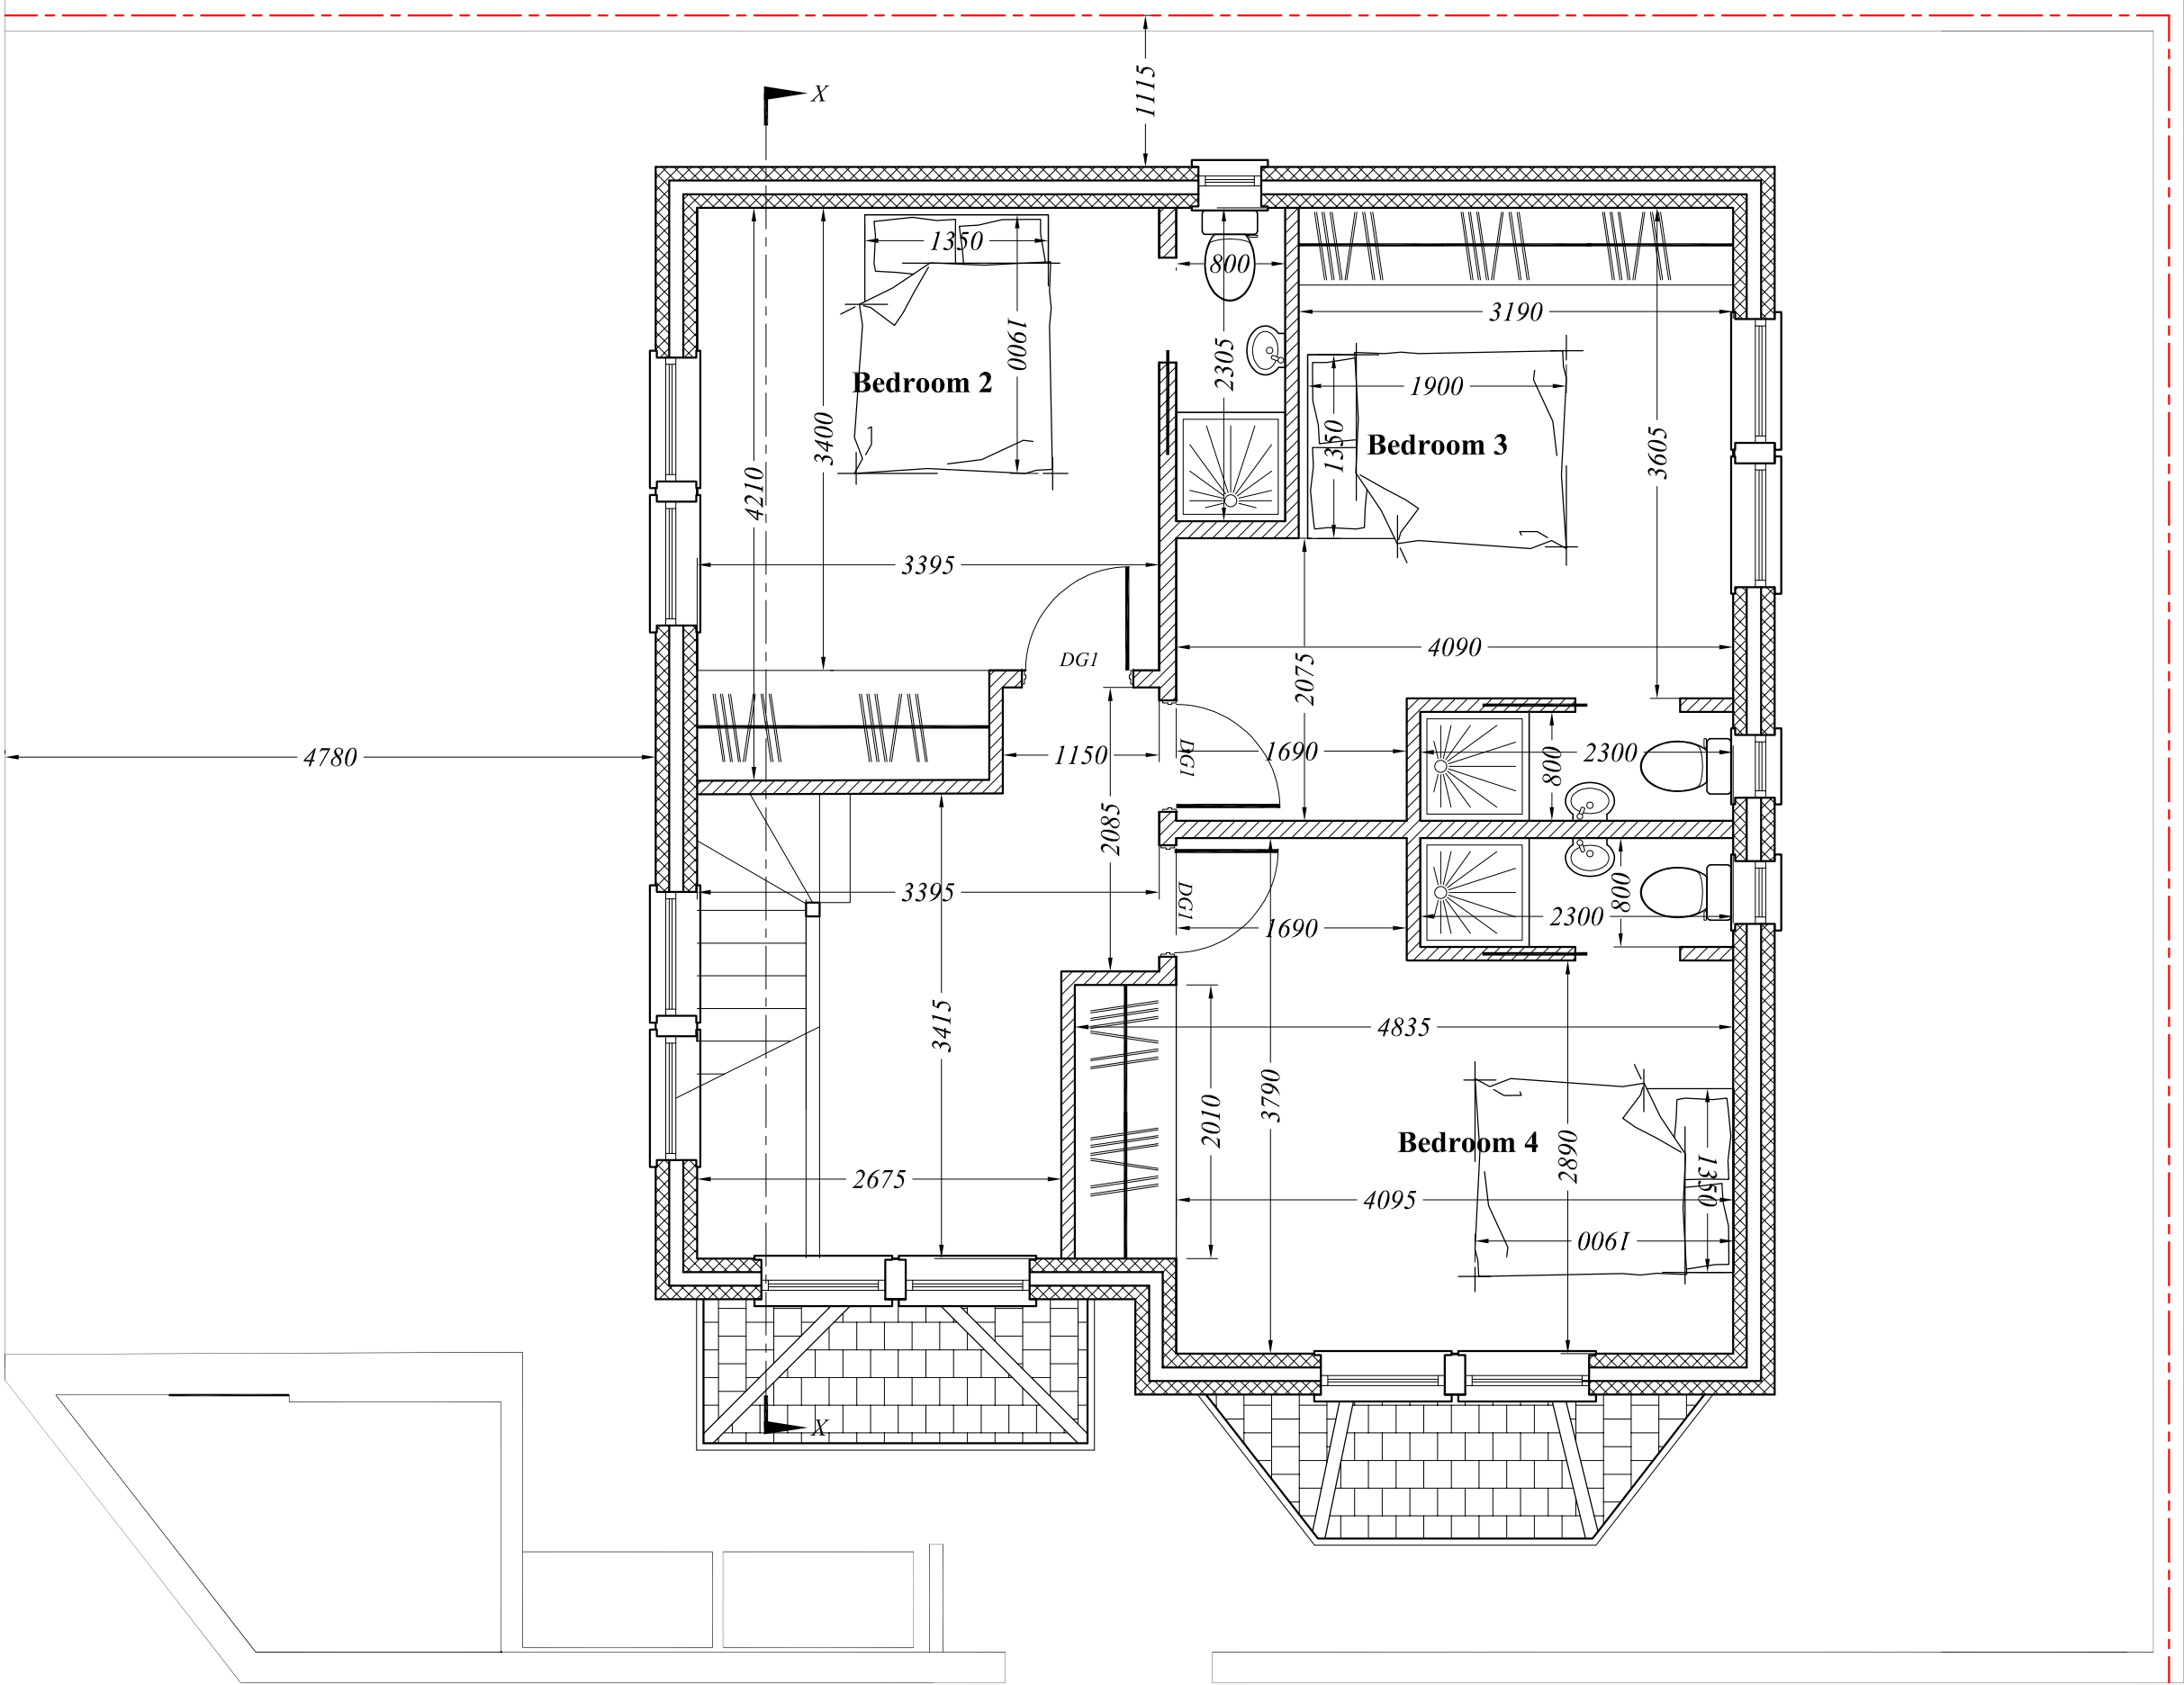

FIRST FLOOR PLAN PROPOSED

METRES

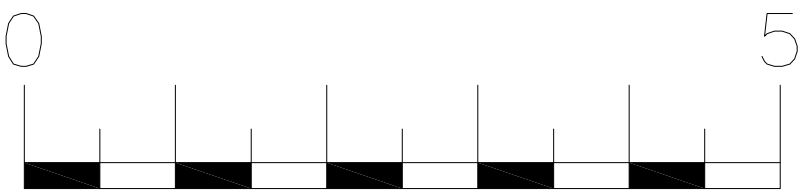

SCALE

rev	date	description	
RB Design 3 Acorn Avenue, Crawley Down, Crawley RH10 4AL Tel: 01342 523 766 Mob 07988 998 928 e-mail: rossbow@hotmail.co.uk			
project		date	job no
Land to rear of 54 Arundel Road		01.09.2020	
drawn	scale @ A2	drawn no	rev
Haven Sent Properties Limited		1:50	PLN04
drawing		description	
NEW HMO PROPERTY		PLANS PROPOSED	

A2