



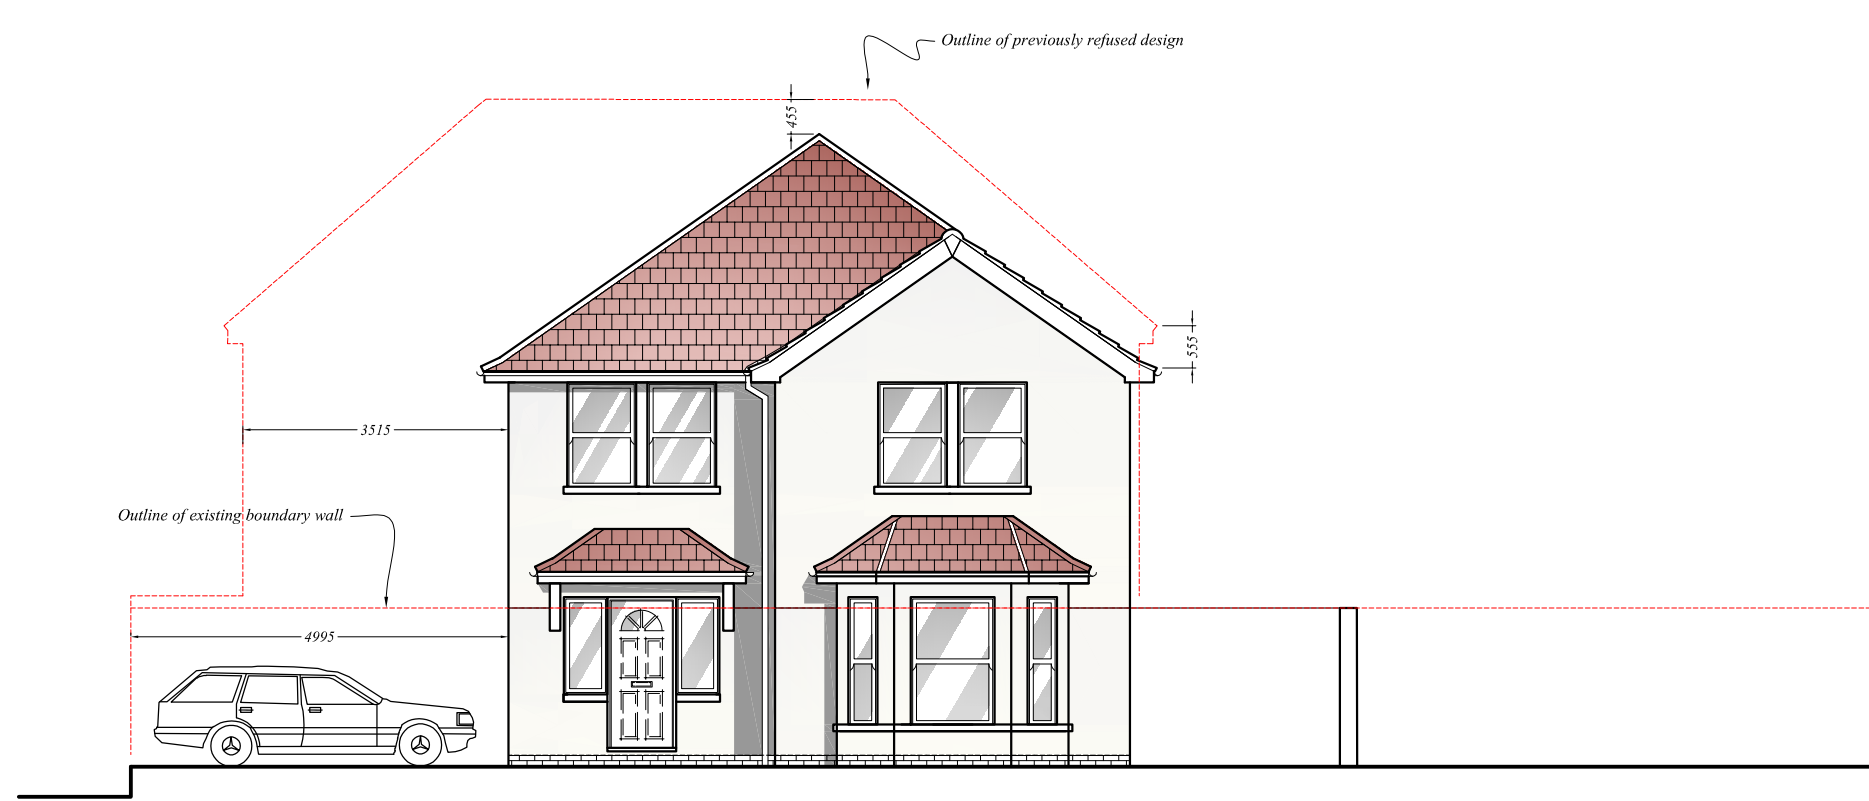


FRONT (NORTH) ELEVATION

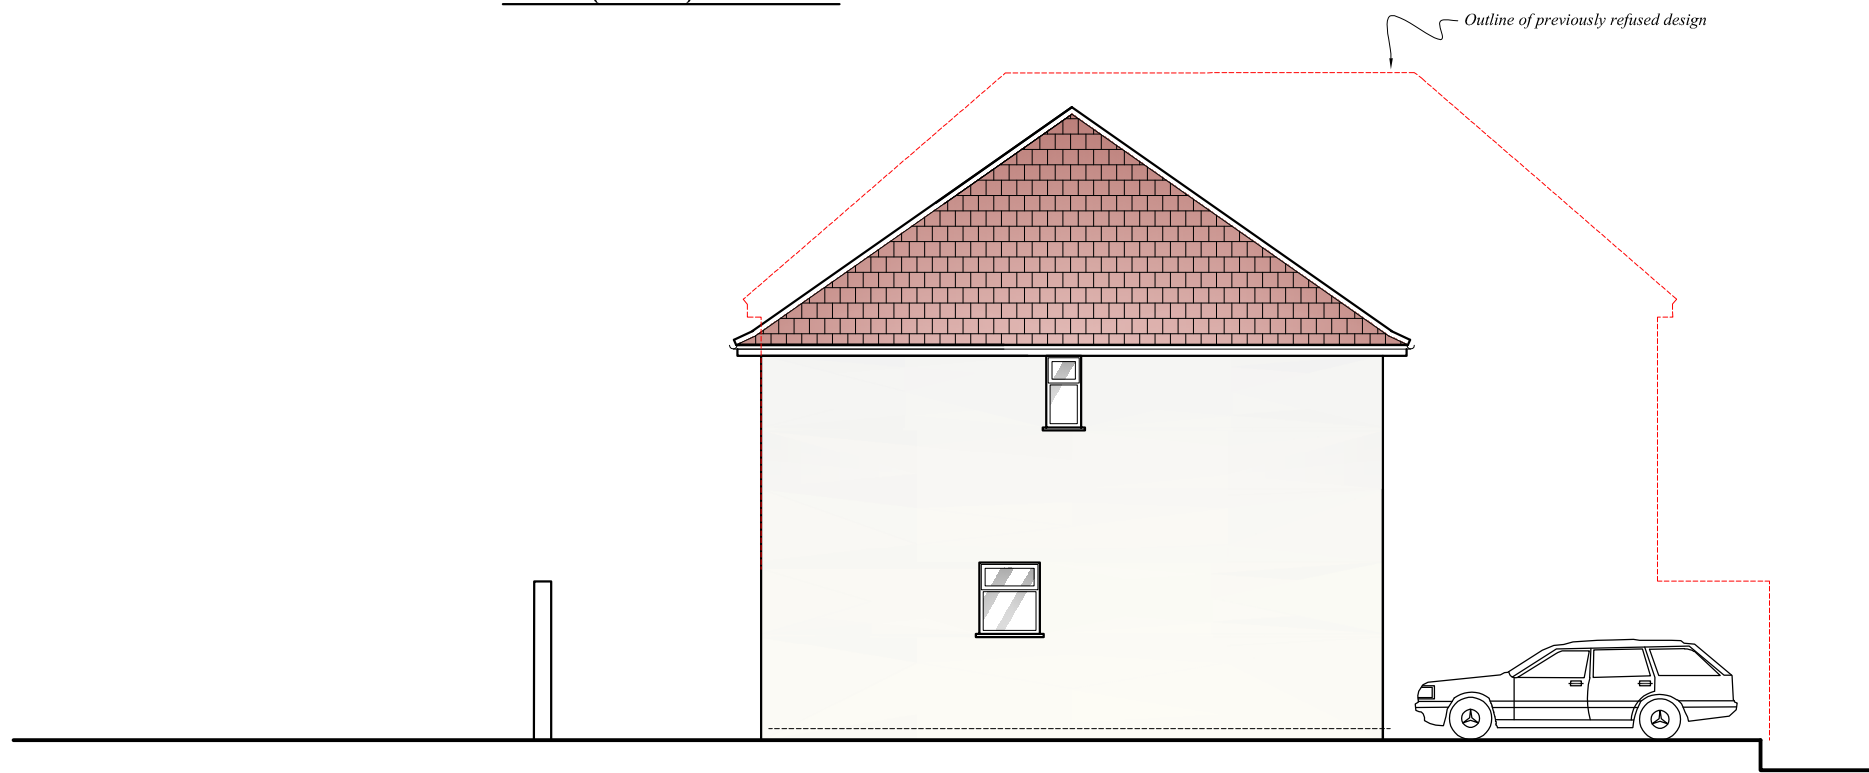

FLANK (EAST) ELEVATION





REAR (SOUTH) ELEVATION

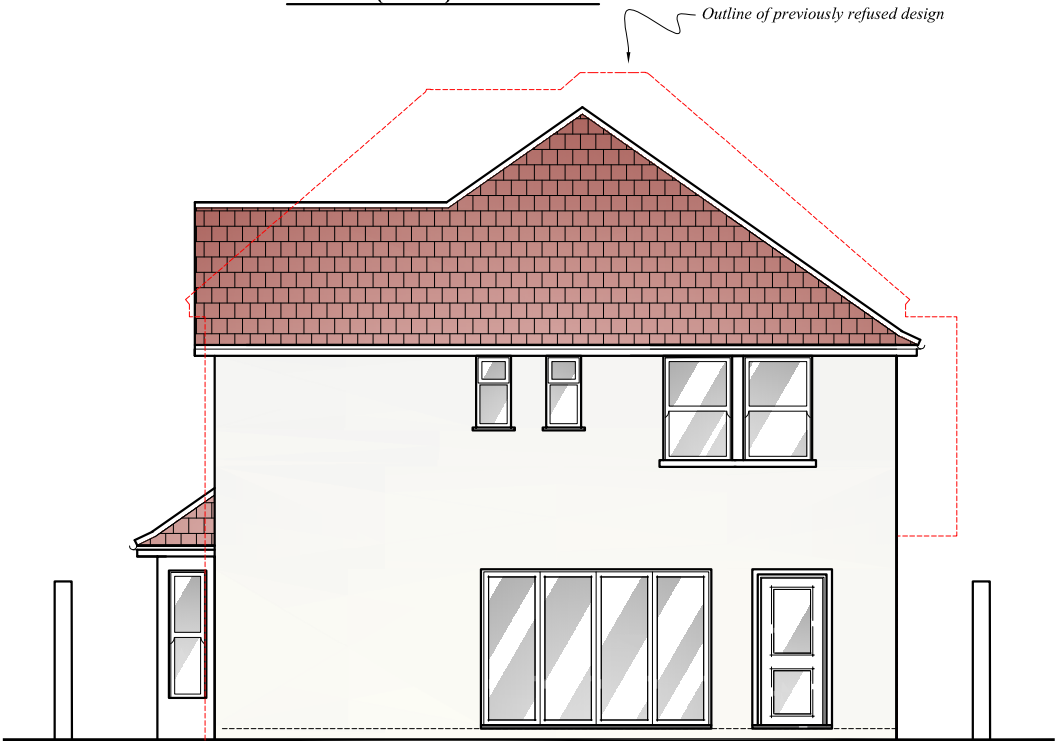


FLANK (WEST) ELEVATION

1:100 SCALE

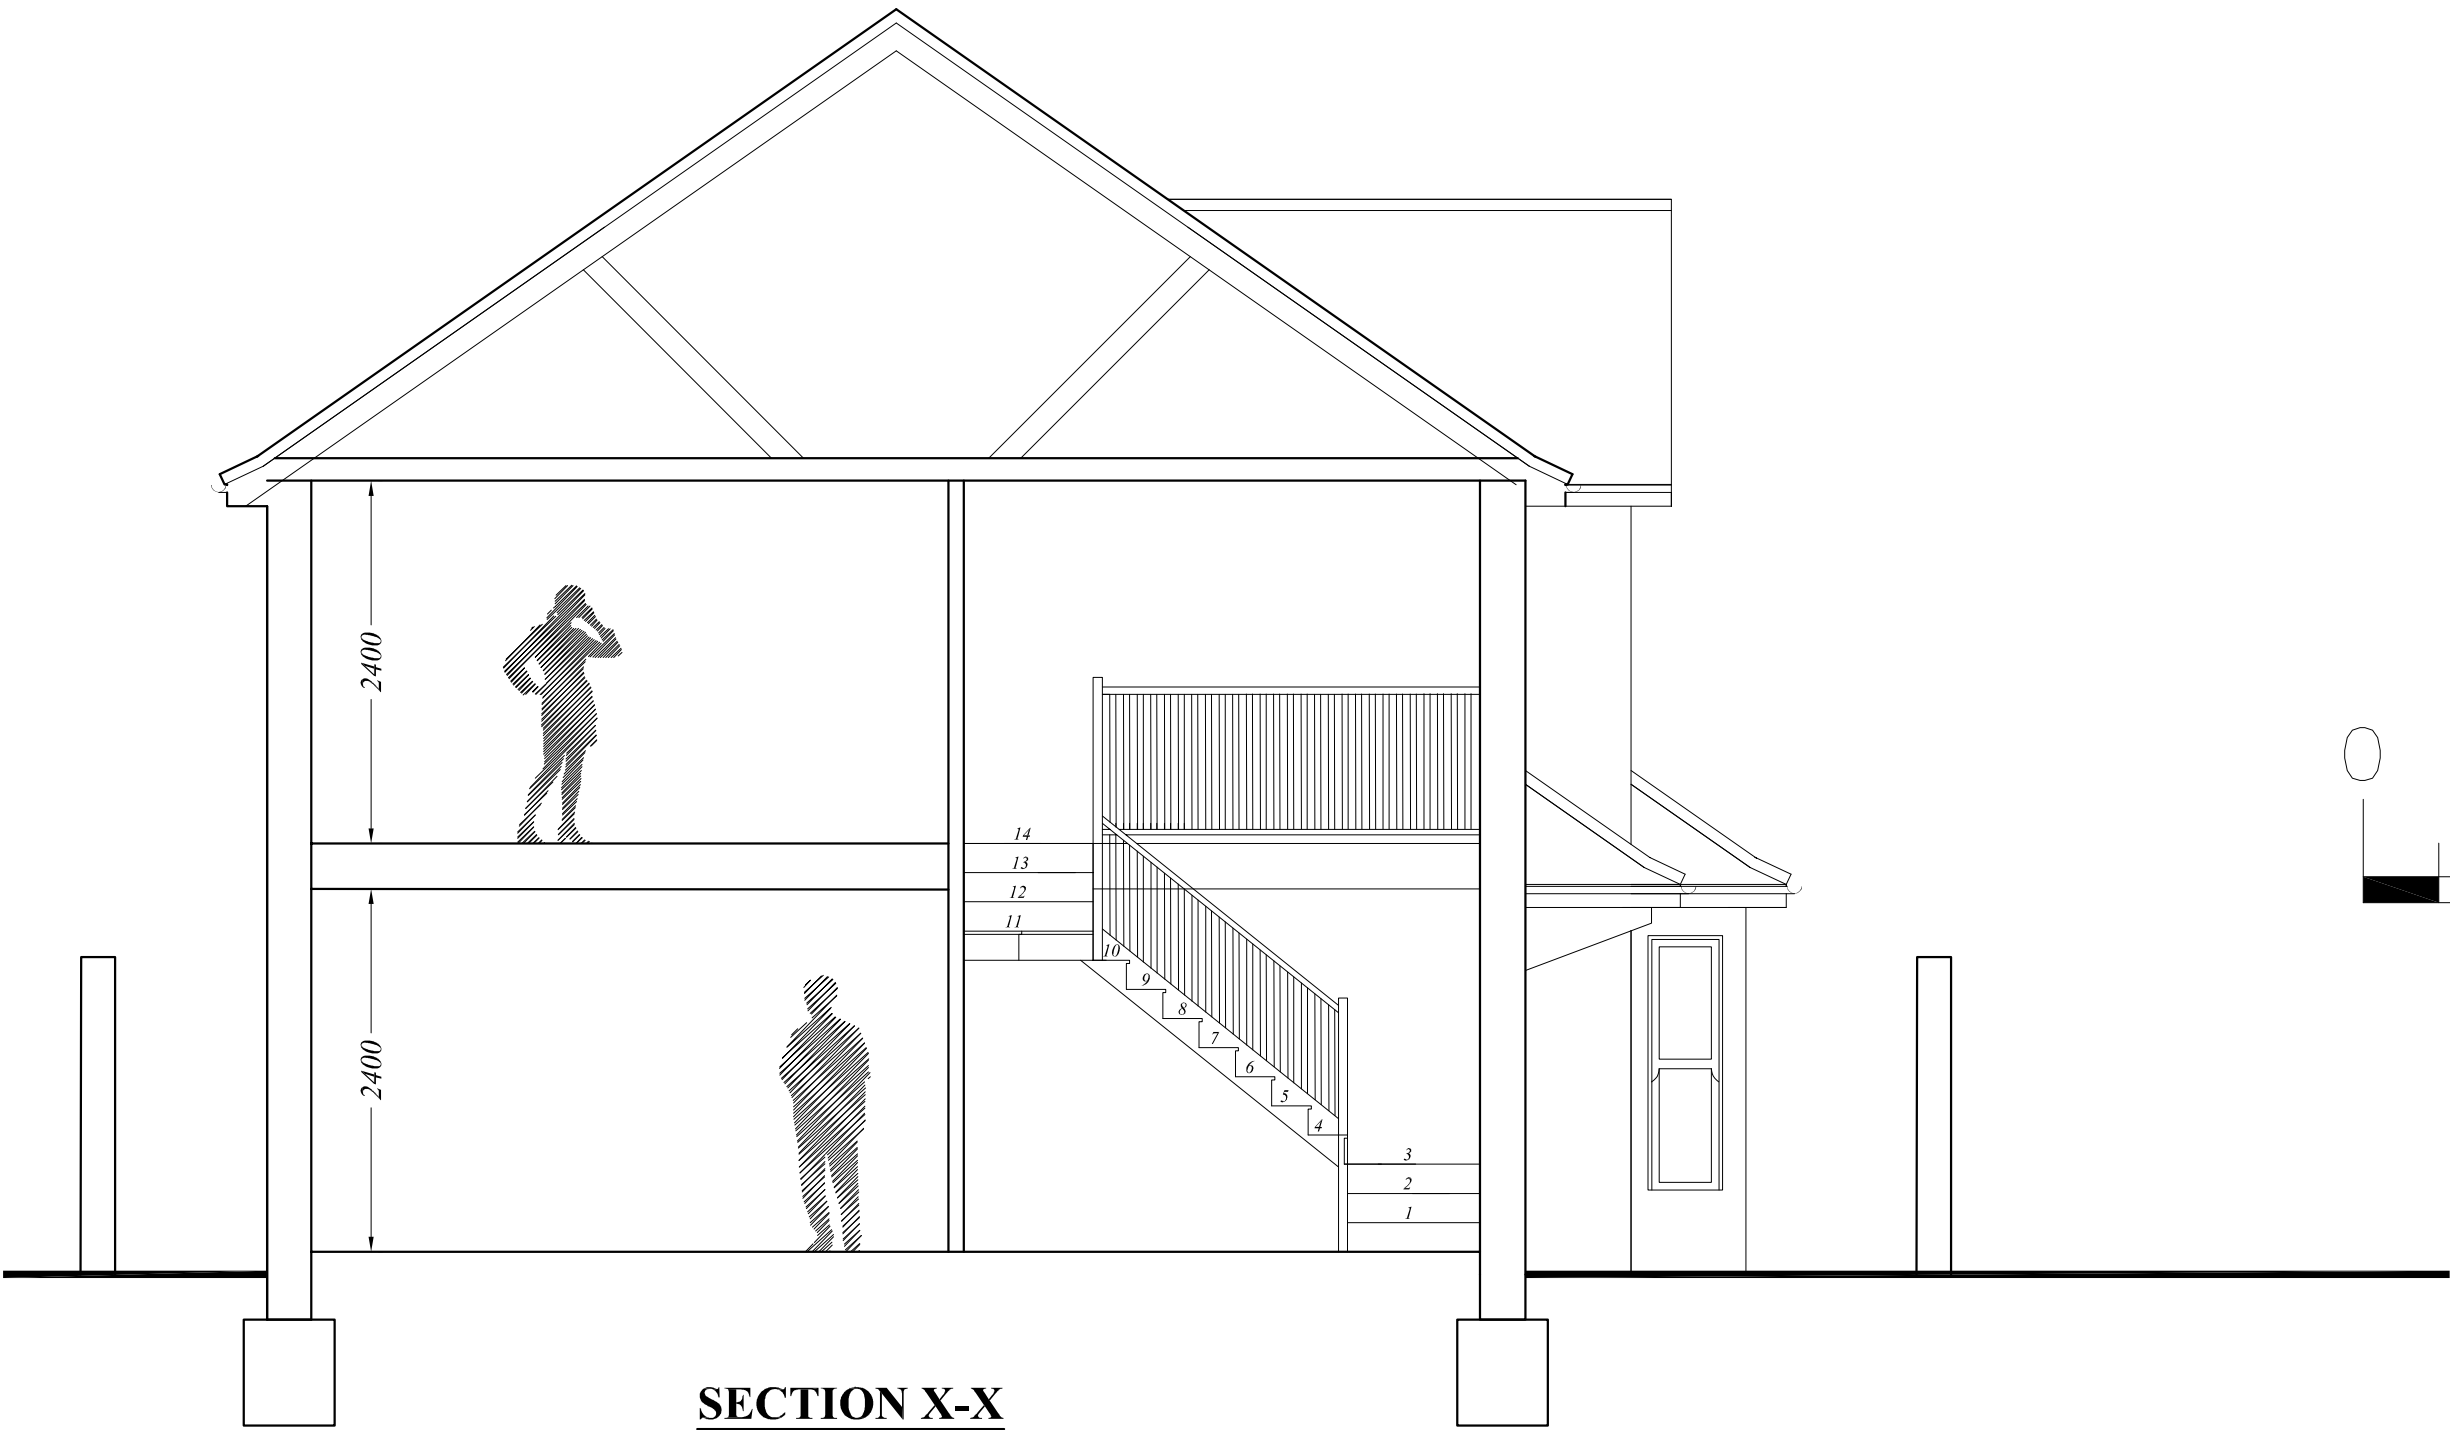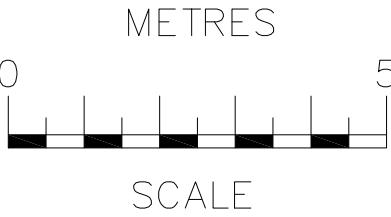

SECTION X-X

1:50 SCALE

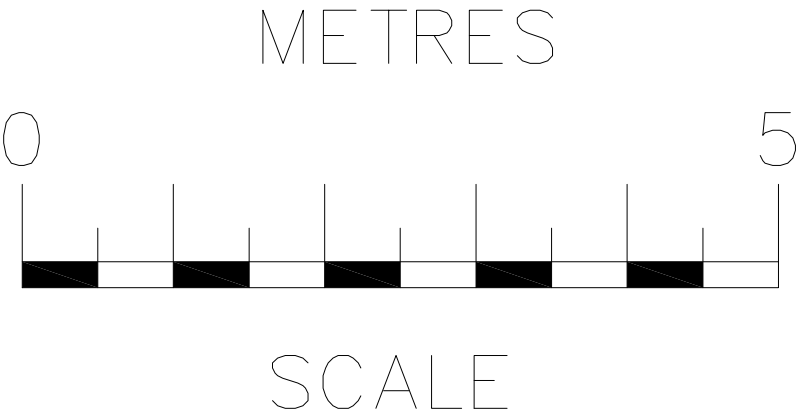

rev		date		description	
RB Design 3 Acorn Avenue, Crawley Down, Crawley RH10 4AL Tel: 01342 523 766 Mob 07988 998 928 e-mail: rossbow@hotmail.co.uk					
project		drawing		date	
Land to rear of 54 Arundel Road		NEW HMO PROPERTY		01.09.2020	
drawn: Haven Sent Properties Limited		ELEVATIONS PROPOSED		scale @ A2	
				job no PLN06	