




SCALE 1:500

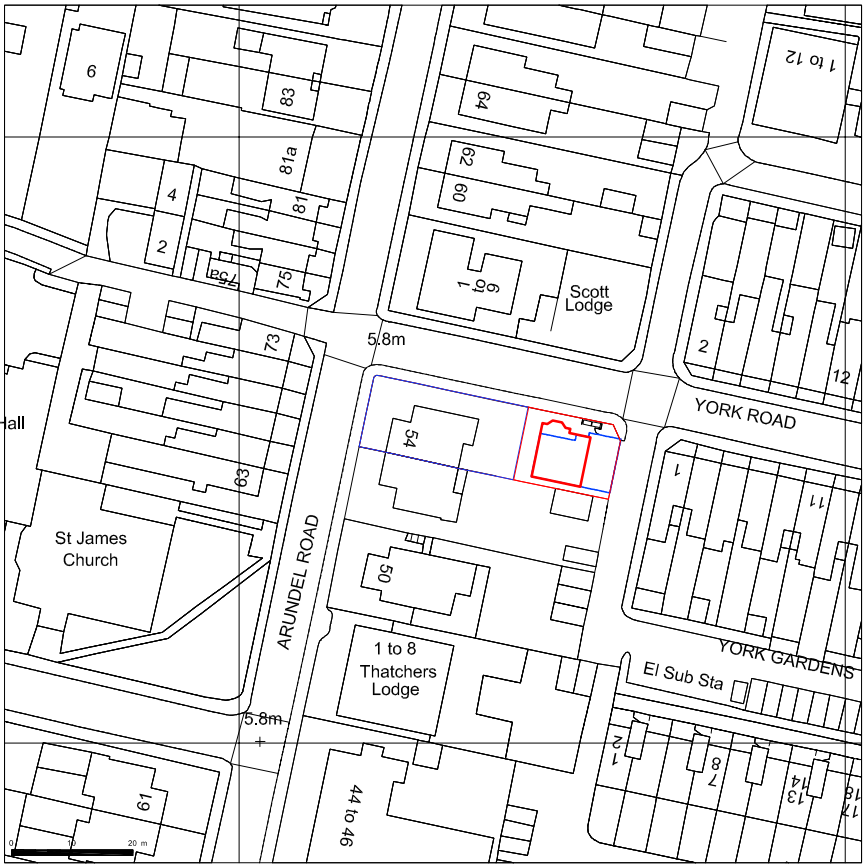

SCALE 1:1250



1m

A 28.10.2020 DRAWING REVISED

rev	date	description		
RB Design 3 Acorn Avenue, Crawley Down, Crawley RH10 4AL Tel: 01342 523 766 Mob 07988 998 928 e-mail: russbow@hotmail.co.uk A2				
project		drawing	date	job no
Land to rear of 54 Arundel Road		NEW HMO PROPERTY	01.09.2020	
drawn: Haven Sent Properties Limited		LOCATION PLANS	scale @ A2	drawing no PLN07 07