


DATUM 0.00m

ELEVATION AA

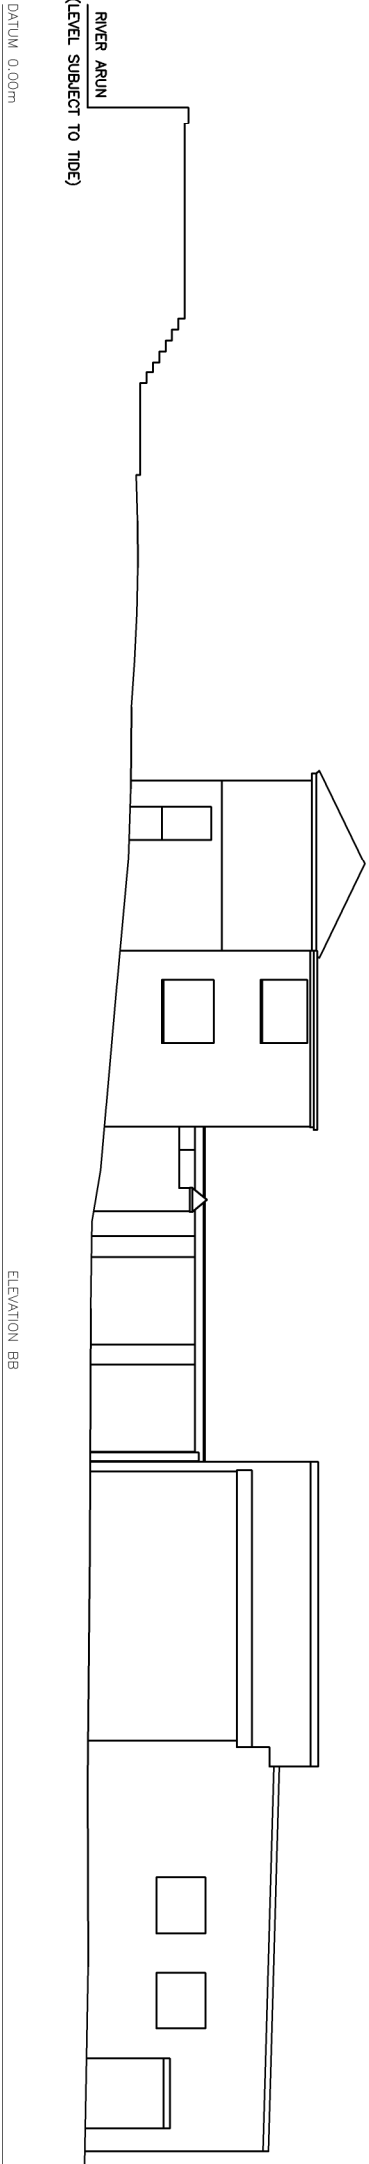

RIVER ARUN
(LEVEL SUBJECT TO TIDE)

DATUM 0.00m

ELEVATION BB

Planning issue

rev.	date
------	------

These drawings should be approved by local Authority
No dimensions to be scaled from this drawing. All dimensions to be checked on site. This drawing is copyright and should not be reproduced without the permission of the Architects.

client Emsdale Residential Limited

project 46A - 47 Pier Road
 Littlehampton, BN17 5LW

drawing Existing street scenes

scale	1:200@A3	date	July 2016	drawn	MOONCIE
-------	----------	------	-----------	-------	---------

19a Wilbury Avenue
Hove, East Sussex
BN3 6HS

tel: 01273 203230
fax: 01273 321667
email: info@taunarchitects.co.uk



Turner Associates

Architects and Planning Consultants

TA 948 / 03

rev.

Existing street scenes Scale 1:200 @A3

