


DATUM 0.00m

ELEVATION CC

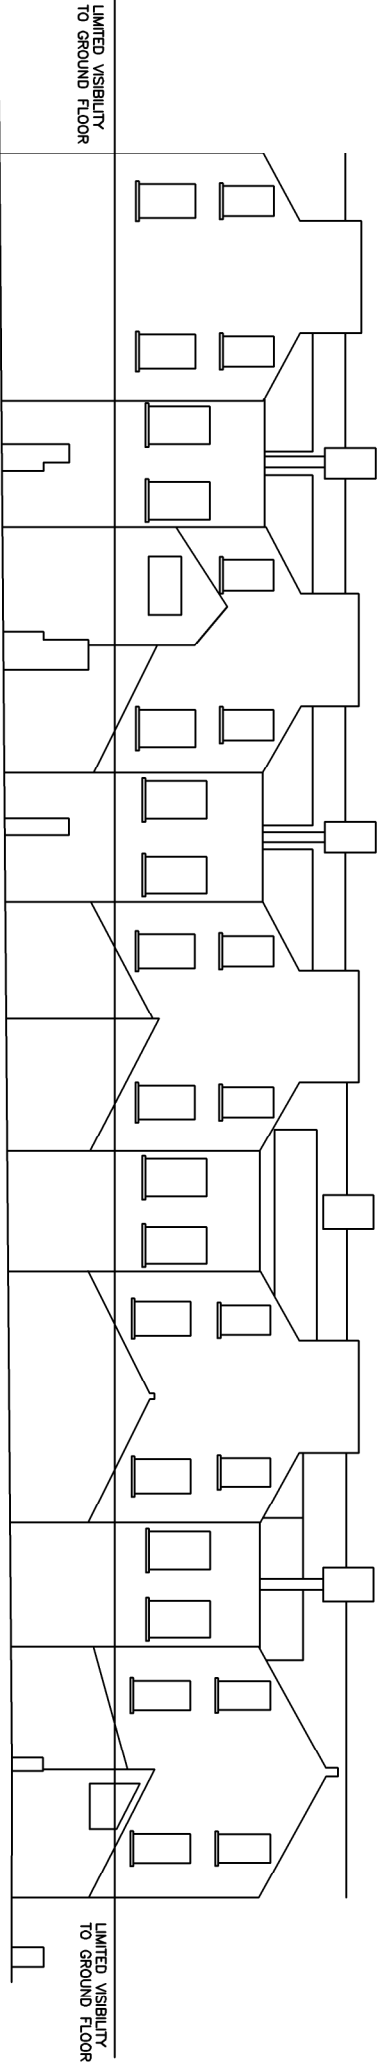

DATUM 0.00m

ELEVATION DD

Planning issue

rev.	date

These drawings should be approved by local Authority
No dimensions to be scaled from this drawing. All dimensions to be checked on site. This drawing is copyright and should not be reproduced without the permission of the Architects.

client Emsdale Residential Limited

project 46A - 47 Pier Road
 Littlehampton, BN17 5LW

drawing Existing street scenes

scale	1:200@A3	date	July 2016	drawn	MOONCIE
-------	----------	------	-----------	-------	---------

19a Wilbury Avenue tel: 01273 203230
Hove, East Sussex fax: 01273 321667
BN3 6HS email:info@taunarchitects.co.uk

**Turner Associates**
Architects and Planning Consultants

TA 948 / **04**

rev.

