





Appendix 1, Plan 5 – Existing Ground Floor / First Floor Plans

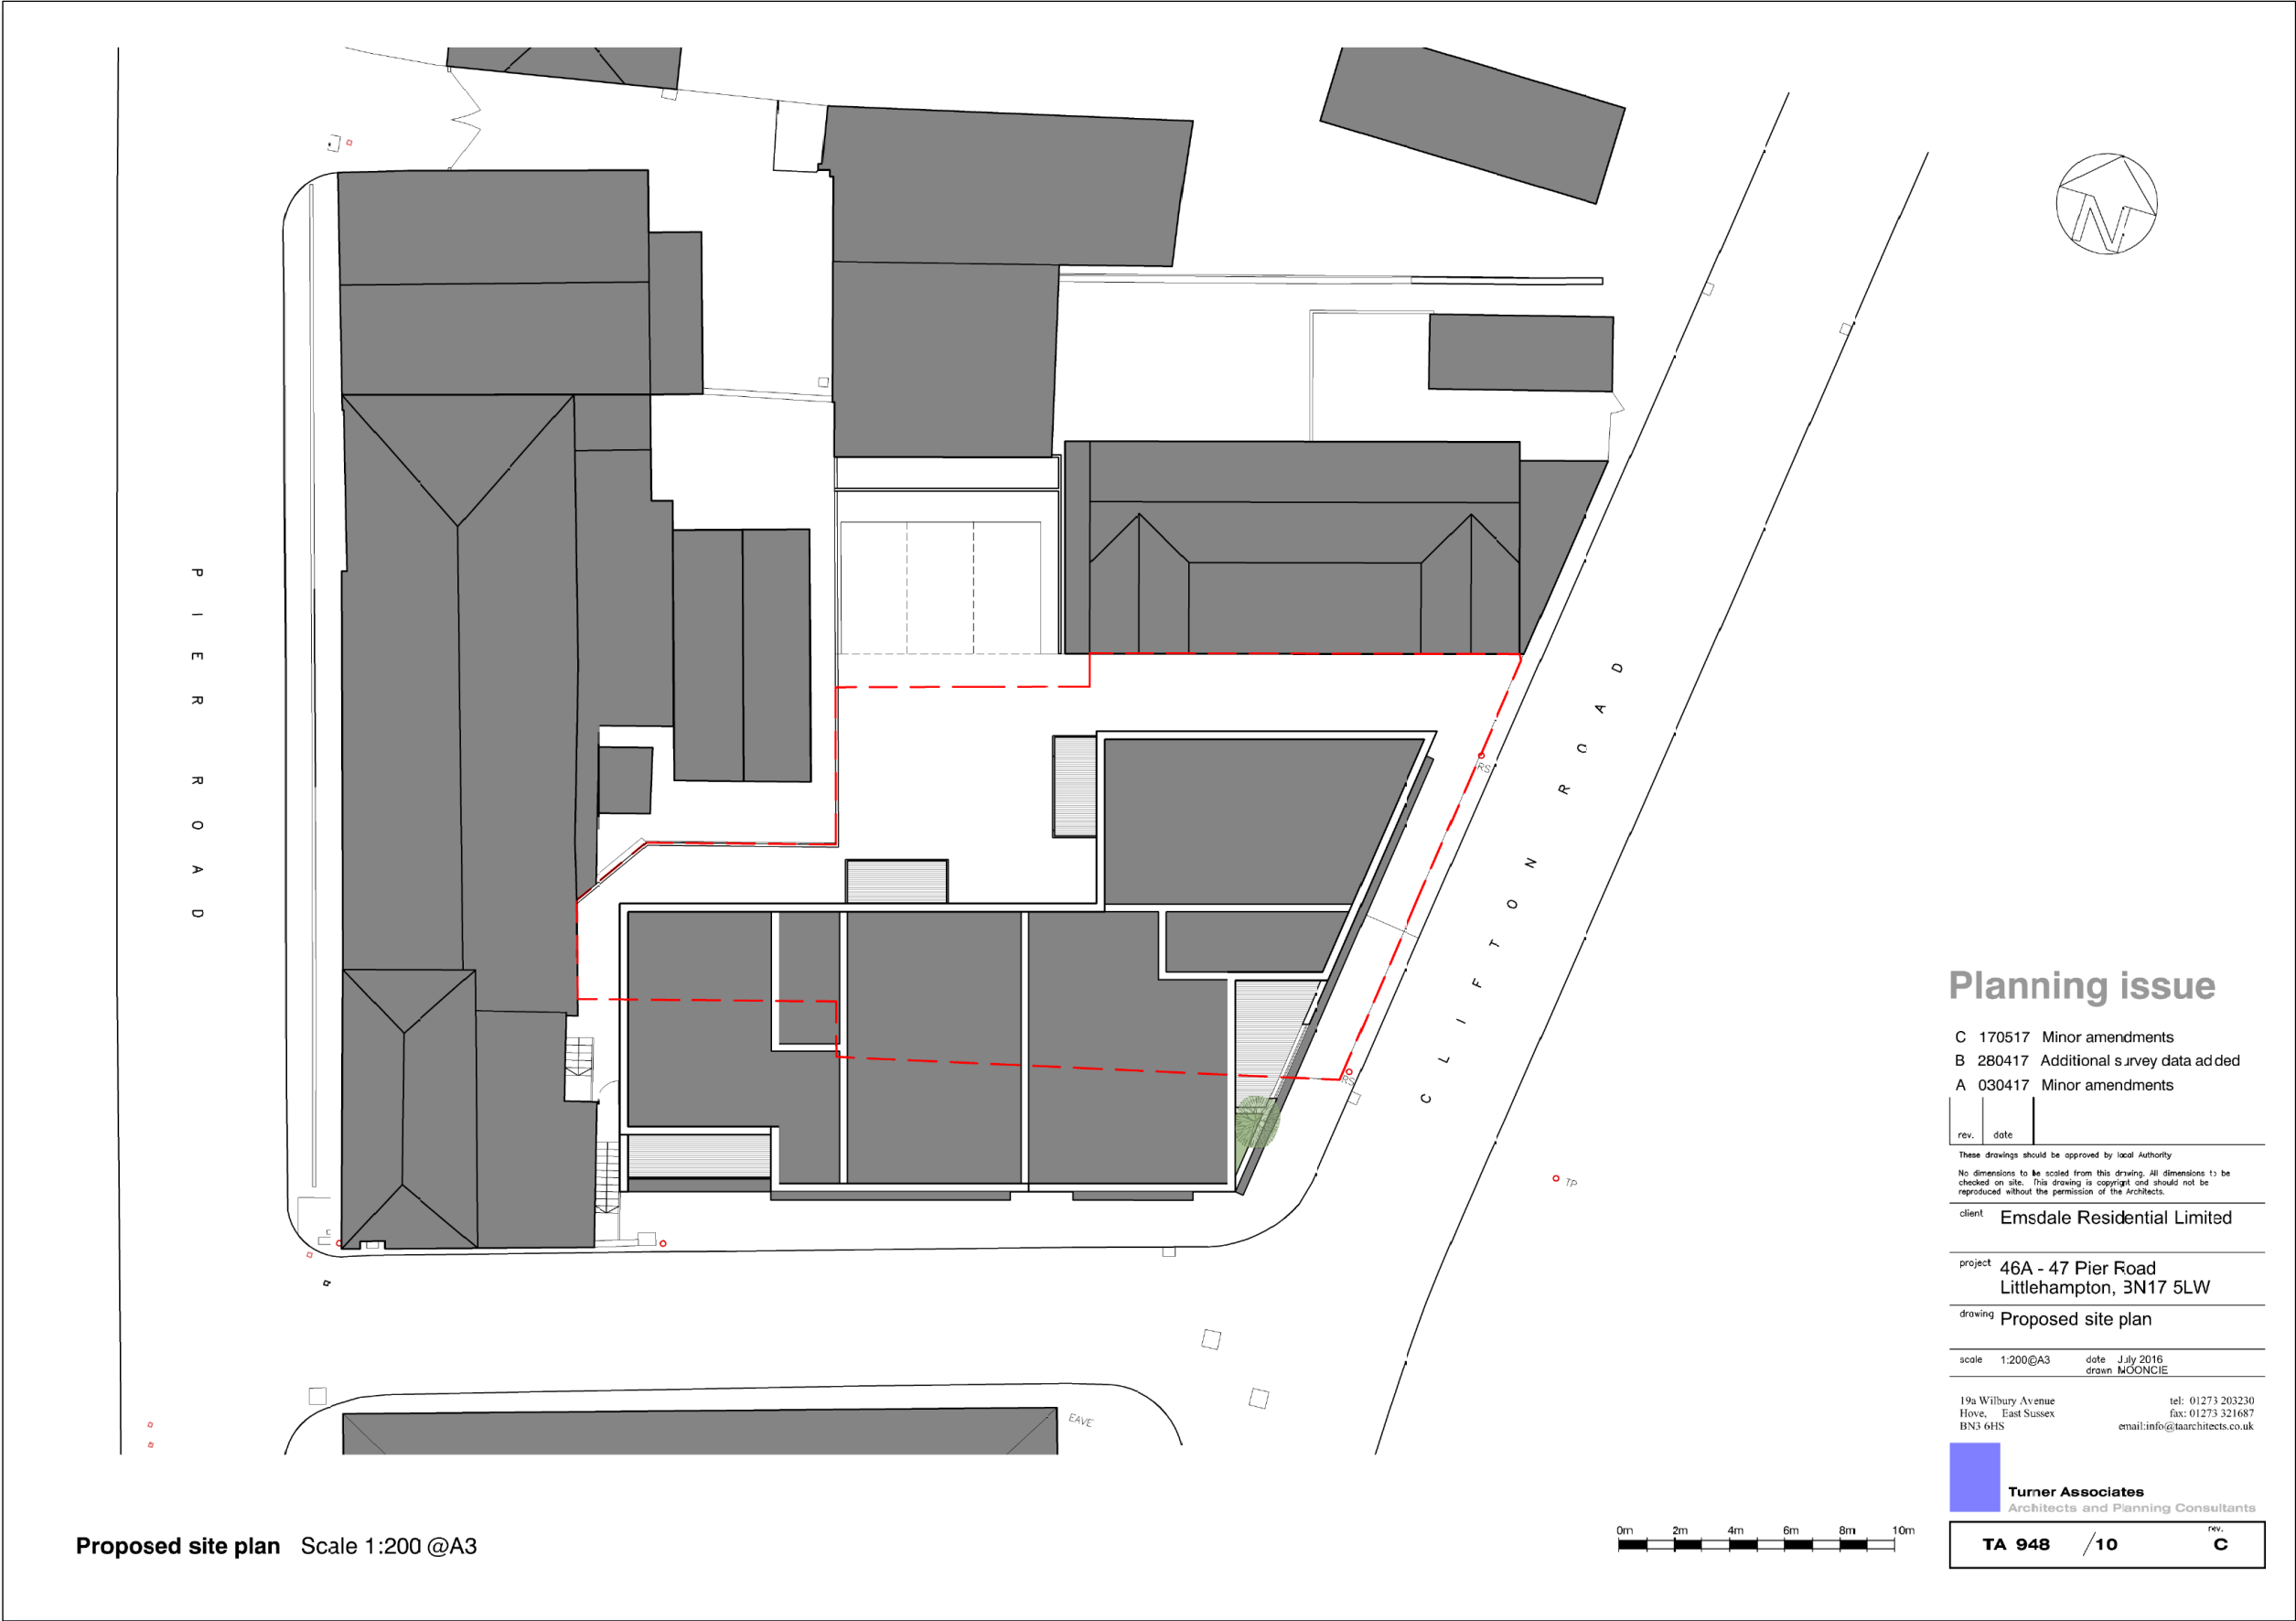

Appendix 1, Plan 6 – Proposed Site Plan

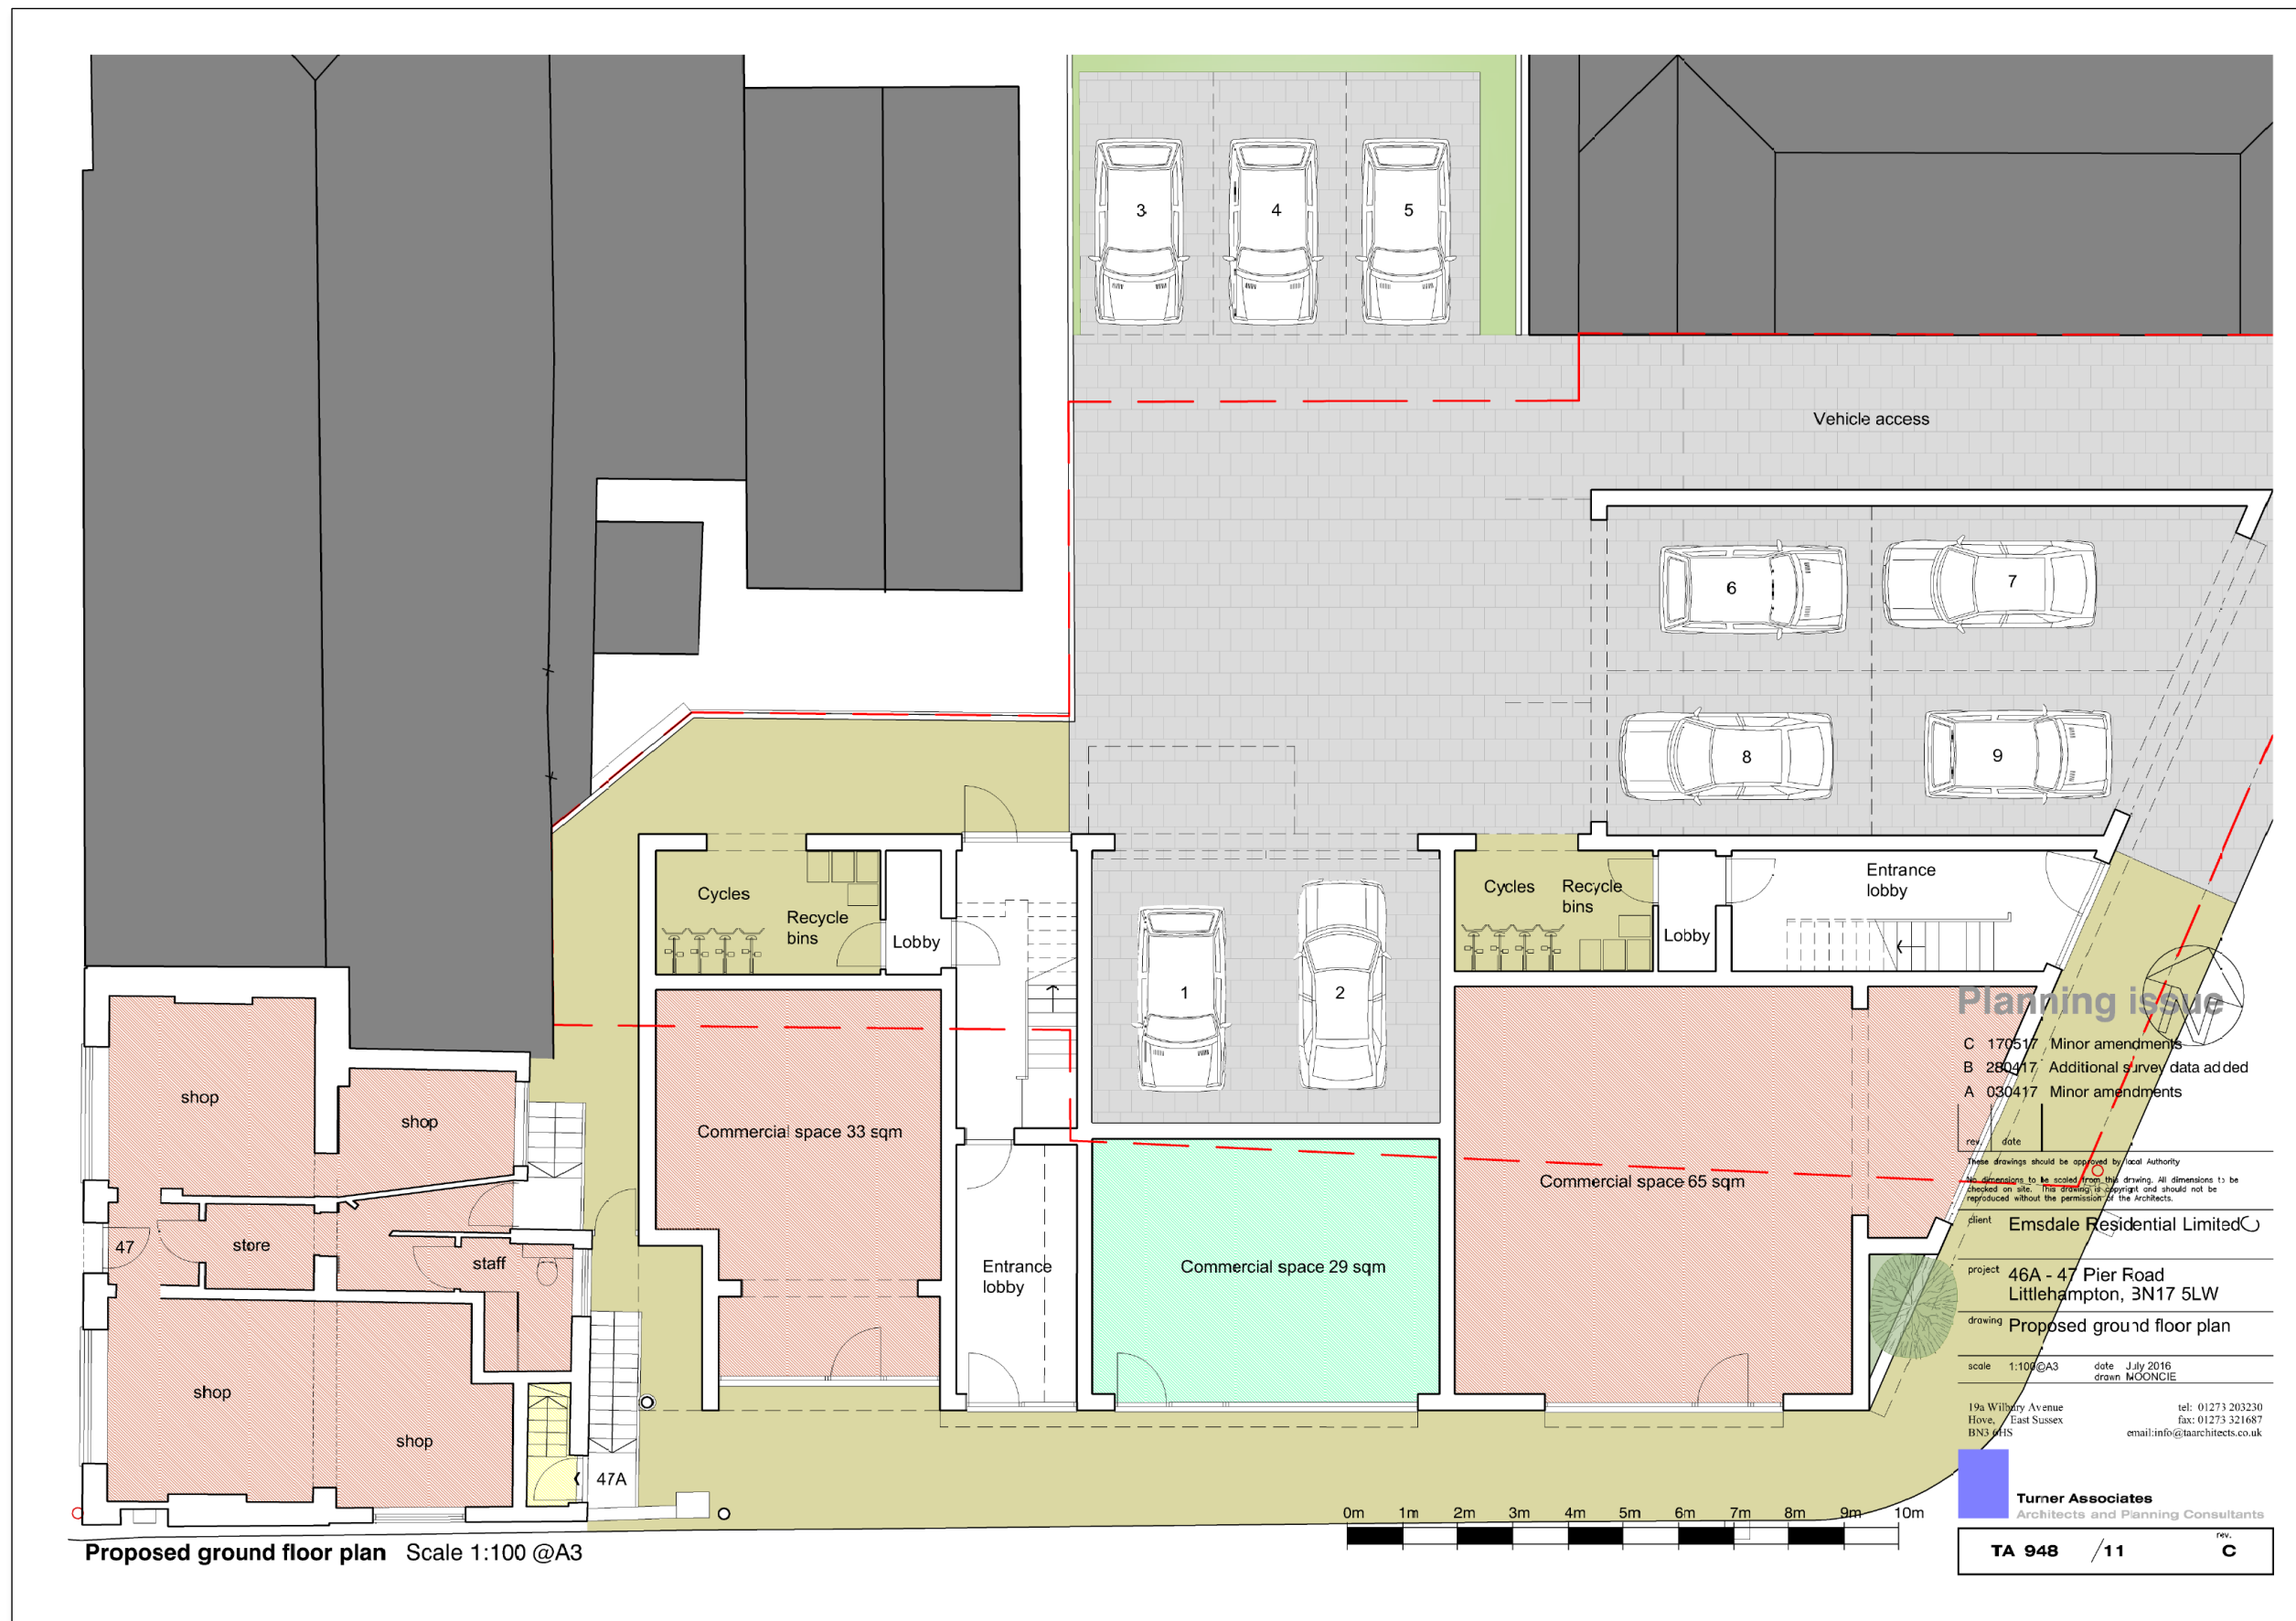

Appendix 1, Plan 7 – Proposed Ground Floor Plan



Appendix 1, Plan 8 – Proposed First Floor Plan



Proposed second floor plan Scale 1:100 @A3



Planning issue

A 170517 Minor amendments

rev.	date

These drawings should be approved by local Authority

No dimensions to be scaled from this drawing. All dimensions to be checked on site. This drawing is copyright and should not be reproduced without the permission of the Architects.

client Emsdale Residential Limited

project 46A - 47 Pier Road
Littlehampton, BN17 5LW

drawing Proposed second floor plan

scale 1:100@A3 date July 2016
drawn MOONCIE

19a Wilbury Avenue
Hove, East Sussex
BN3 6HS
tel: 01273 203230
fax: 01273 321687
email: info@taarchitects.co.uk


Turner Associates
Architects and Planning Consultants

TA 948	/13	rev. A
--------	-----	--------

Appendix 1, Plan 9 – Proposed Second Floor Plan



Proposed front / south elevation Scale 1:200 @A3

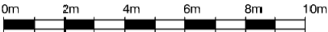

Planning issue

B 170517 Minor amendments
A 030417 Minor amendments

rev.	date

These drawings should be approved by local Authority
No dimensions to be scaled from this drawing. All dimensions to be checked on site. This drawing is copyright and should not be reproduced without the permission of the Architects.

client Emsdale Residential Limited

project 46A - 47 Pier Road
Littlehampton, BN17 5LW

drawing Proposed front elevation

scale 1:200@A3 date July 2016
drawn MOONCIE

19a Wilbury Avenue tel: 01273 203230
Hove, East Sussex fax: 01273 321687
BN3 6HS email: info@taarchitects.co.uk



Turner Associates
Architects and Planning Consultants

TA 948	/14	rev. B
--------	-----	--------

Appendix 1, Plan 10 – Proposed Front / South Elevation




TA 948 / 15 rev. A



ambient



Proposed rear / north elevation Scale 1:200 @A3

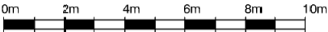

Planning issue

B 170517 Minor amendments
A 030417 Minor amendments

rev.	date

These drawings should be approved by local Authority
No dimensions to be scaled from this drawing. All dimensions to be checked on site. This drawing is copyright and should not be reproduced without the permission of the Architects.

client Emsdale Residential Limited

project 46A - 47 Pier Road
Littlehampton, BN17 5LW

drawing Proposed rear elevation

scale 1:200@A3 date July 2016
drawn MCORNICIE

19a Wilbury Avenue tel: 01273 203230
Hove, East Sussex fax: 01273 321687
BN3 6HS email: info@taarchitects.co.uk


Turner Associates
Architects and Planning Consultants

TA 948	/16	rev. B
--------	-----	--------

Appendix 1, Plan 12 – Proposed Rear / North Elevation



Proposed side / west elevation Scale 1:200 @A3

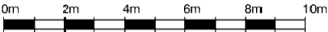

Planning issue

A 170517 Minor amendments

rev.	date

These drawings should be approved by local Authority

No dimensions to be scaled from this drawing. All dimensions to be checked on site. This drawing is copyright and should not be reproduced without the permission of the Architects.

client Emsdale Residential Limited

project 46A - 47 Pier Road
Littlehampton, BN17 5LW

drawing Proposed side elevation


scale 1:200@A3 date July 2016
drawn MCOONCE

19a Wilbury Avenue tel: 01273 203230
Hove, East Sussex fax: 01273 321687
BN3 6HS email: info@taarchitects.co.uk

Turner Associates
Architects and Planning Consultants

TA 948	/17	rev. A
--------	-----	--------

Appendix 1, Plan 13 – Proposed Side / West Elevation

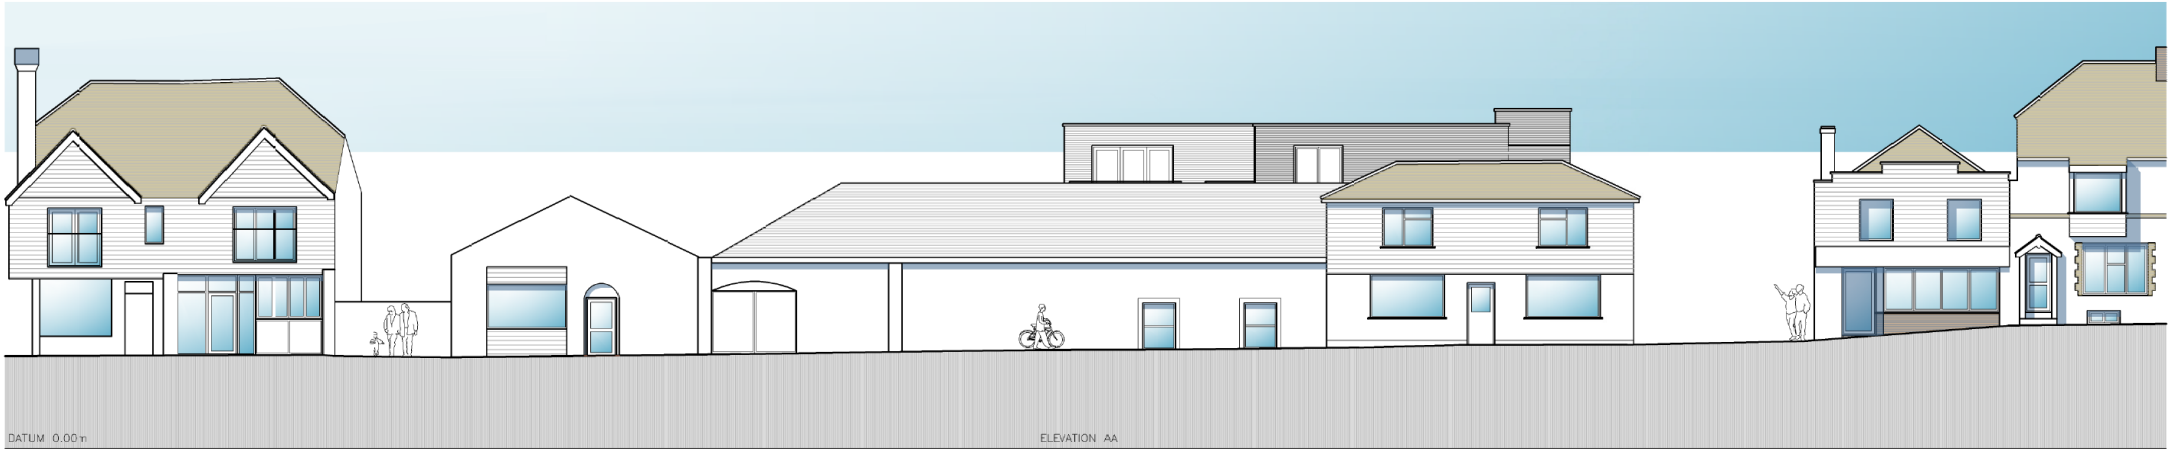

Proposed side / west elevation Scale 1:200 @A3



Planning issue

B 170517 Minor amendments
A 030417 Minor amendments

rev.	date

These drawings should be approved by local Authority
No dimensions to be scaled from this drawing. All dimensions to be checked on site. This drawing is copyright and should not be reproduced without the permission of the Architects.

client Emsdale Residential Limited

project 46A - 47 Pier Road
Littlehampton, BN17 5LW

drawing Proposed side elevation

scale 1:200@A3 date July 2016
drawn MCORNICIE

19a Wilbury Avenue tel: 01273 203230
Hove, East Sussex fax: 01273 321687
BN3 6HS email: info@taarchitects.co.uk

Turner Associates
Architects and Planning Consultants

TA 948	/18	rev. B
--------	-----	--------

Appendix 1, Plan 14 – Proposed Side / West Elevation



Appendix 1, Plan 15 – Proposed Front / South Elevation