


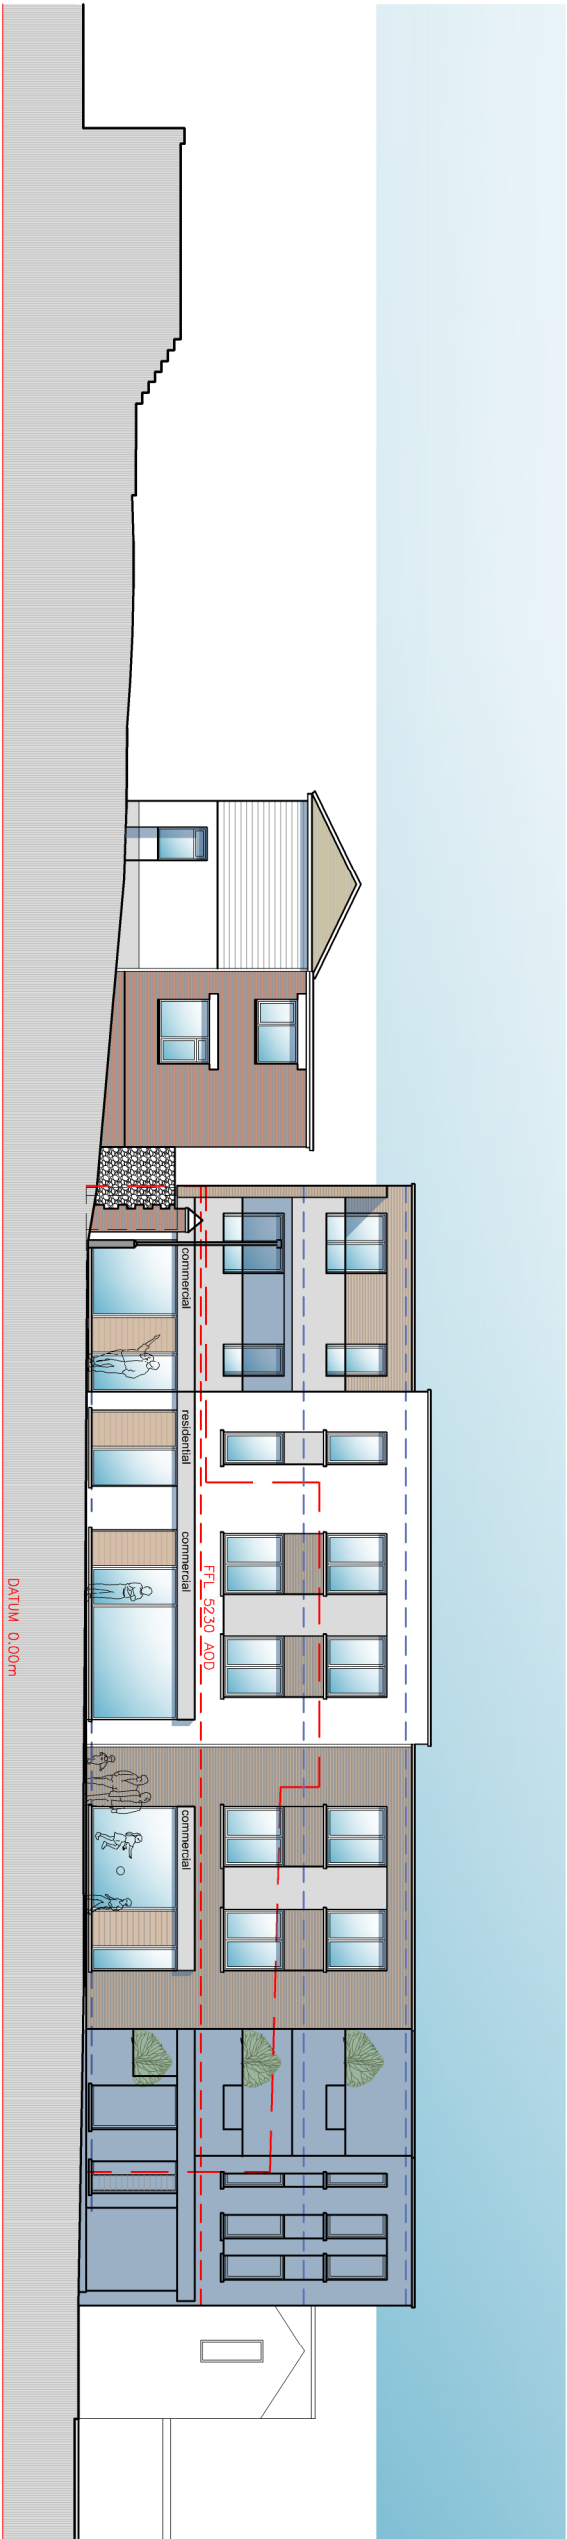

Planning issue

- E 251017 Vehicle access revised
- D 241017 Floor levels adjusted
- C 201017 Minor amendments
- B 170517 Minor amendments
- A 030417 Minor amendments

rev.	date

These drawings should be approved by local Authority
No dimensions to be scaled from this drawing. All dimensions to be checked on site. This drawing is copyright and should not be reproduced without the permission of the Architects.

client Emsdale Residential Limited

project 46A - 47 Pier Road
Littlehampton, BN17 5LW

drawing Proposed front elevation

scale	1:200@A3	date	July 2016	drawn	MOONCIE
-------	----------	------	-----------	-------	---------

19a Wilbury Avenue
Hove, East Sussex
BN3 6HS

tel: 01273 203230
fax: 01273 321667
email: info@taunarchitects.co.uk

Turner Associates
Architects and Planning Consultants

TA 948 / 14 E

