



PROPOSED SITE CROSS SECTION
Scale 1:100

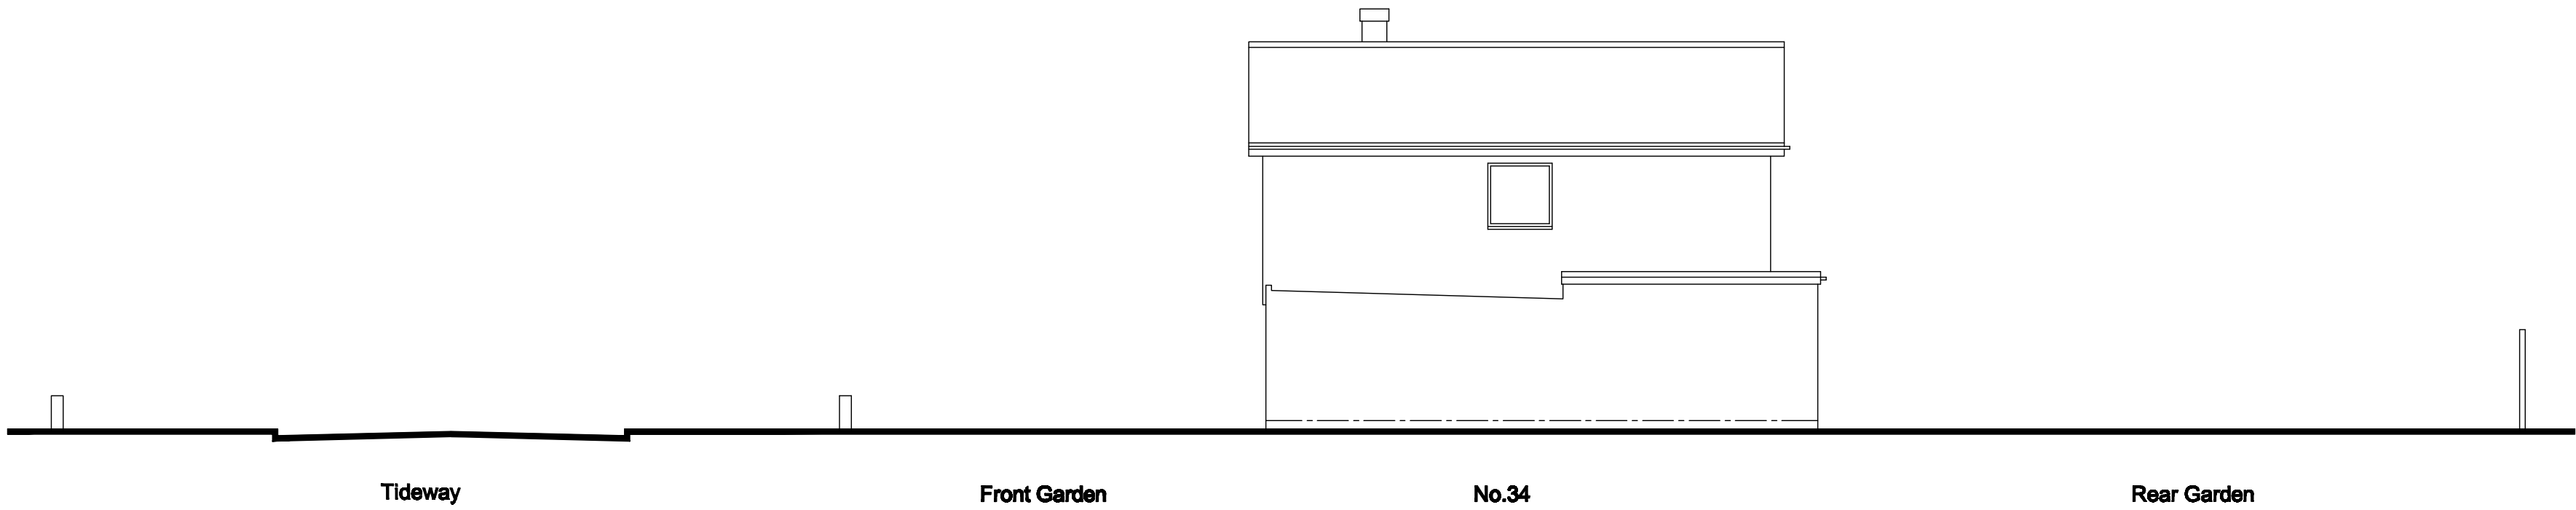

EXISTING SITE CROSS SECTION
Scale 1:100

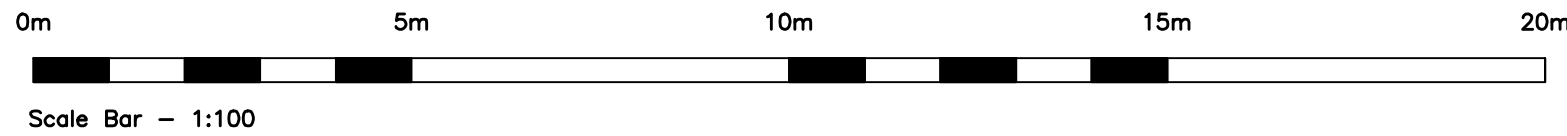

No dimensions to be scaled from drawing except for planning purposes.
The contractor should check all dimensions on site.
It is the contractors responsibility to ensure compliance with Building Regulations.
C.D.M. Regs. 2015. The Client is advised of his responsibilities to appoint a Planning Supervisor under these Regs.
All works to comply with the C.D.M. Regs. 2015.
The Party Wall Act. 1996 The property owner is advised of the requirements of the Act, & the requirement to serve a Party Wall Notice on any adjoining owners as required under the act.

REVISIONS:
A 11.11.19 First floor extension set back by 500mm as requested by the planners

ADCS

Architectural Design

Computer Services

30 Foxley Lane
Worthing
West Sussex
BN13 3AD
Tel: 01903 280701
E-mail:
adcs@sky.com

Client			MR D. & MRS C. GOFF		
Project			PROPOSED FIRST FLOOR SIDE EXTENSION 34 TIDEWAY LITTLEHAMPTON WEST SUSSEX BN17 6QT		
Drawing			EXISTING & PROPOSED SITE CROSS SECTIONS		
Scale	Date	Drawn			
1:100 @ A1	20.08.19	TP			
Drawing No.		Revision			