



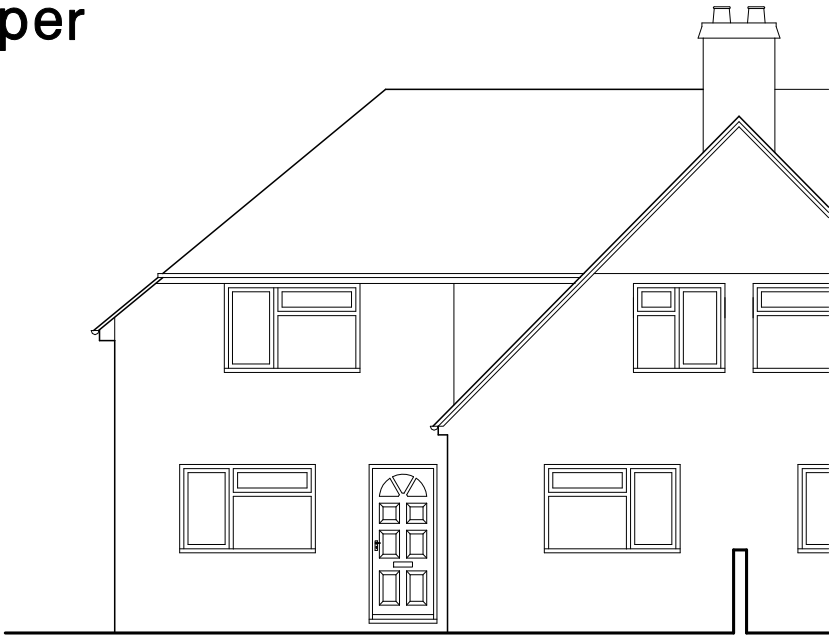


SOUTH (front) ELEVATION
as existing




NORTH (rear) ELEVATION
as existing

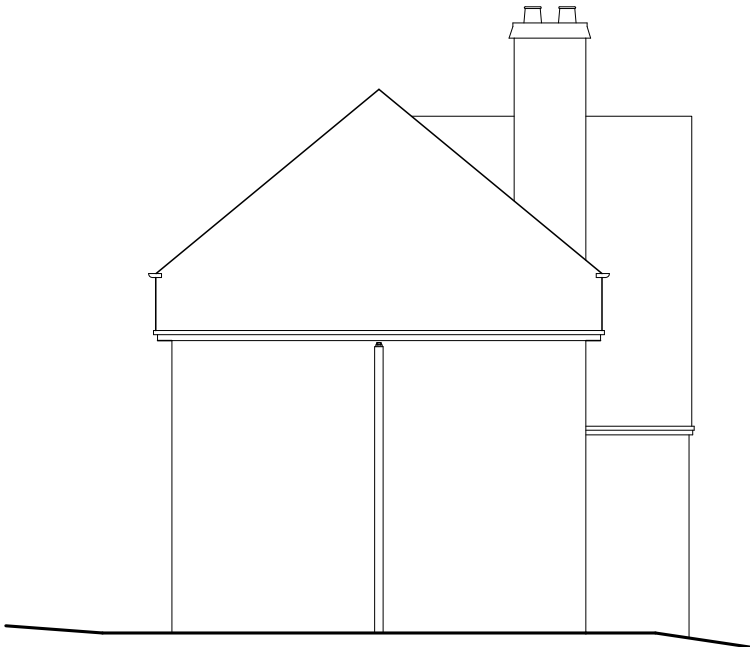


WEST (side) ELEVATION
as existing

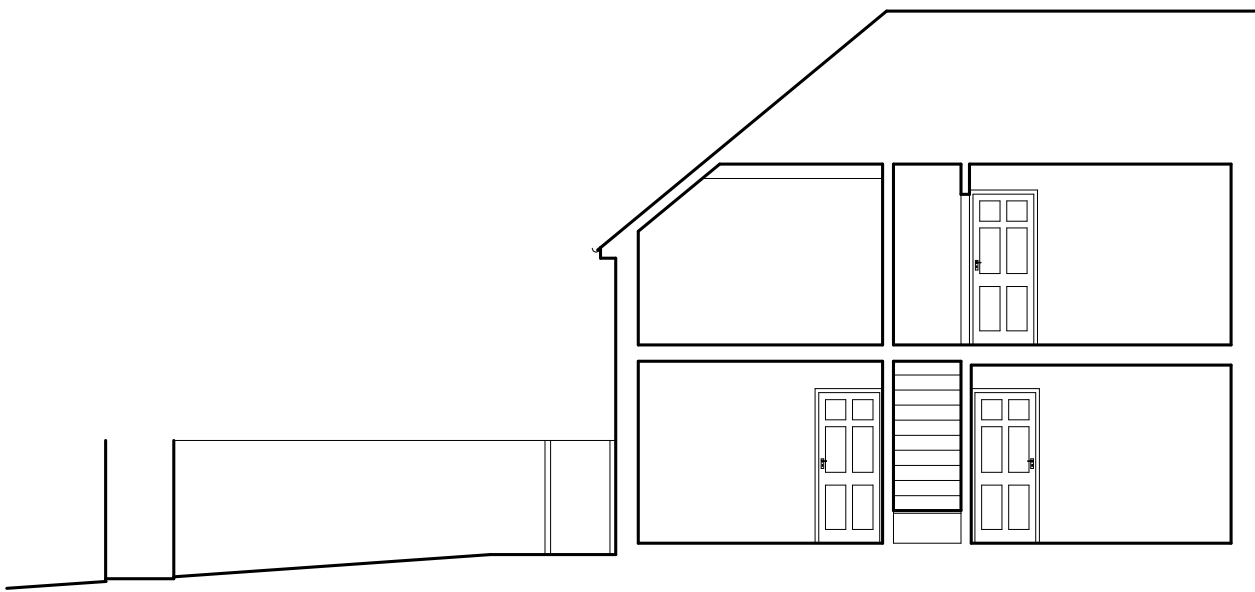

GROUND FLOOR PLAN
as existing

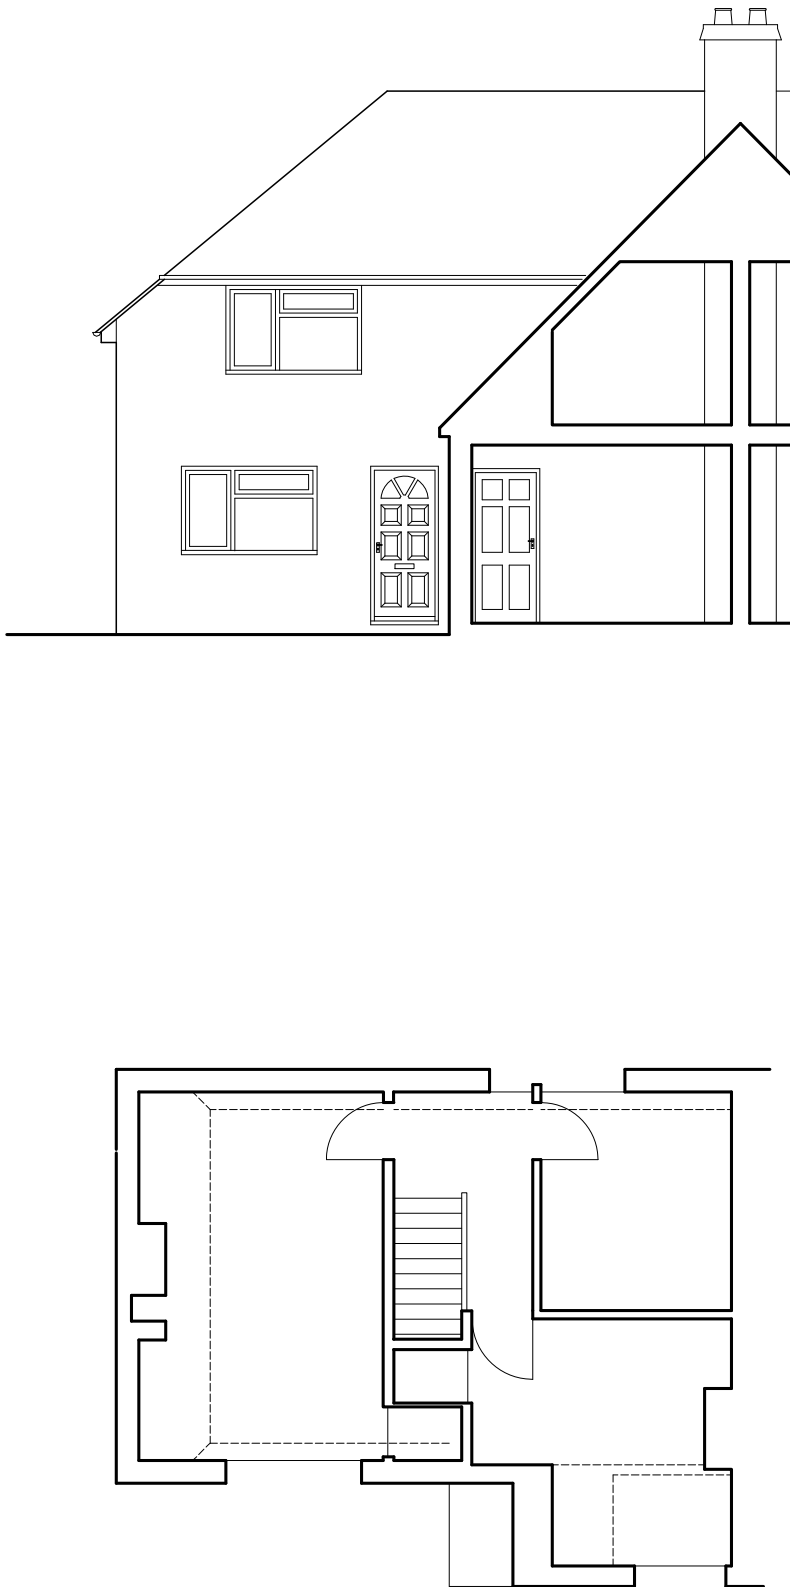

FIRST FLOOR PLAN
as existing

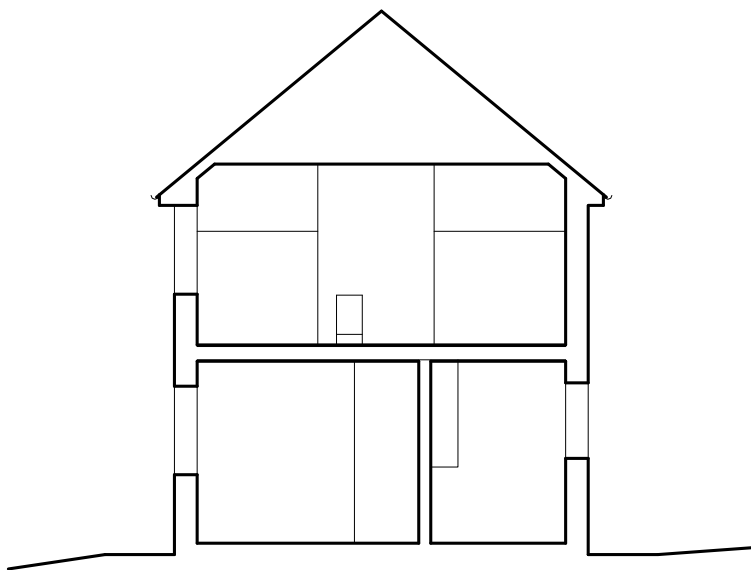

ROOF PLAN
as existing