
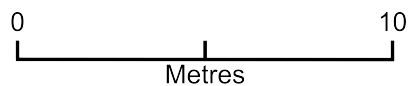


Block Plan - 69 Wick Farm Road

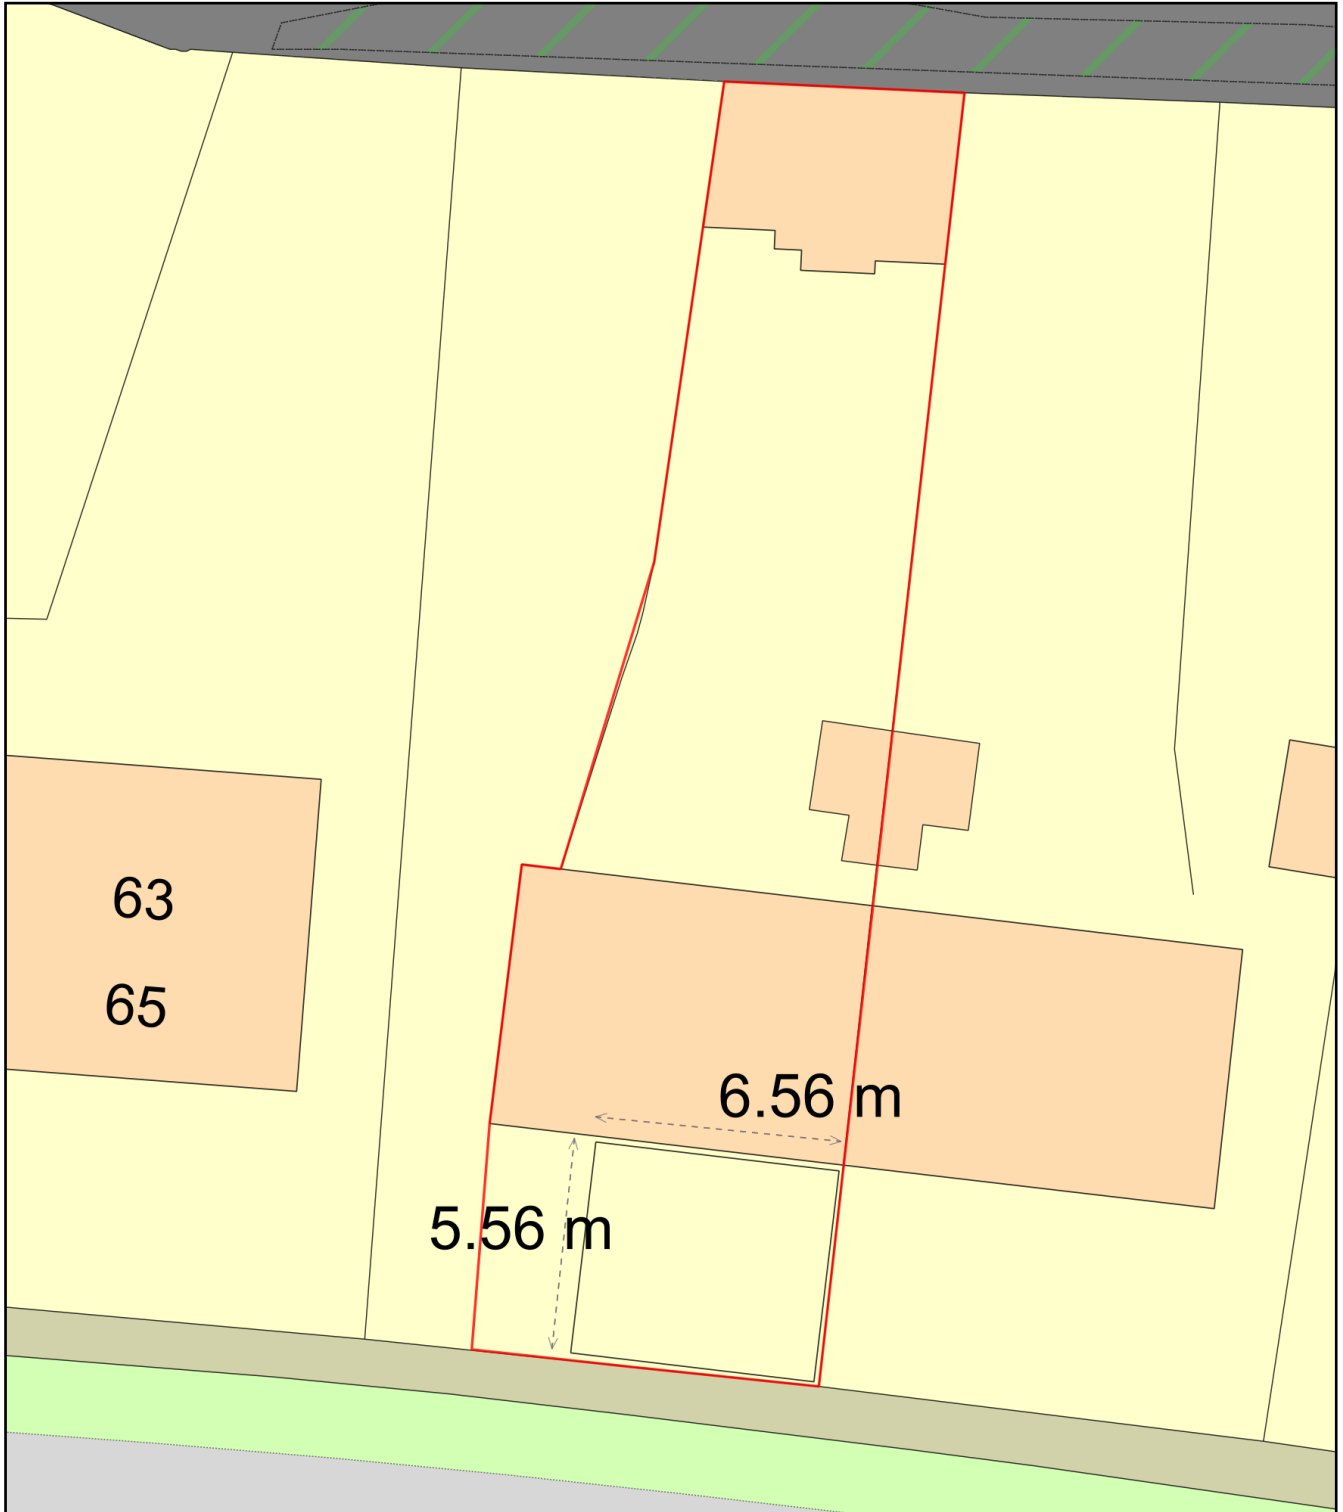

Plan Produced for: Whaleback Planning & Design

Date Produced: 21 Sep 2021

Plan Reference Number / TQRQM21264101747143 / W2461

Scale: 1:200 @ A4



WHALEBACK