



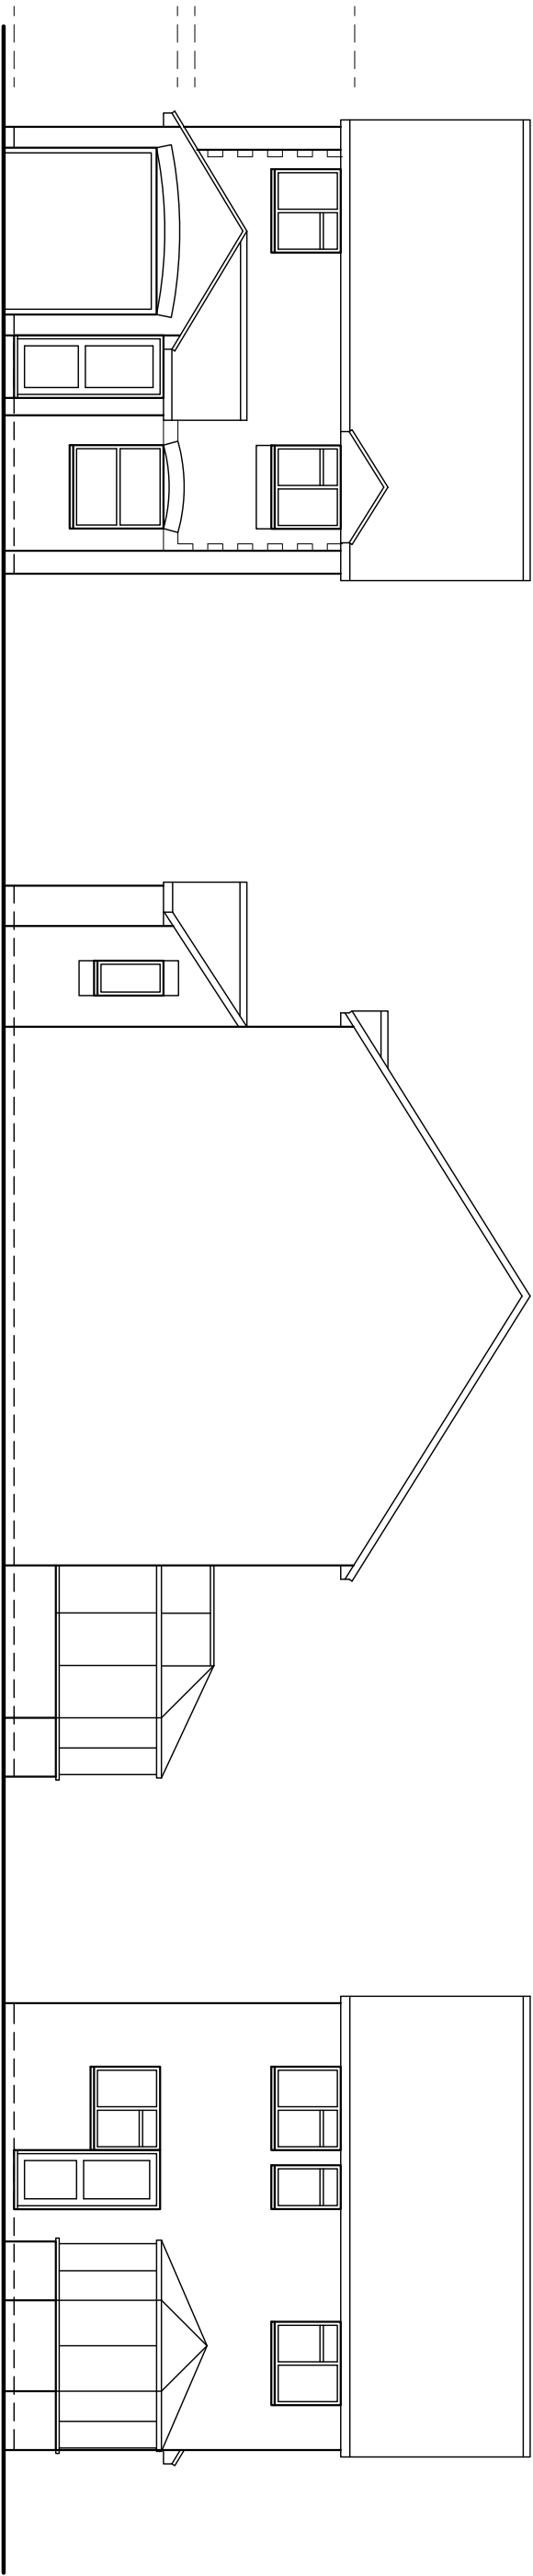


Front - West

Side - South

Rear - East

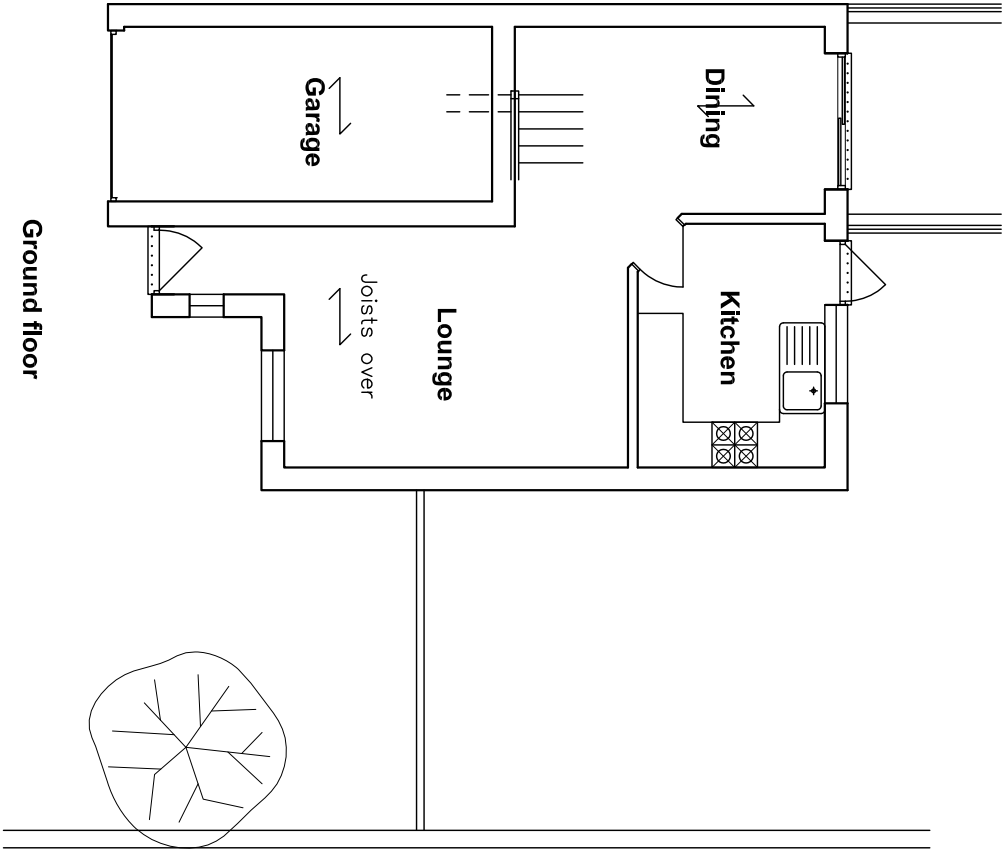


Ground floor

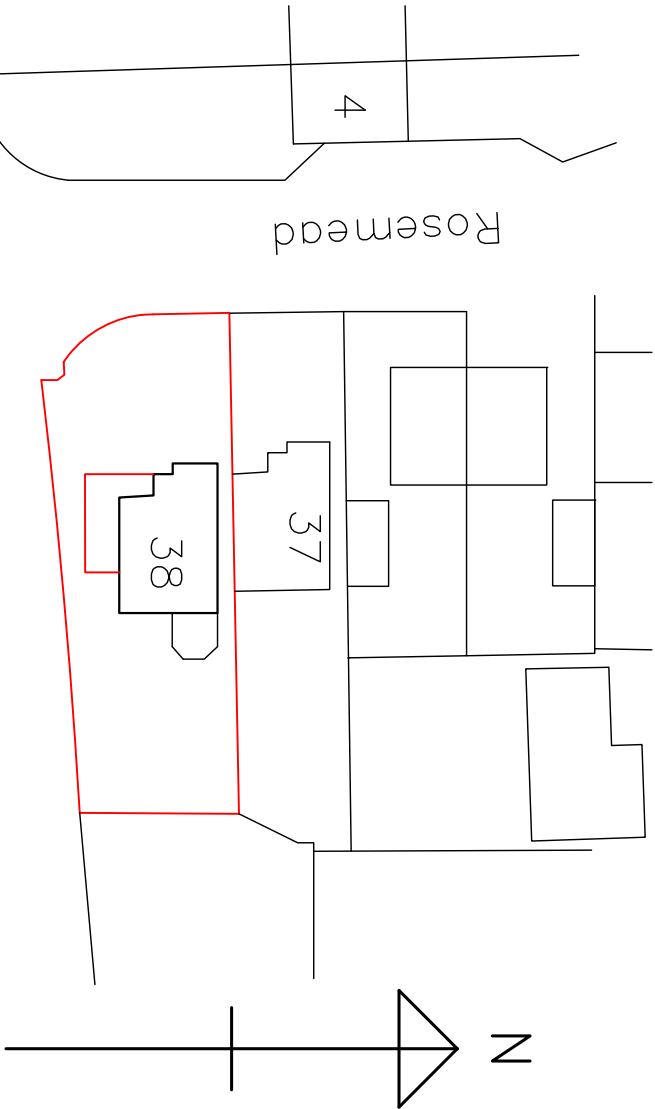

Rosemead

East Street

Block plan

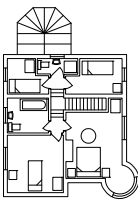Bryceson Shaw Associates <i>Surveyors and Designers</i> 2 Wellesley Court, Fitzalan Road, Littlehampton, West Sussex BN17 5JW Tel. & Fax 01903 734381 Mobile: 07889 651301 E-mail: brycesonshaw@btinternet.com	
	
Project: Proposed extension; 38 Rosemead, Littlehampton BN17 6UH	
Drawing: Plans and elevations as existing	
For: Mr. & Mrs. Seex	
Drawn: PKS	Date: July 2010
Scales: 1:100 1:500	No: 1038/01/01/A
To scale when printed on A3	