



Proposed finishes:
Roof: single lap tiles to match existing and 3 layer felt.
Walls: face brick to match existing Fenestration: white uPVC to match ext'g style.
Fascias, gutters, down pipes etc. all to match.

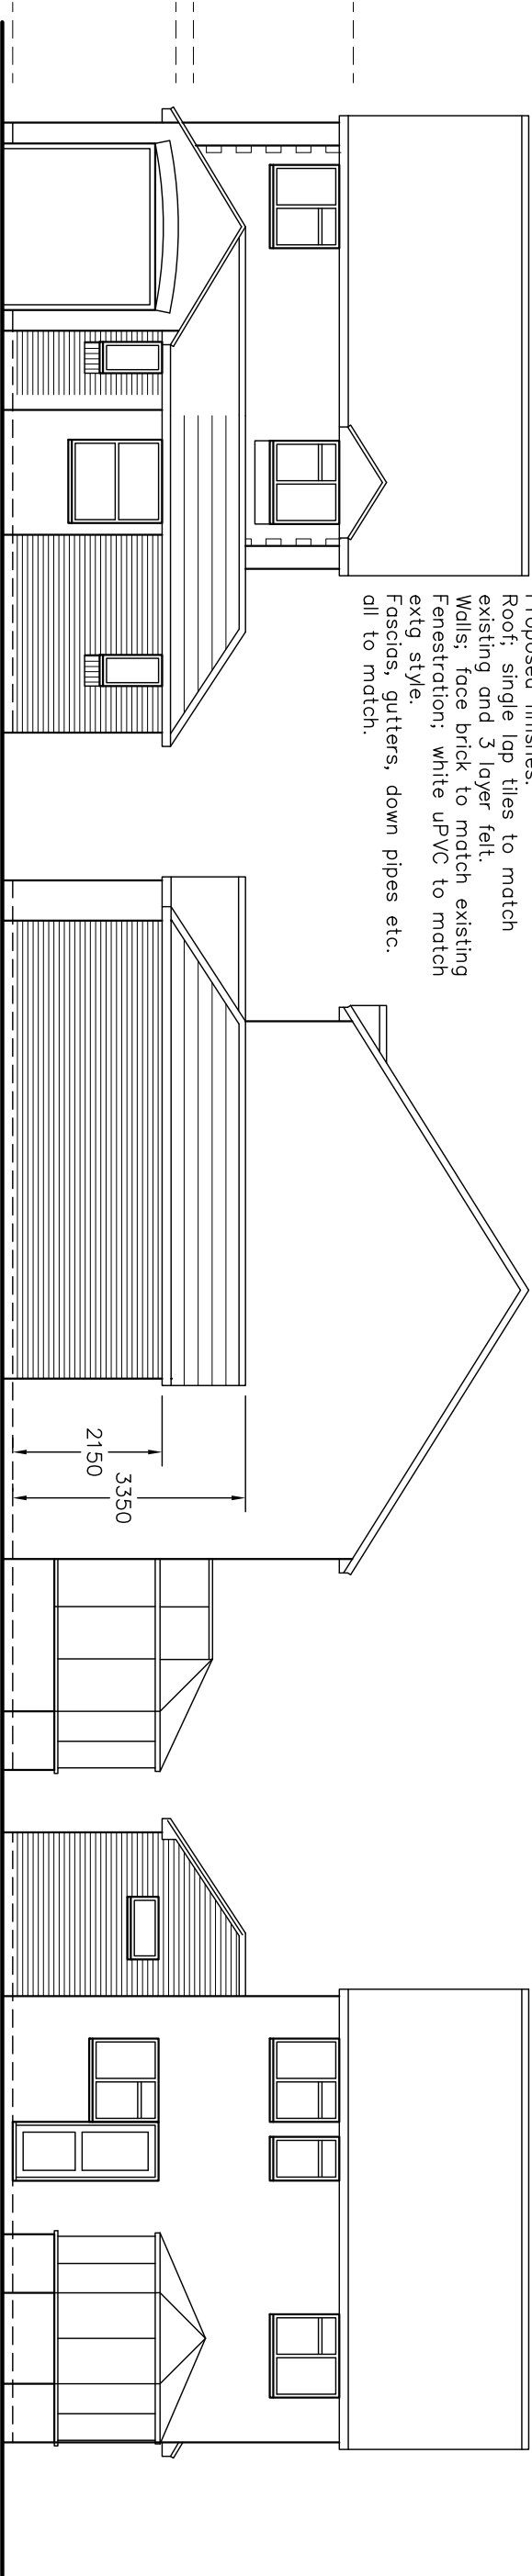


Front - West

Side - South


Rear - East

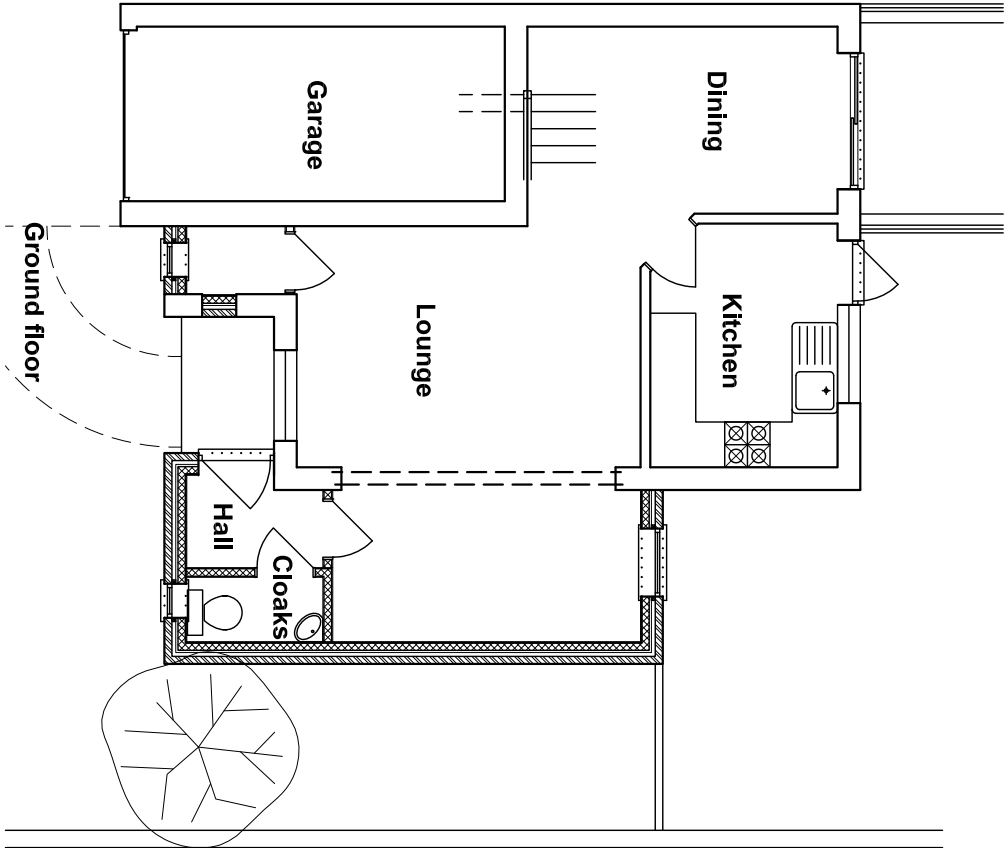

Ground floor

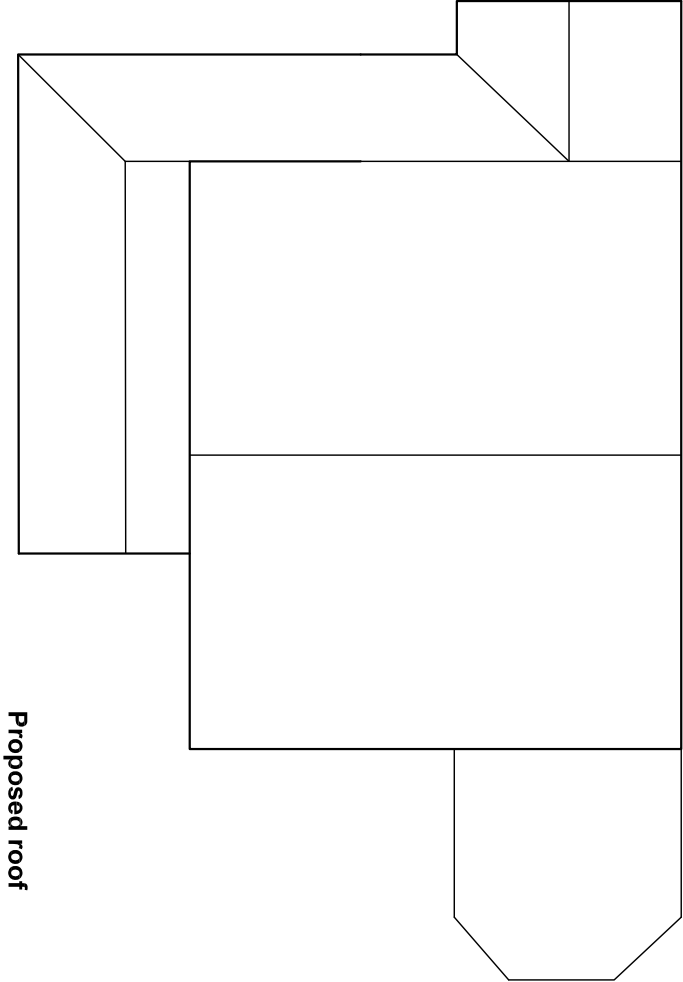

Proposed roof

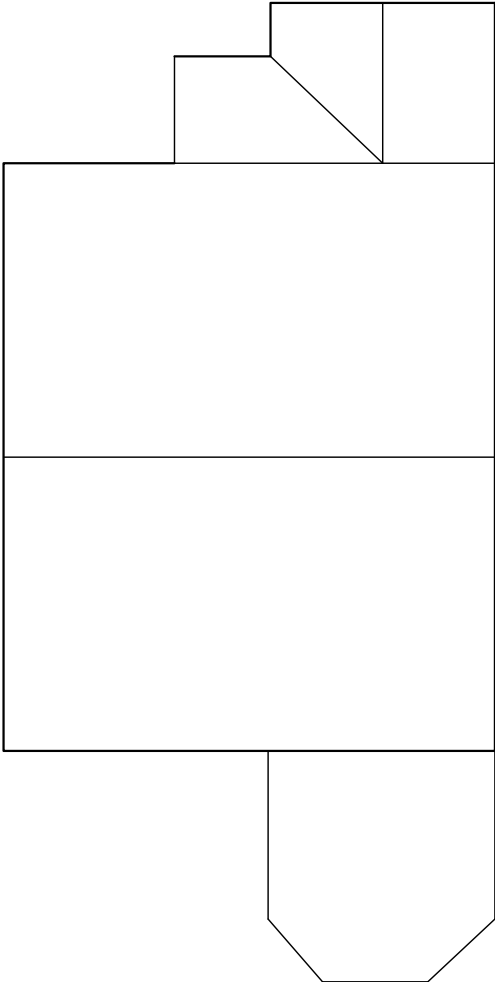


Existing roof

[A] Layout changed
Amendments: –

8/11/2010

Bryceson Shaw Associates
Surveyors and Designers
2 Wellesley Court, Fitzalan Road, Littlehampton,
West Sussex BN17 5JW
Tel. & Fax 01903 734381 Mobile: 07889 651301
E-mail: brycesonshaw@btinternet.com

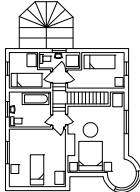

Project:
Proposed extension; 38 Rosemead, Littlehampton
BN17 6UH

Drawing:
Plans and elevations as proposed

For:
Mr. & Mrs. Seex

Drawn: PKS **Date:** July 2010

Scales: 1:100 **No:** 1038/01/02/A

To scale when printed on A3