LOCATION MAP SCALE 1:1250@a4 108 MANNING ROAD, LITTLEHAMPTON, BN17 7HX

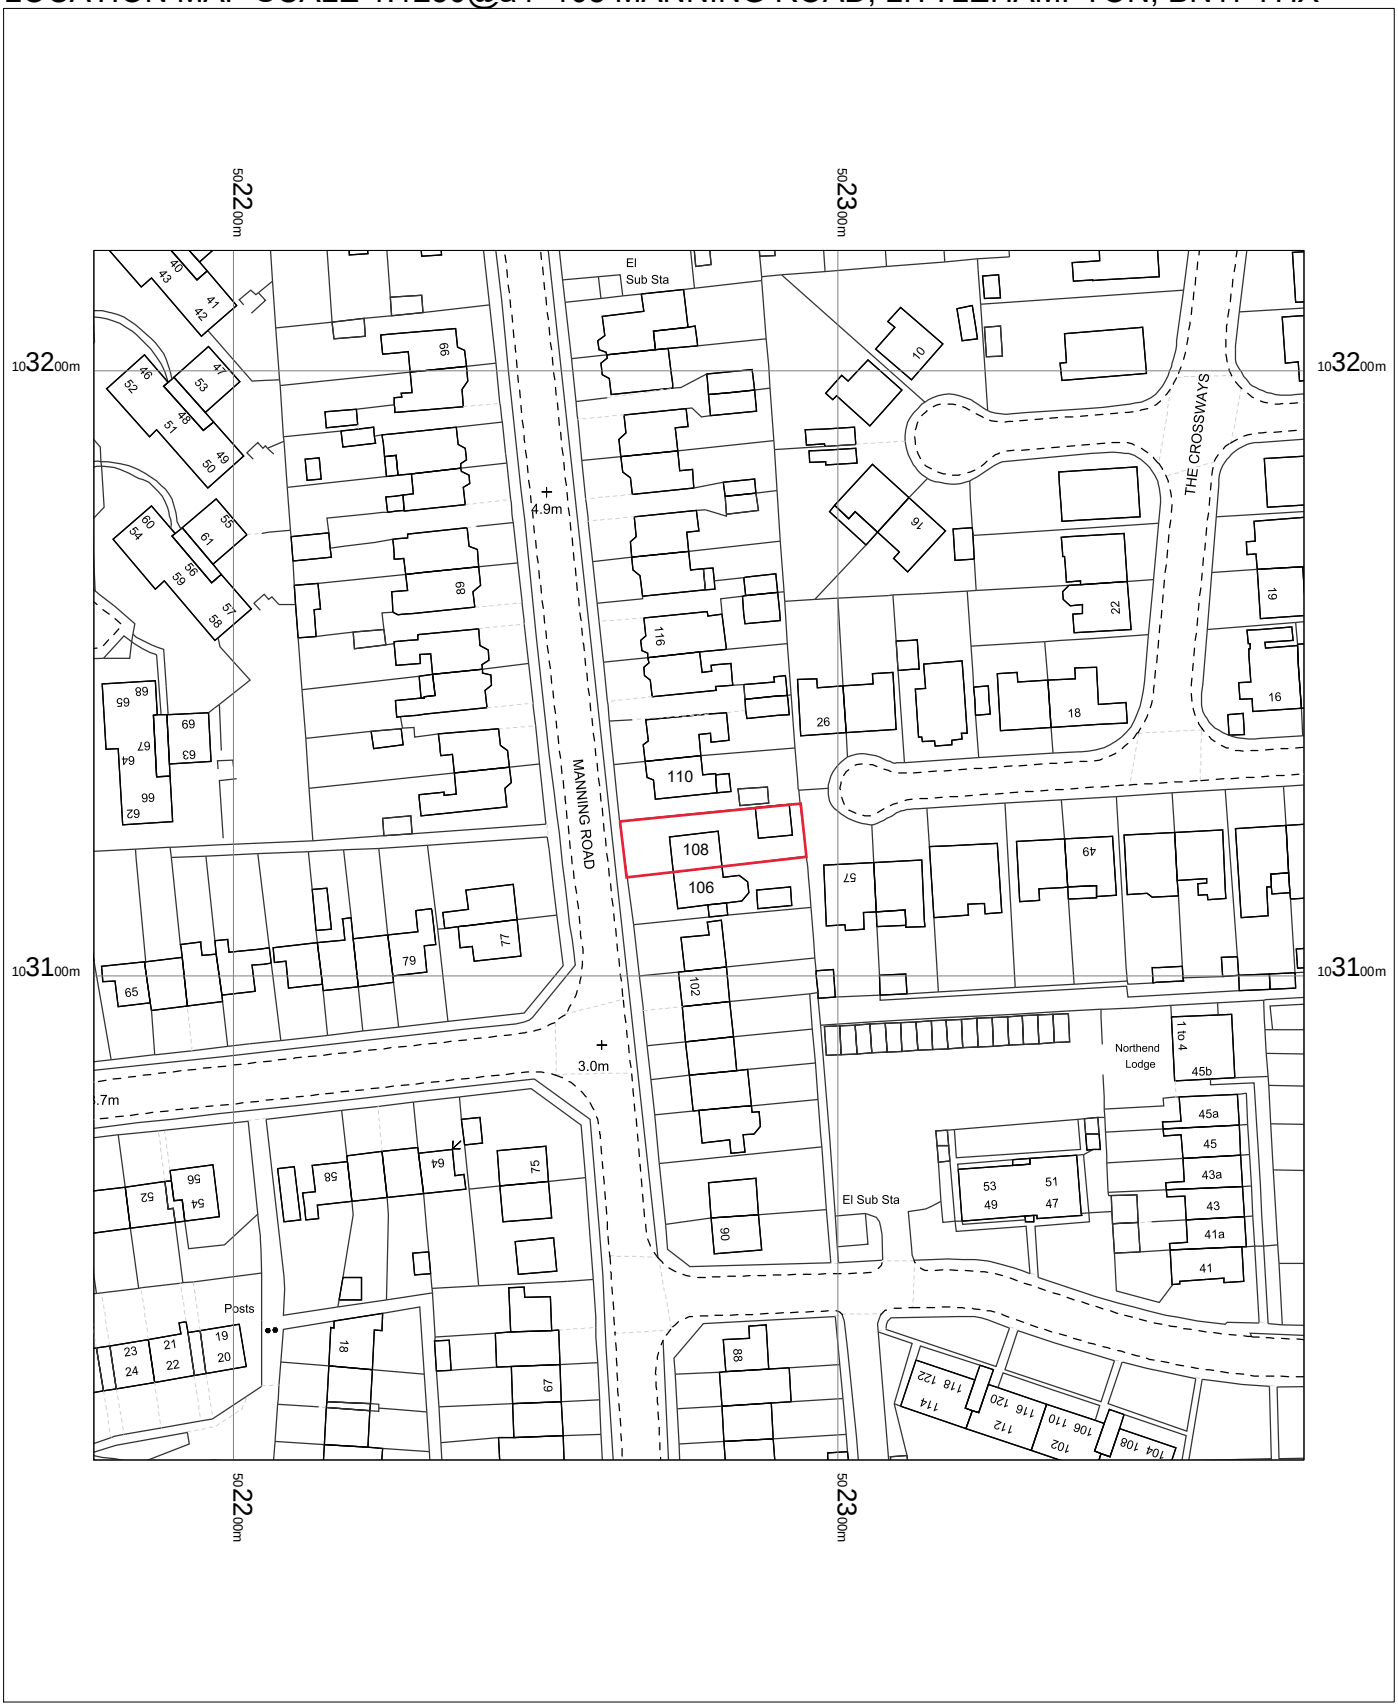

0 5 10 15 20 25 30 35 40 45 50
m

N

OS MasterMap 1250/2500/10000 scale
Wednesday, October 10, 2018, ID: CM-00747992
www.centremapslive.co.uk

1:1250 scale print at A4, Centre: 502277 E, 103120 N

©Crown Copyright Ordnance Survey. Licence no. 100019980

Data

CENTRE MAPS LIVE.
FOR A BETTER POINT OF VIEW