
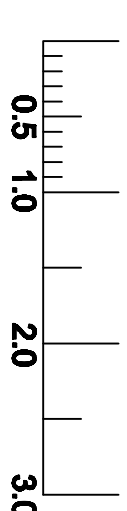
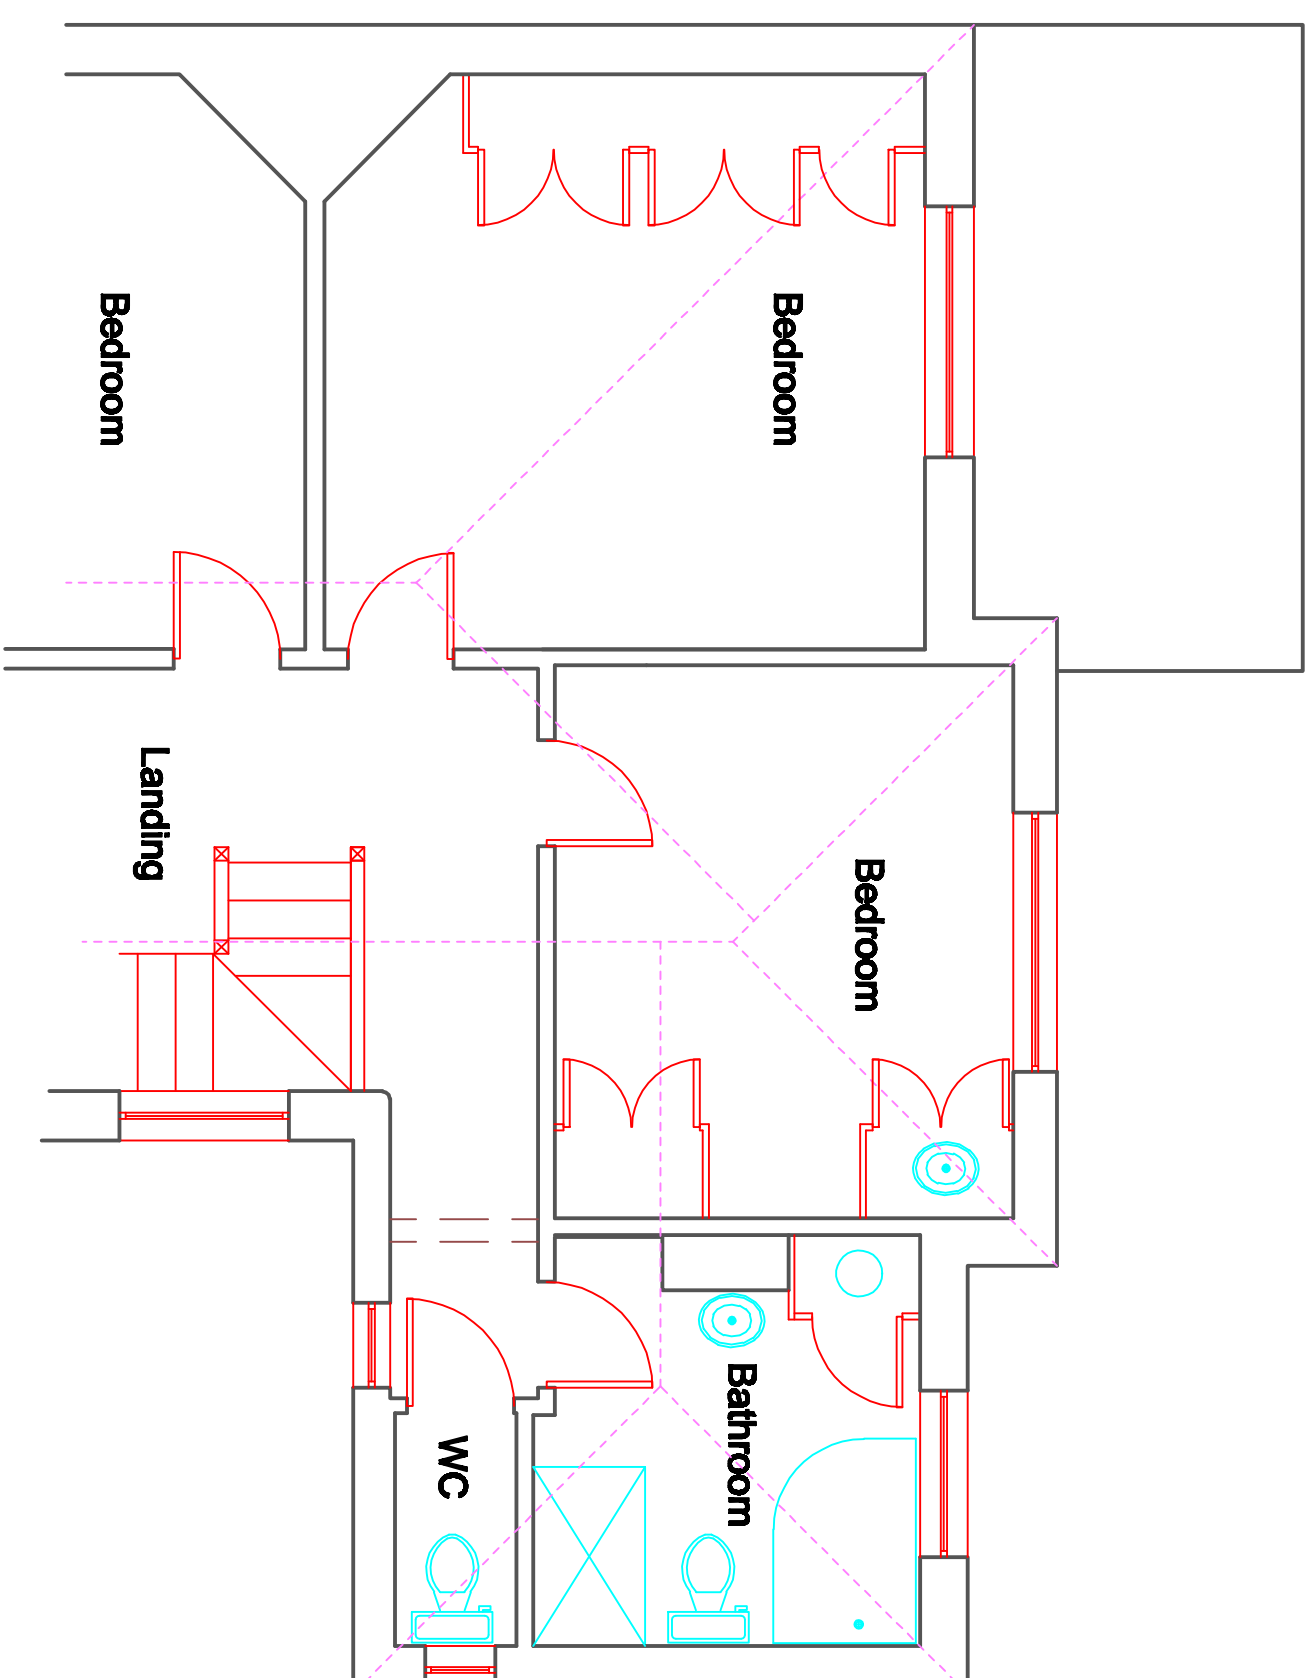
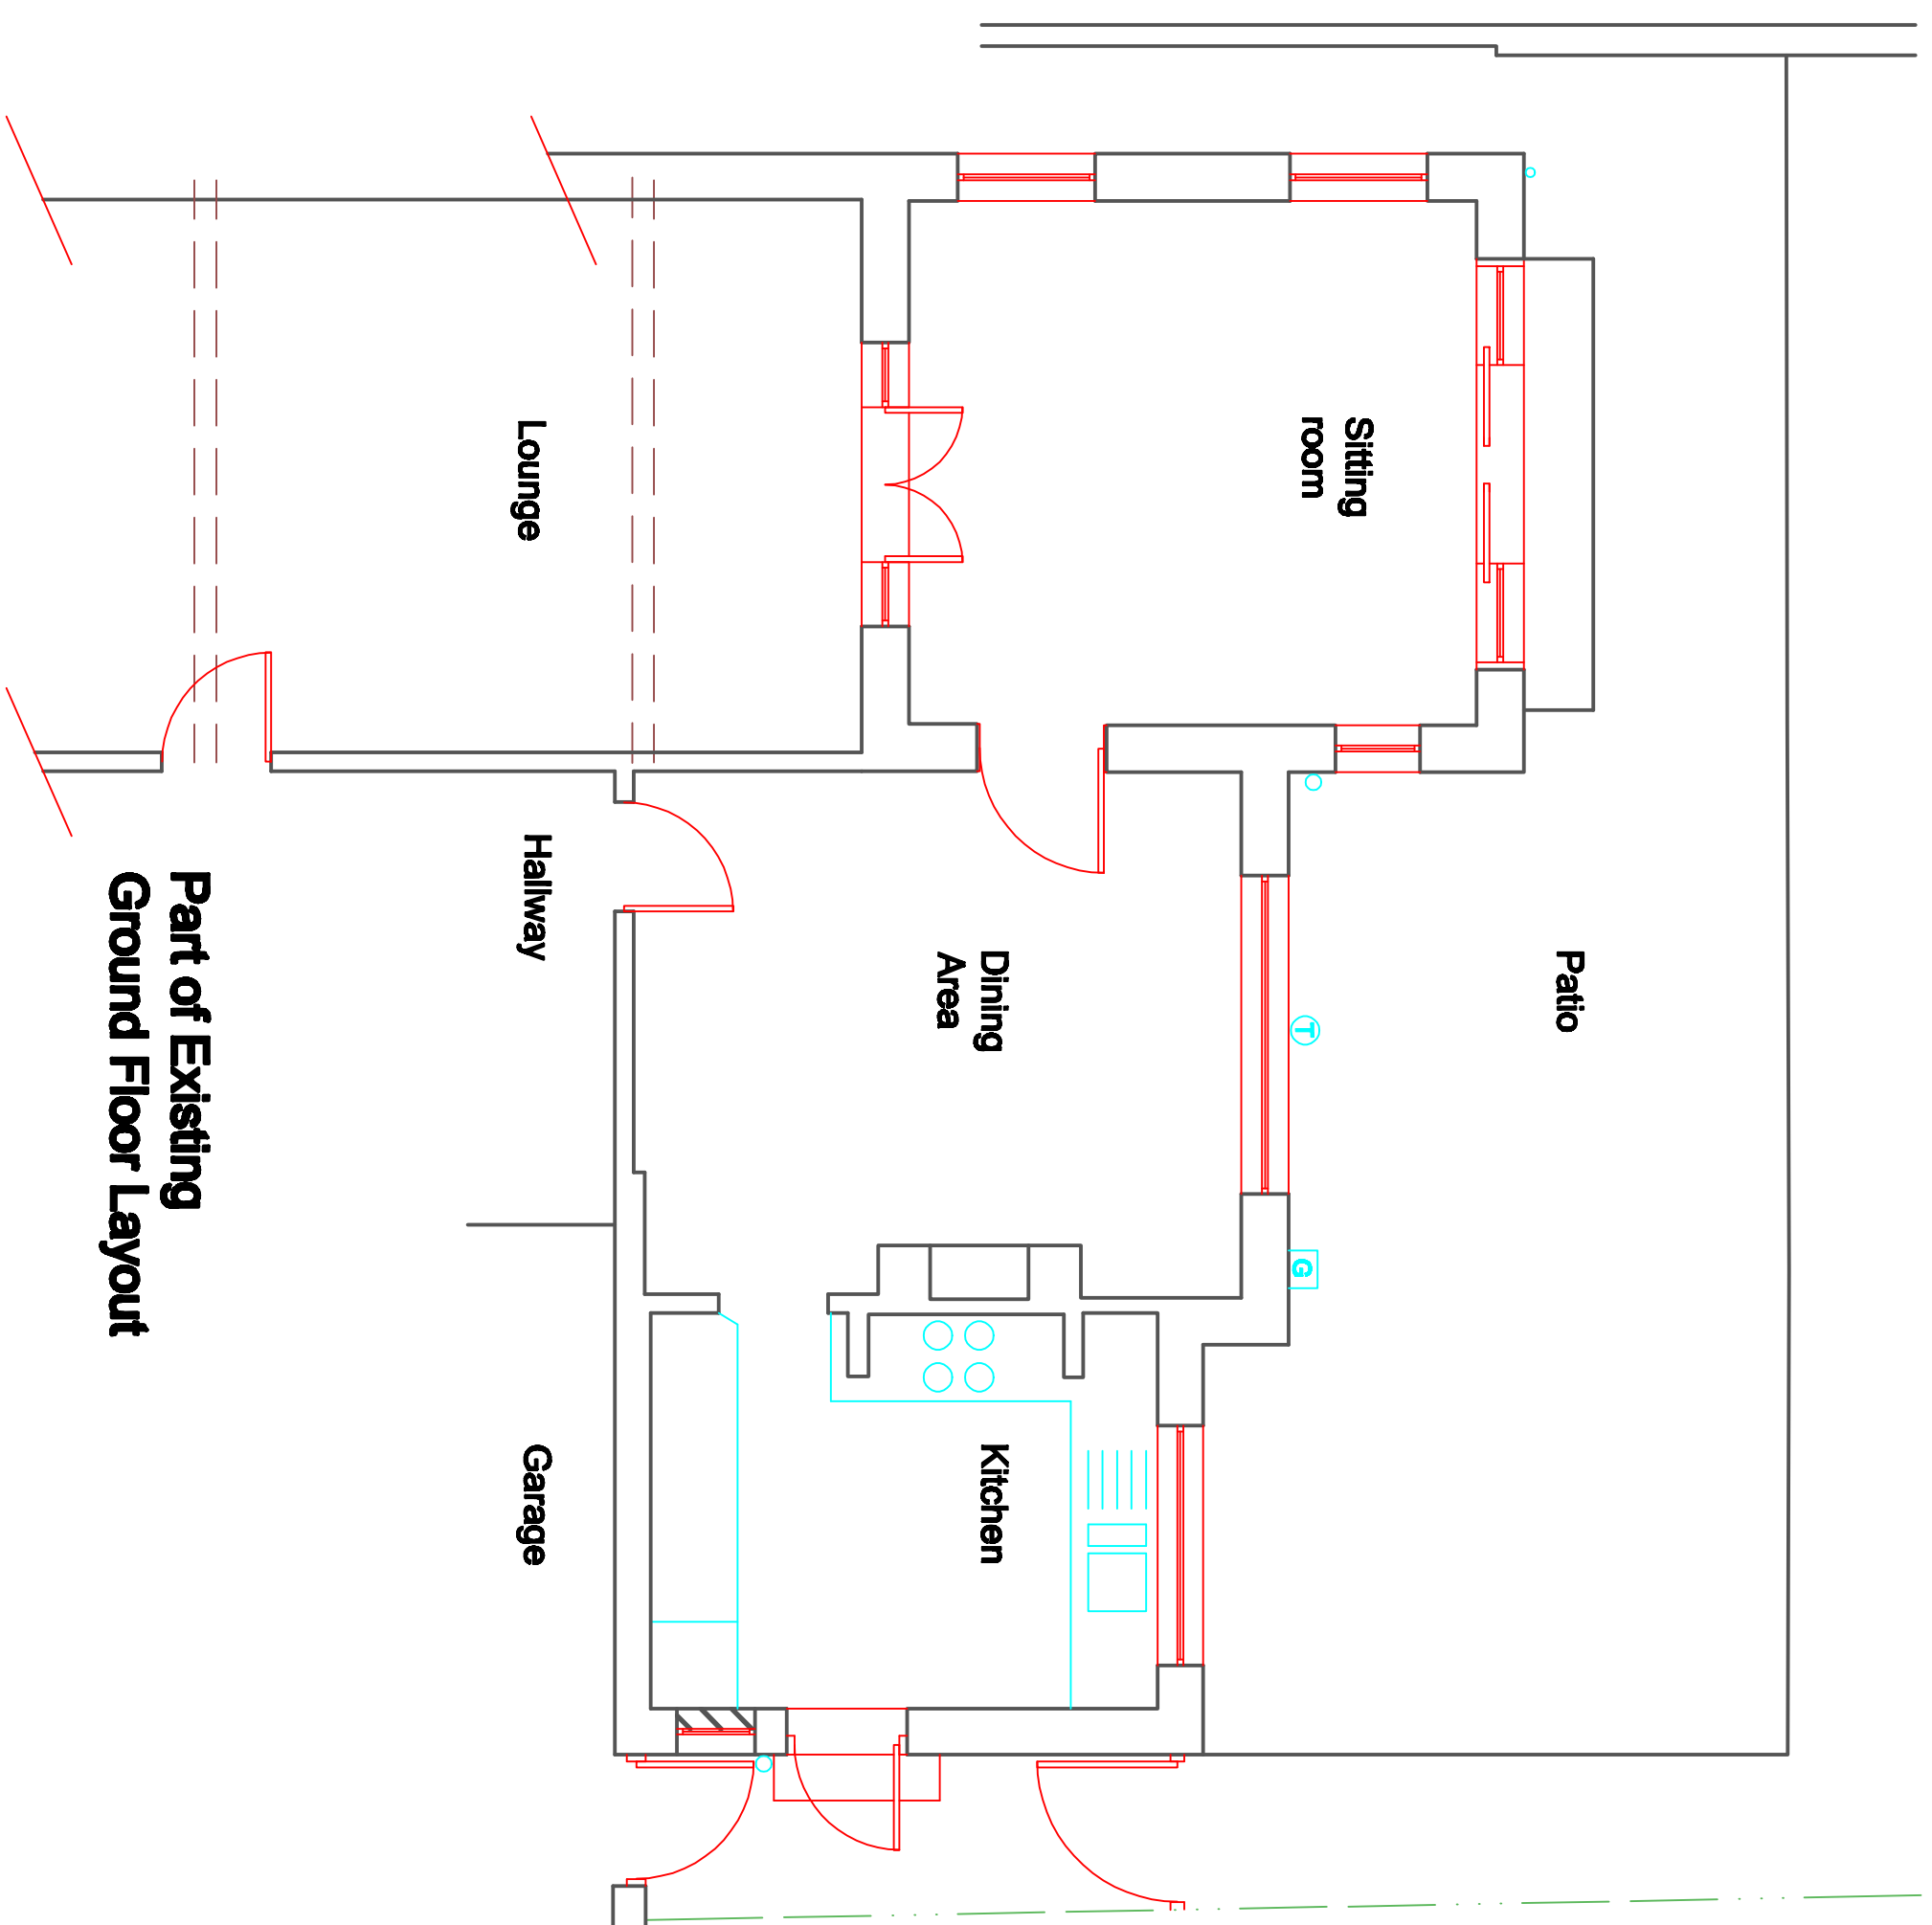


BUILDING REGULATION NOTES

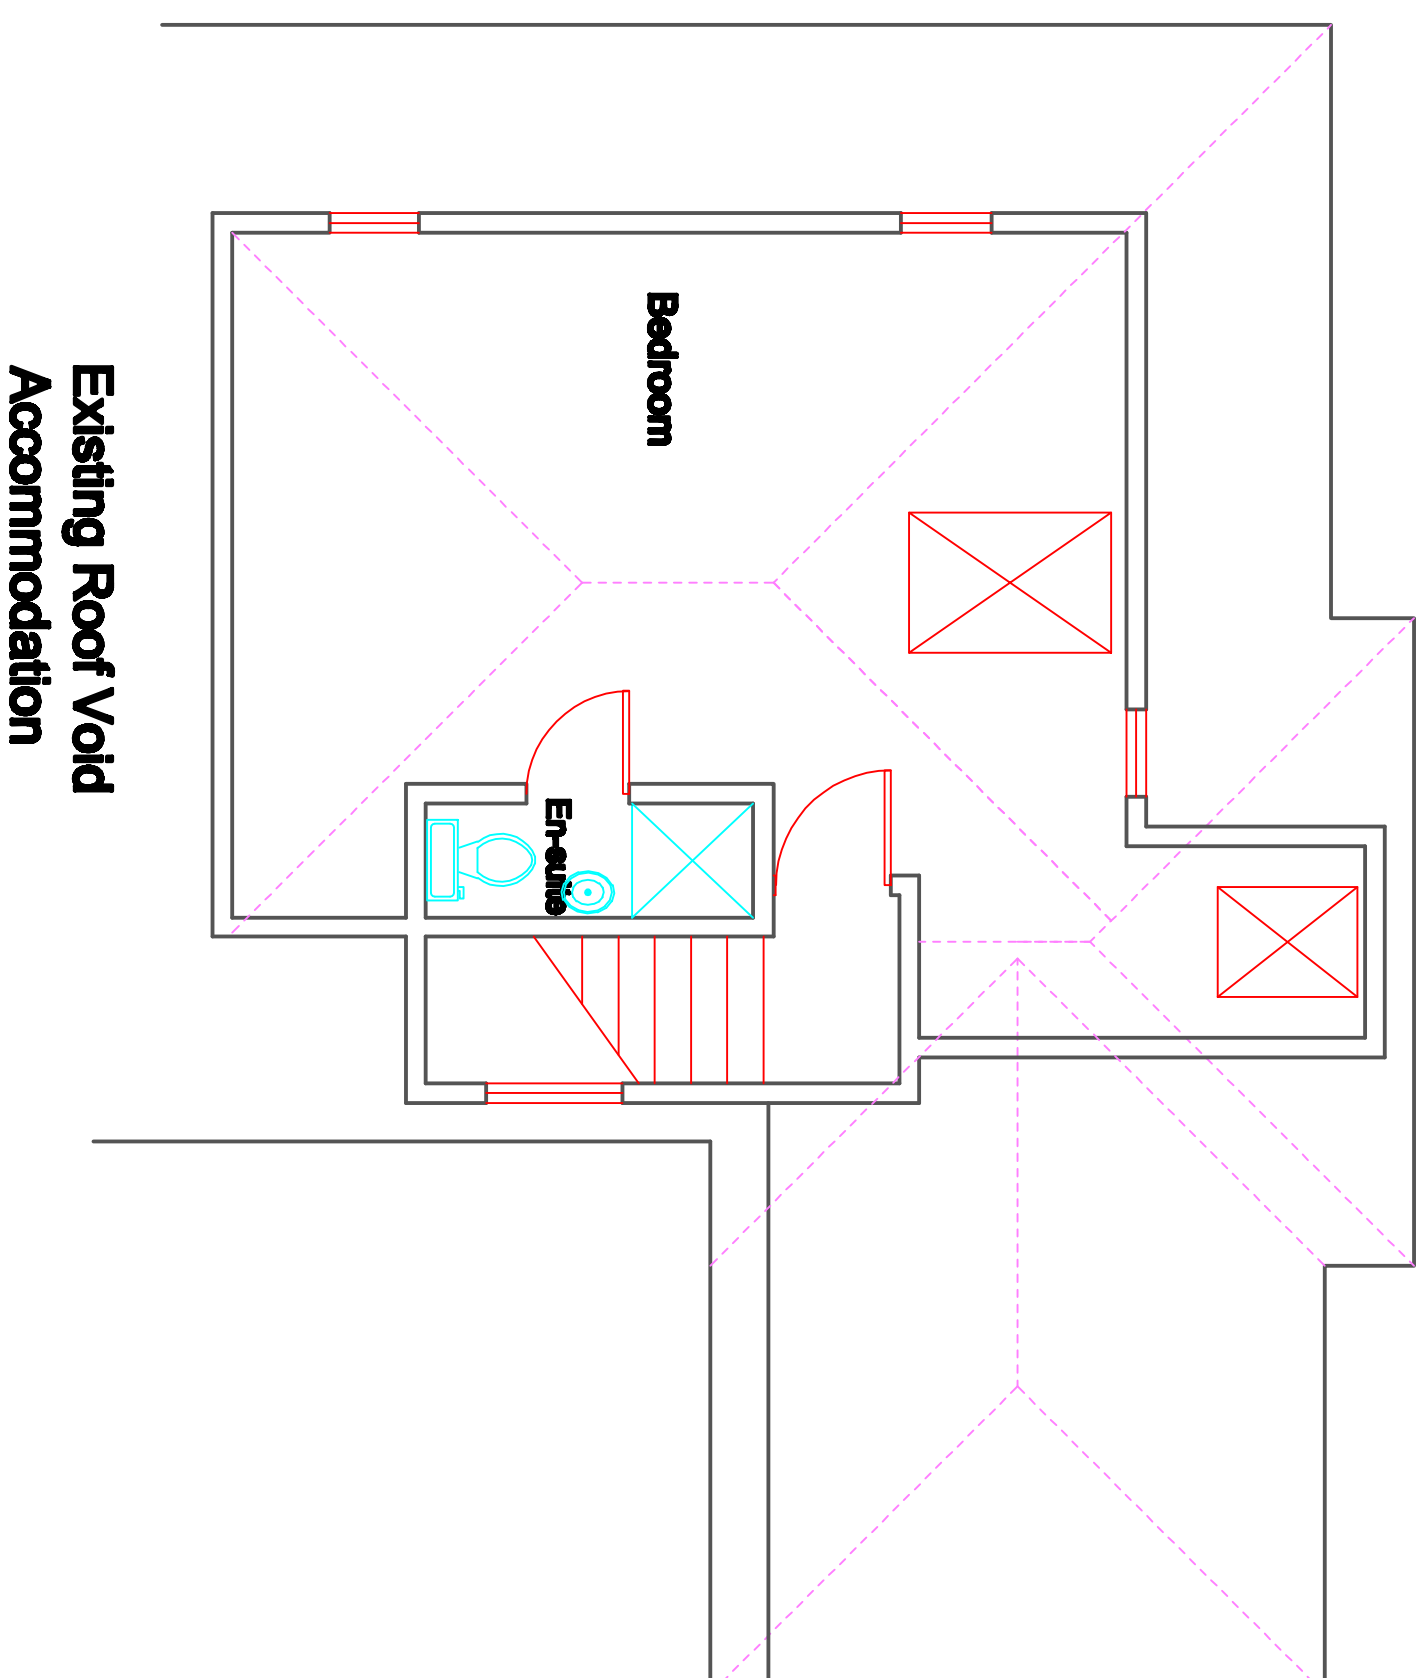

Date	Revisions

Copyright

Graham Askew

Chartered Building Surveyor

Principal Graham Askew MRICS

Bay Tree Cottage,
 3 Hinton Grove,
 Hinton, Leam, Birmingham,
 Warwickshire, CV35 9EF
 Tel/Fax: (01827) 722251
 email: askewsurveying@gmail.com

Client

Mr & Mrs Morten

Job Title

62 Parkside Avenue
 Littlehampton
 West Sussex
 BN17 6BU

Drawing Title

Part of Existing Floor
 Plans.

NOTE:

All dimensions must be checked on site and not scaled from this drawing

Scale

1:50

Date

30.10.18

Drawn by

K.L.Carter

Dwg No.

2018/221

In conjunction with:-

Rev.