




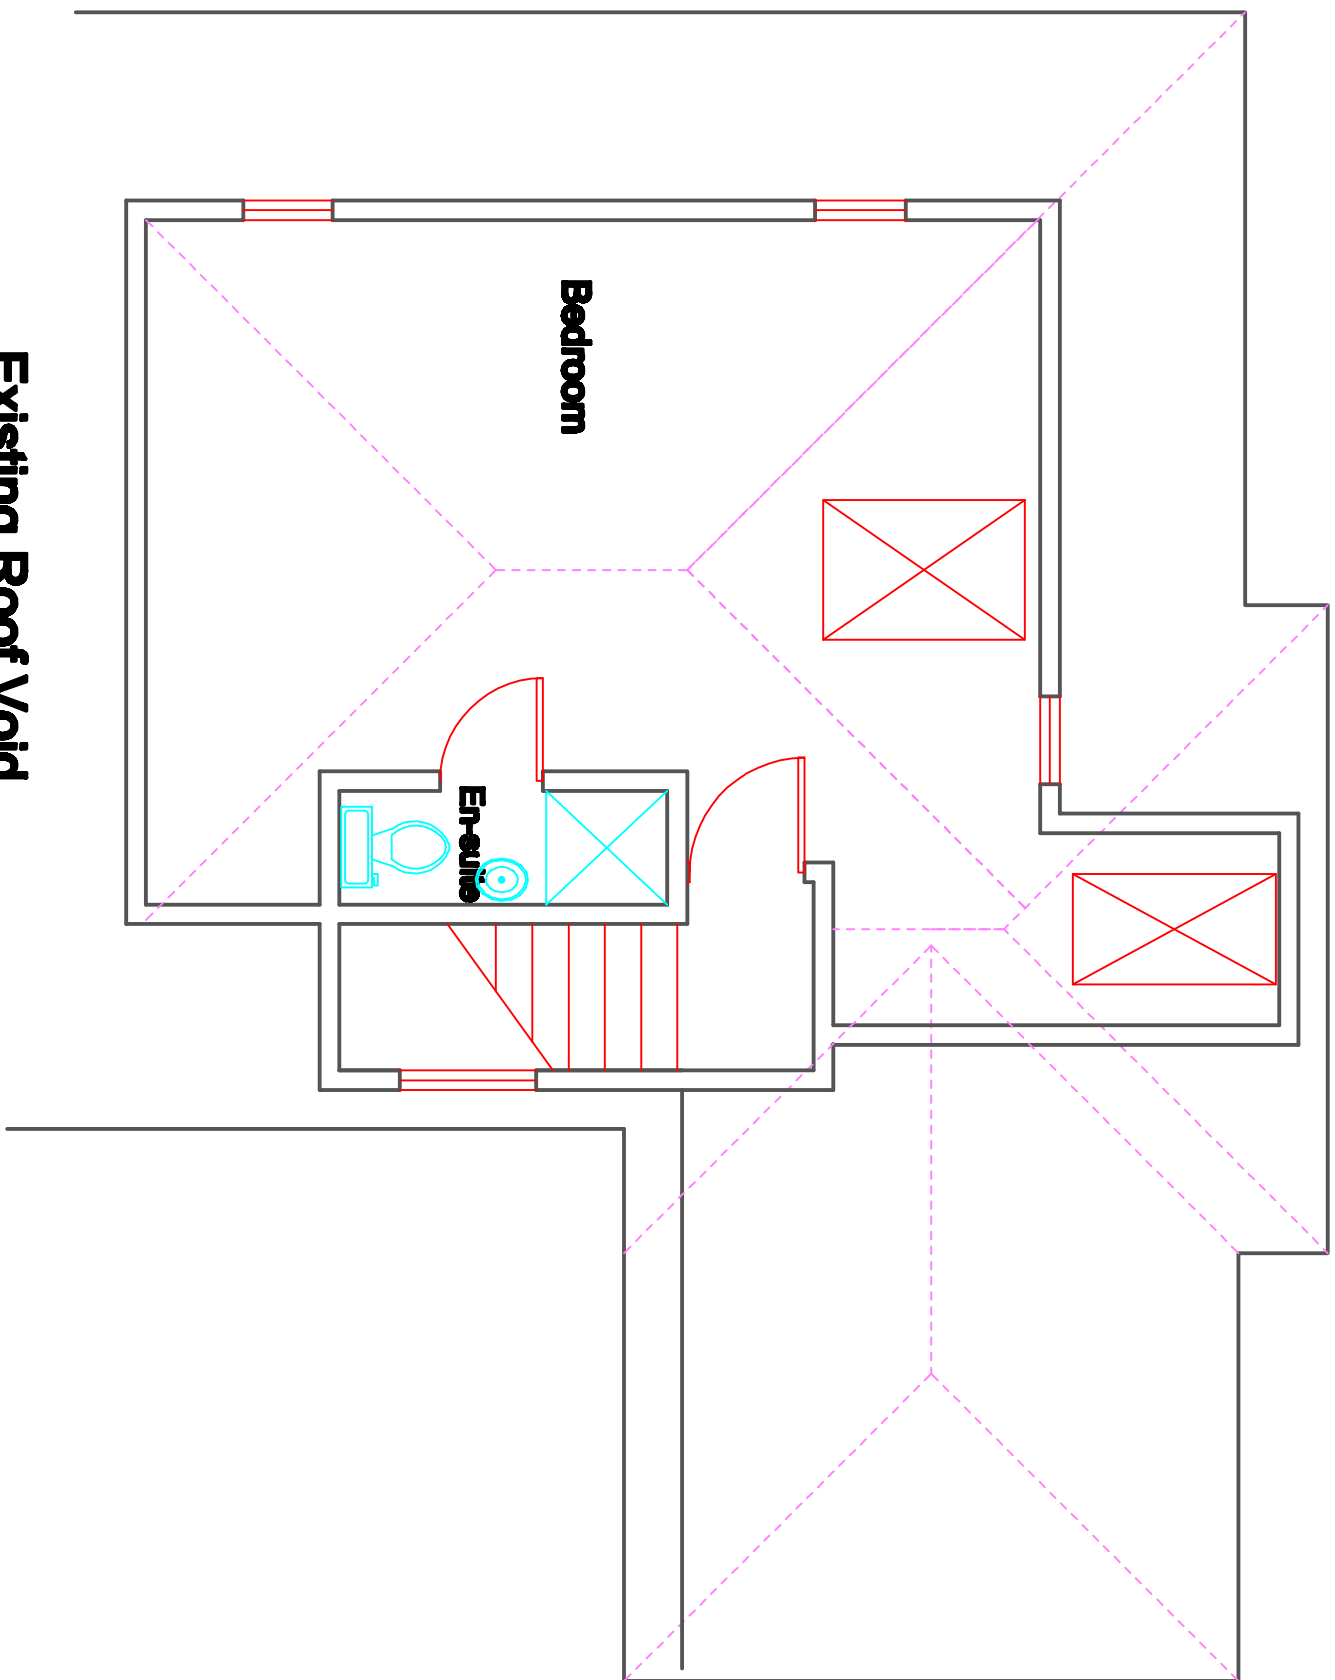



Existing Roof Void
Accommodation.
Will not alter.

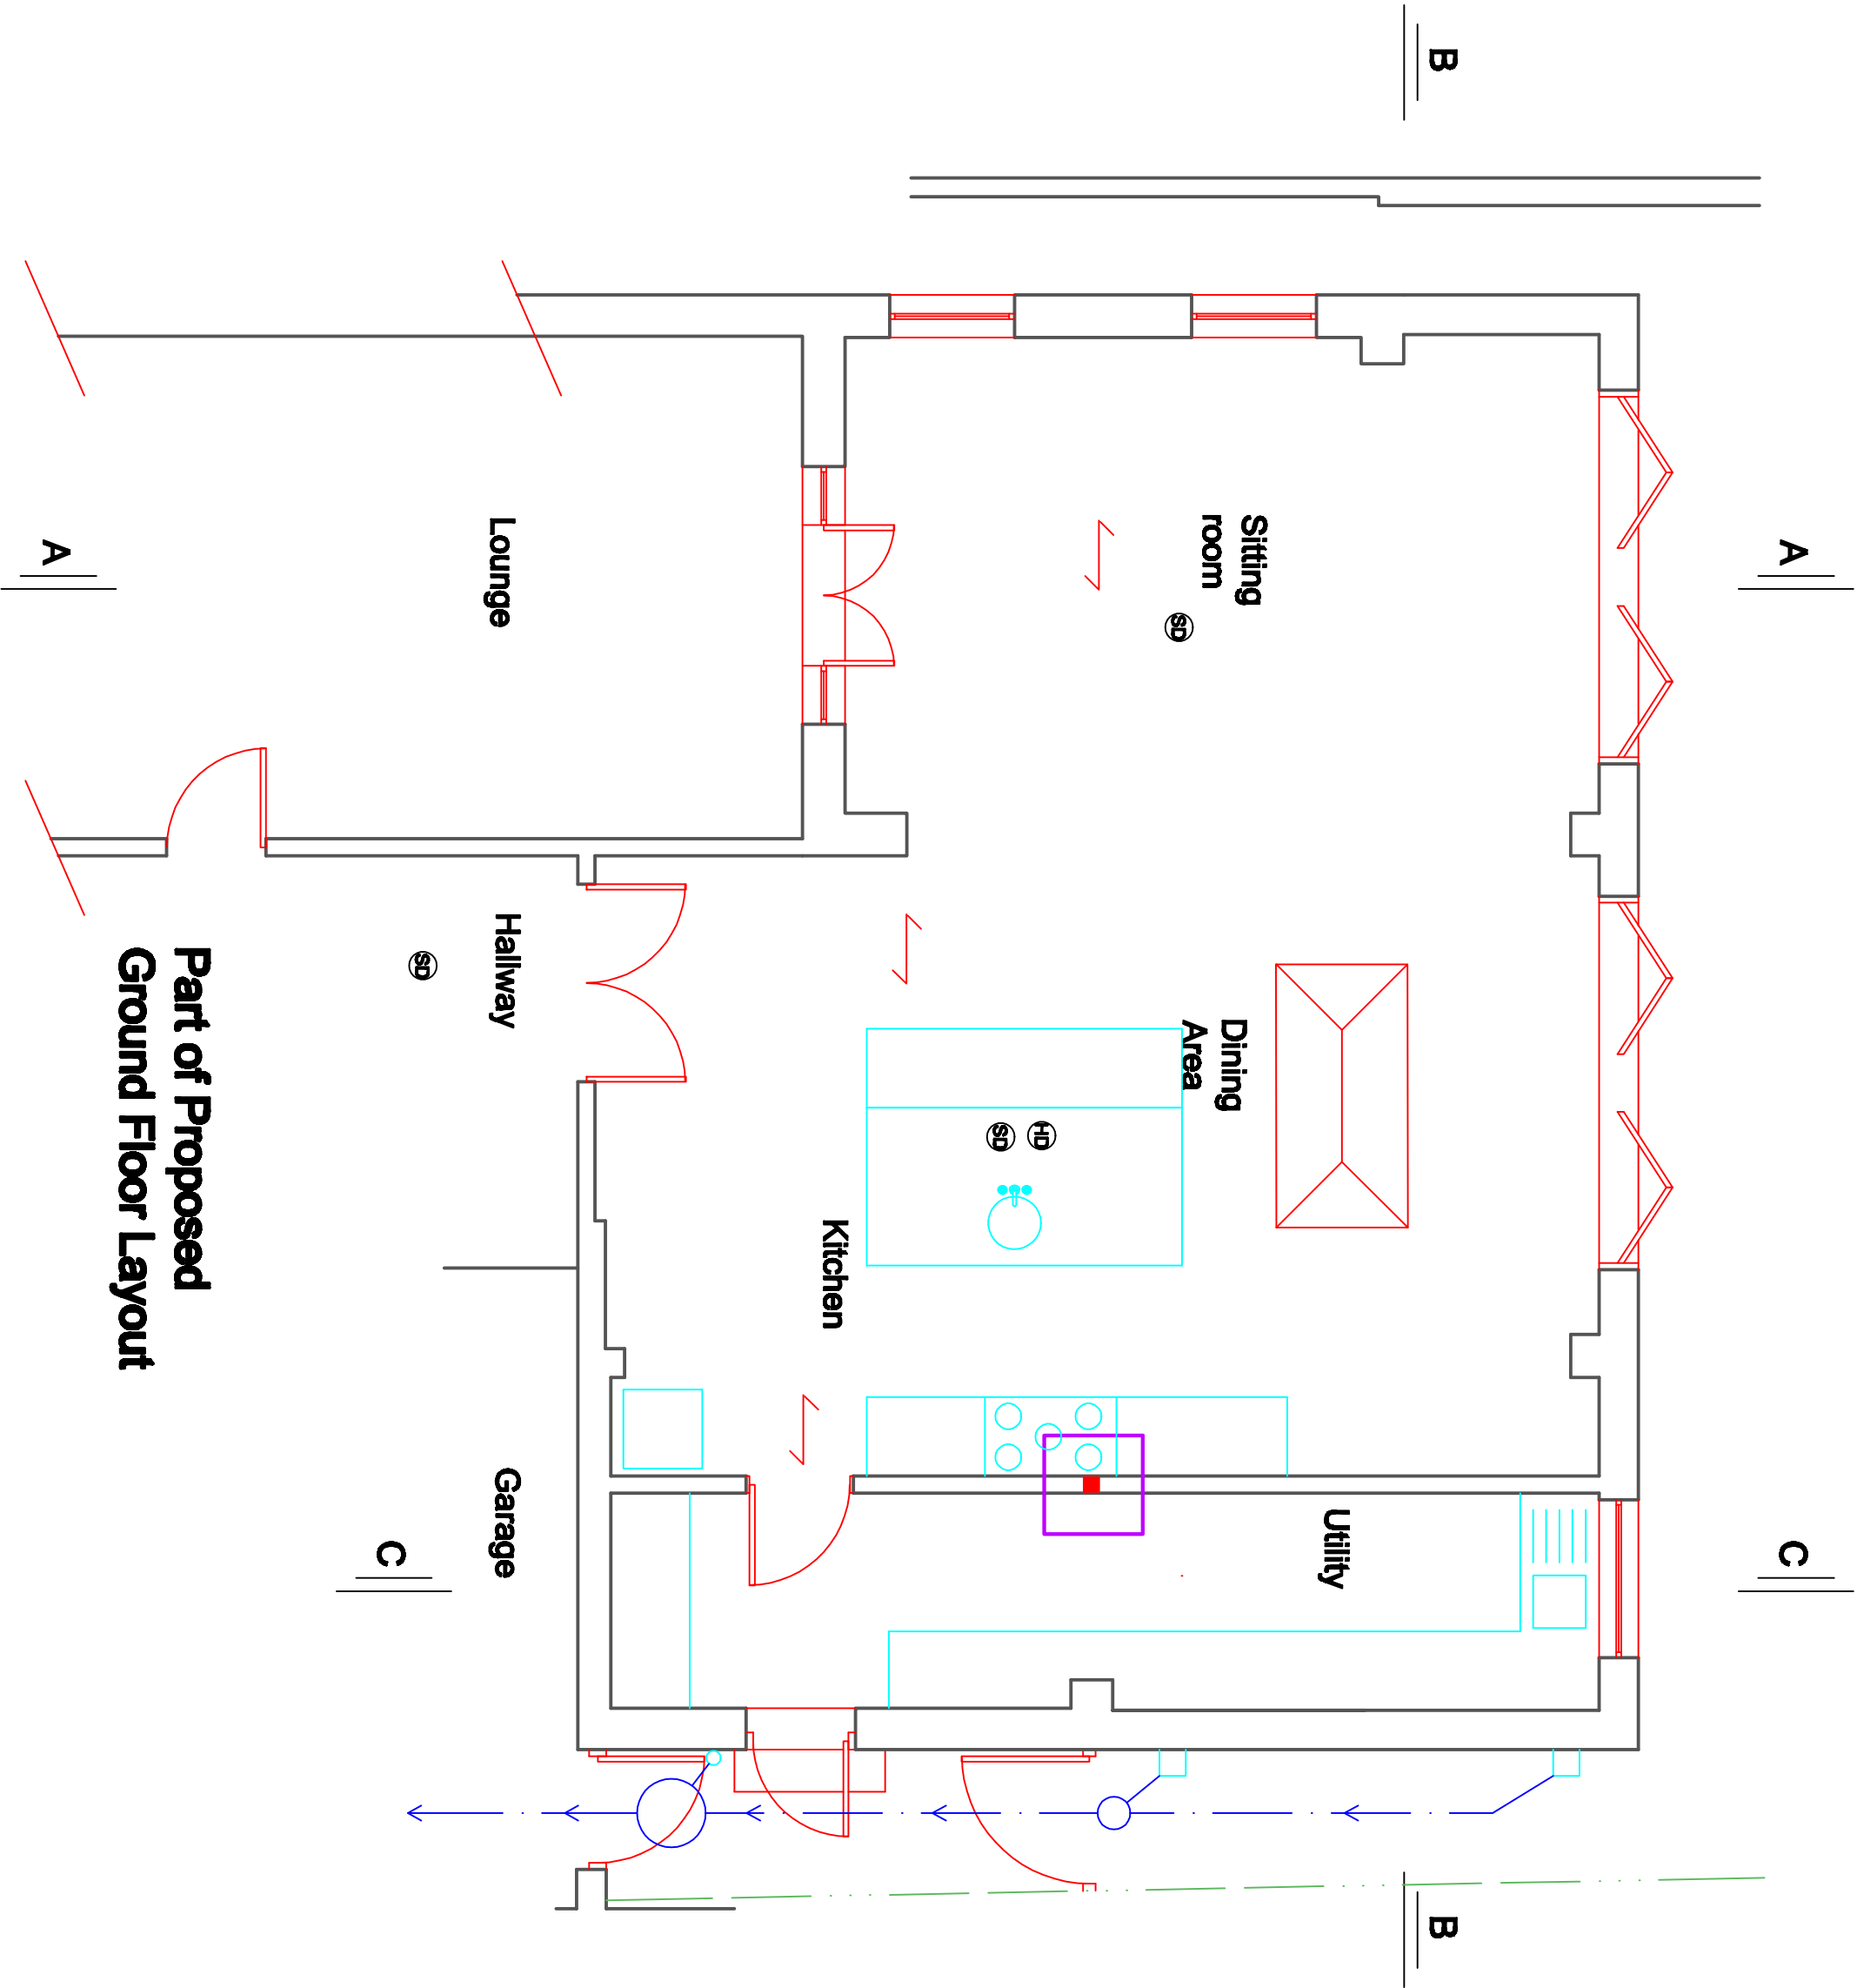

Part of Proposed
Ground Floor Layout

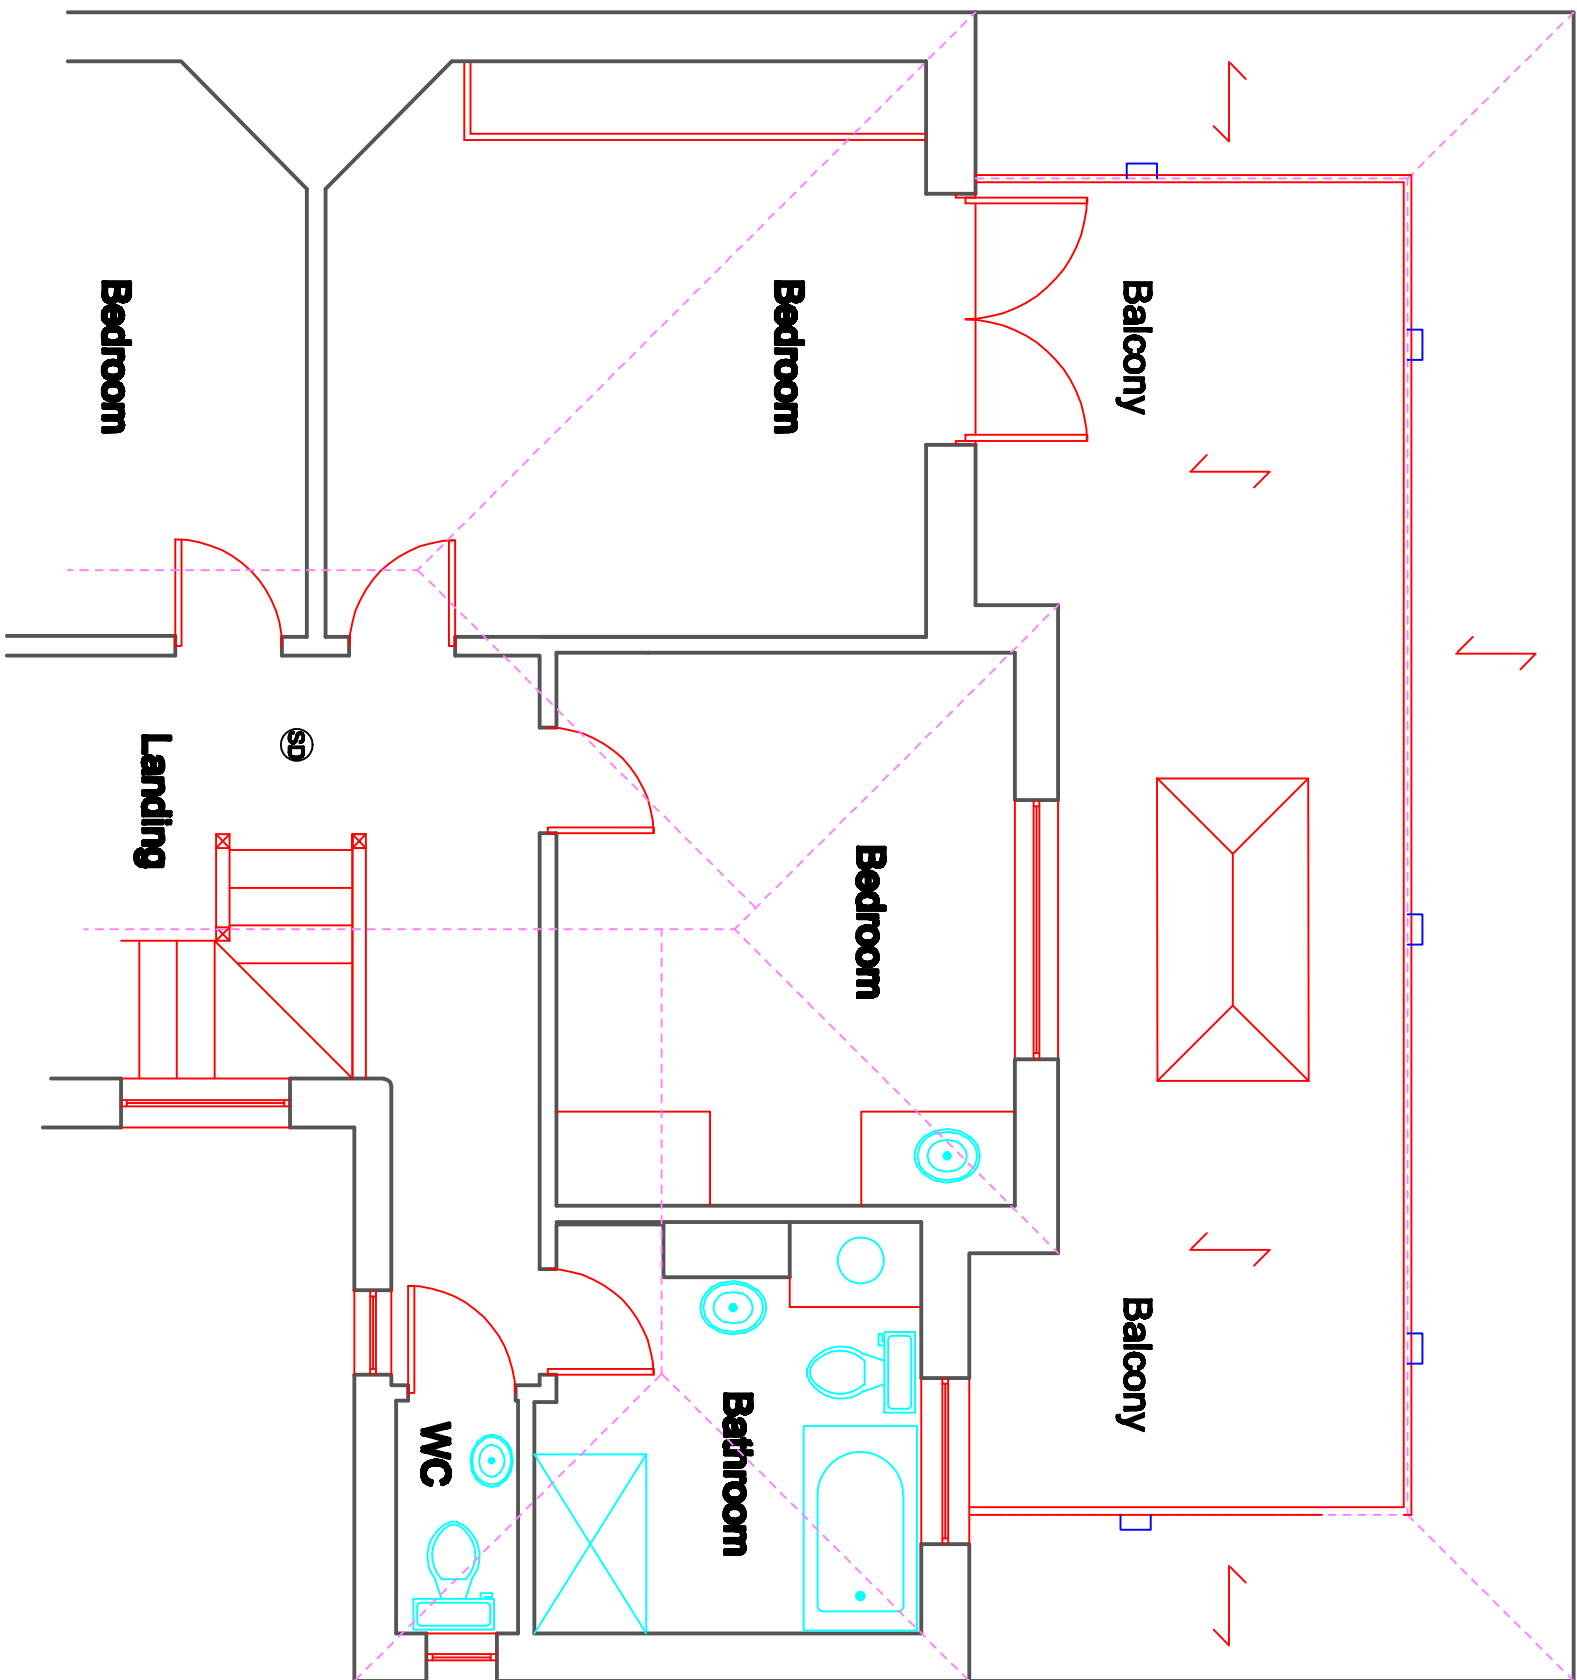

Part of Proposed
First Floor Layout

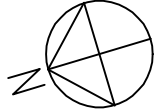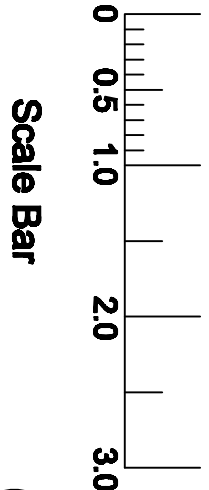

Date	Revisions
A 20.12.18	Ground floor re-draw
B 05.03.19	Structural notes added
C 10.07.19	Building Regulation details added
D 05.08.19	Minor amendments
E 12.08.19	Balcony added
F 27.08.19	Balcony hand rail up-dated

Copyright

Graham Askew

Chartered Building Surveyor

Principal: Graham Askew MRICS

Bay Tree Cottage,
16 The Green
Horton Lane, Bognor Regis
West Sussex, BN20 4DQ
Tel/Fax: (01323) 742261
email: askewsurveyor@gmail.com

Client
Mr & Mrs Morten

Job Title
**62 Parkside Avenue
Littlehampton
West Sussex
BN17 6BJ**

Drawing Title
**Part of Proposed Floor
Plans.**

NOTE:

All dimensions must be checked on
site and not scaled from this drawing

Scale **1:50**

Date **12.11.18** Drawn by **K.L.Carter**

Dwg No.	In conjunction with:-	Rev.
2018/2212		F