[redacted]

Original size 100mm @ A1

Rev	Date	Drwn	Chkd	Desc
01	01-08-2021	TB	SH	First Issue-

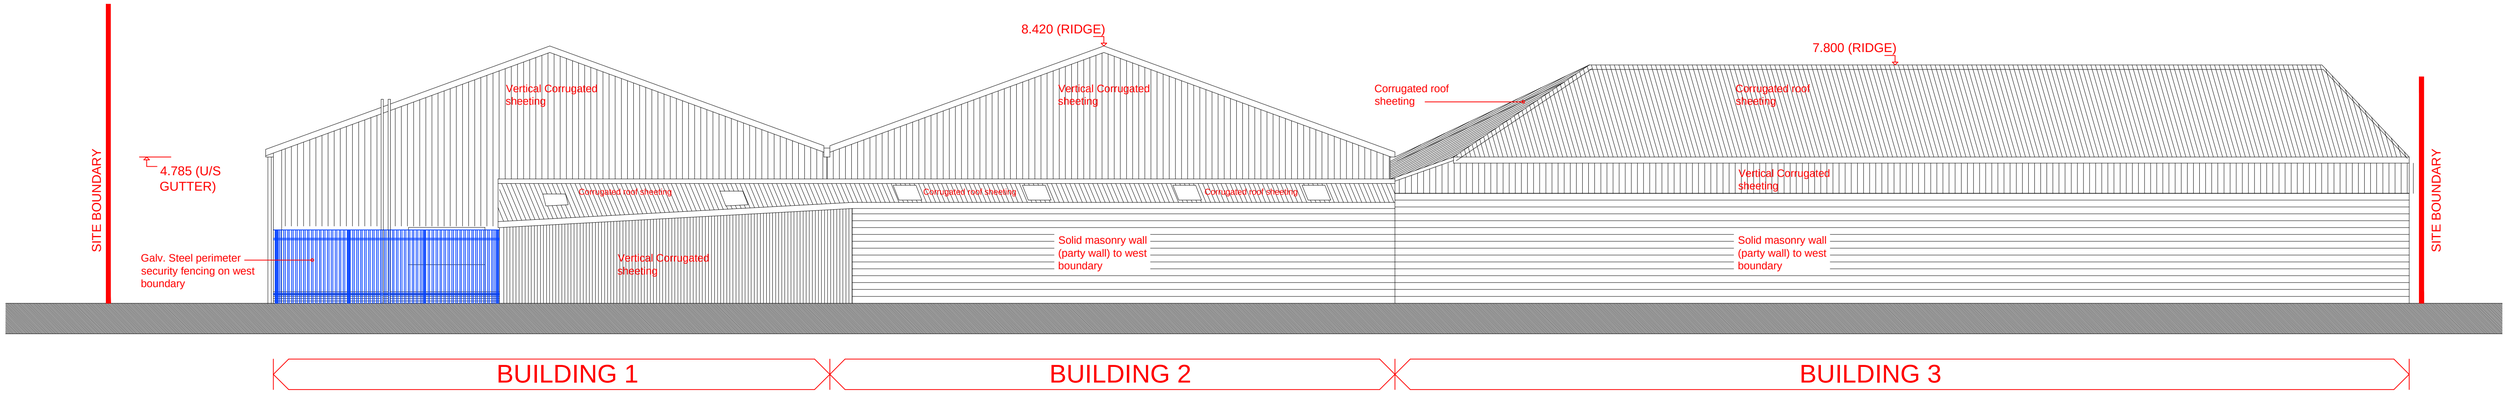

EXISTING WEST ELEVATION (1:100)

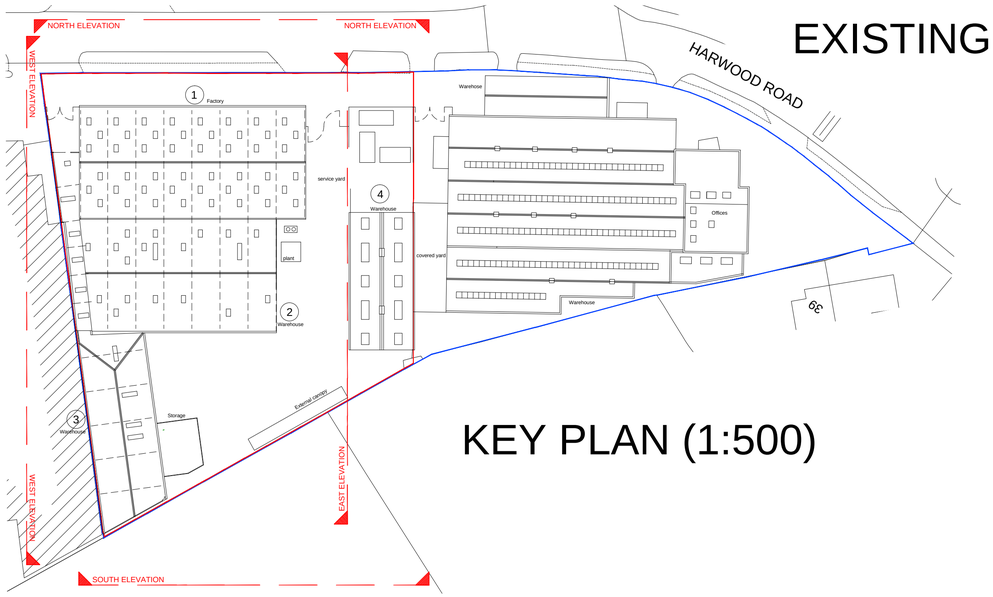

KEY PLAN (1:500)

SCALEBAR (METRES) SCALEBAR 1/100

NOTE :- ALL SETTING OUT INFORMATION IS TO BE CHECKED ON SITE. THIS DRAWING IS NOT FOR CONSTRUCTION.

PROJECT TITLE

Inpress Plastics Ltd, Factory site.
1 Harwood Rd. Industrial Estate
Littlehampton,West Sussex, BN17 7AU

DRAWING TITLE

-
Existing
Elevations - Sheet 1 of 2.

DATE
01/08/2021

SCALE
Varies at A1

DRAWN BY
TB

PROJECT NUMBER
20315

DRAWING NUMBER
05-EX-000

REVISION
01

STATUS
For information

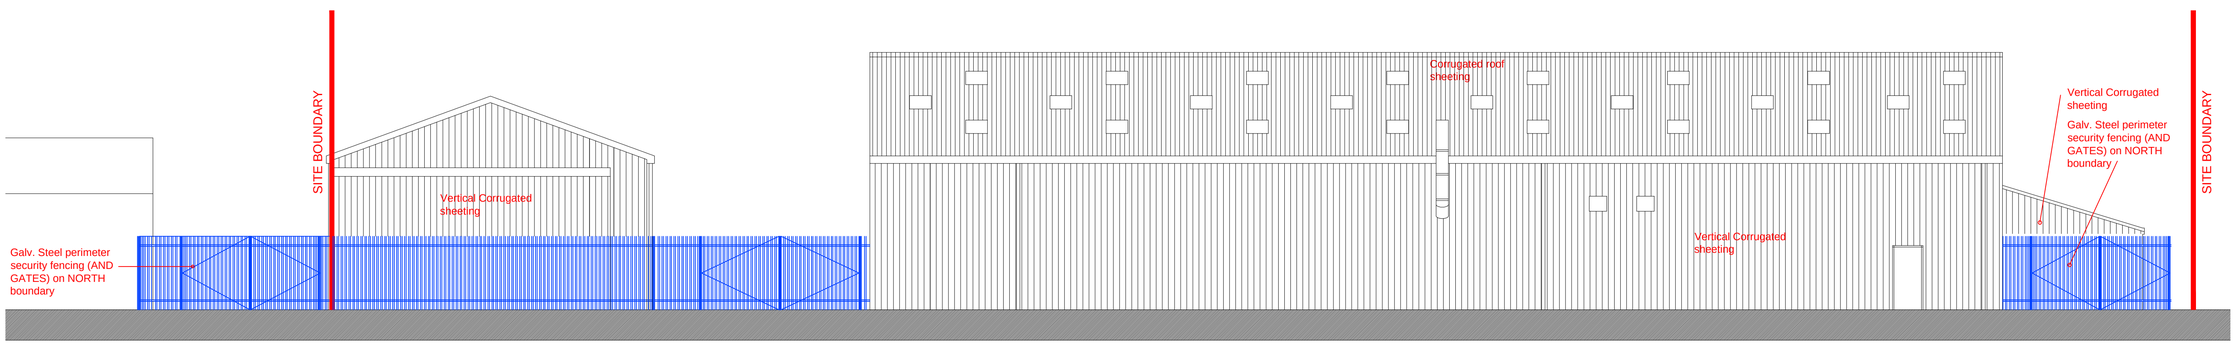

EXISTING NORTH ELEVATION (1:100)

ARUN DISTRICT COUNCIL LU/290/21/PL