[redacted]

Original size 100mm @ A1

| Rev | Date | Drwn | Chkd | Desc |
|---|---|---|---|---|
| 01 | 01-08-2021 | TB | SH | First Issue- |

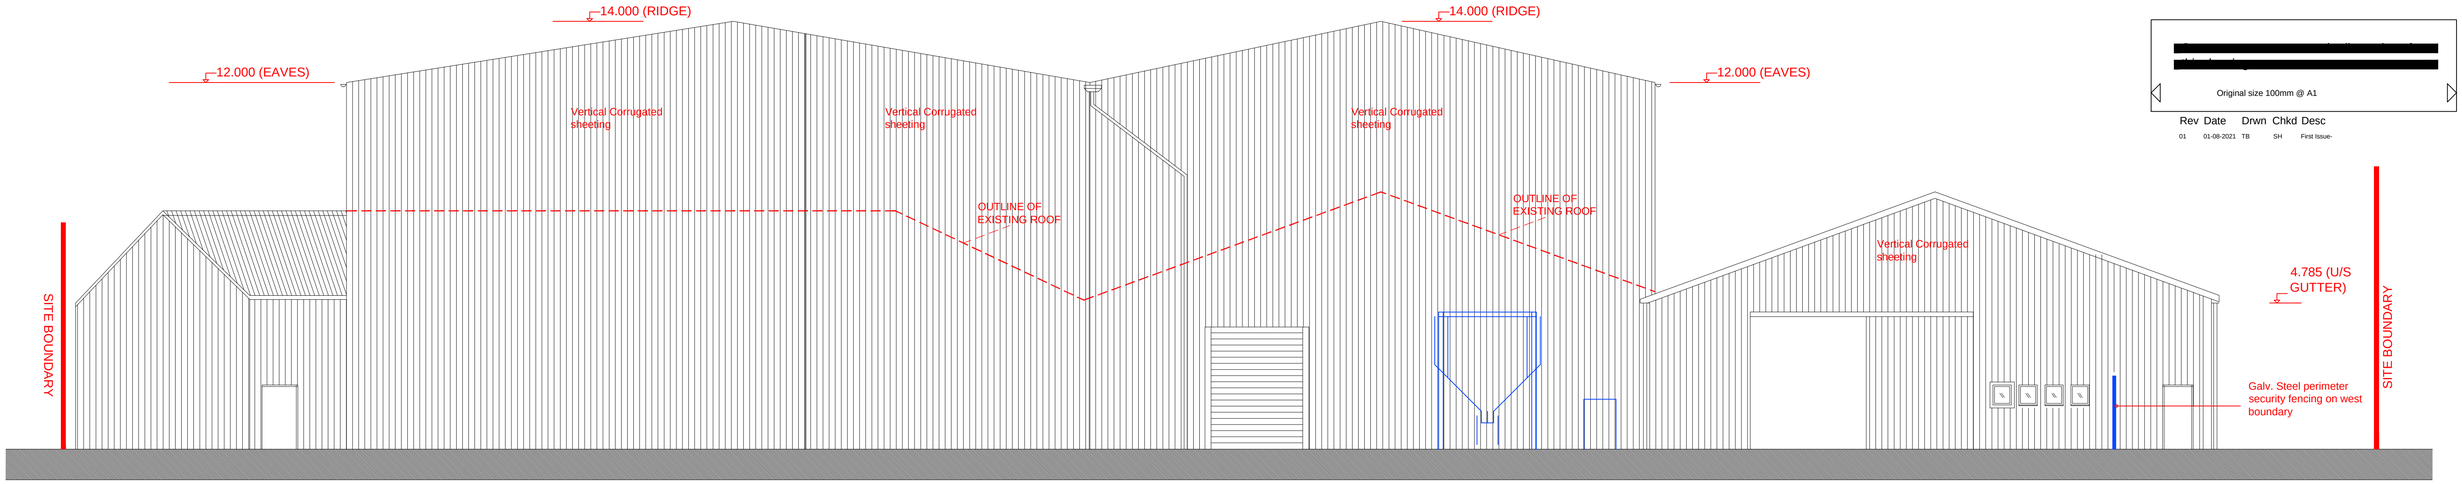


# PROPOSED EAST ELEVATION (1:100)

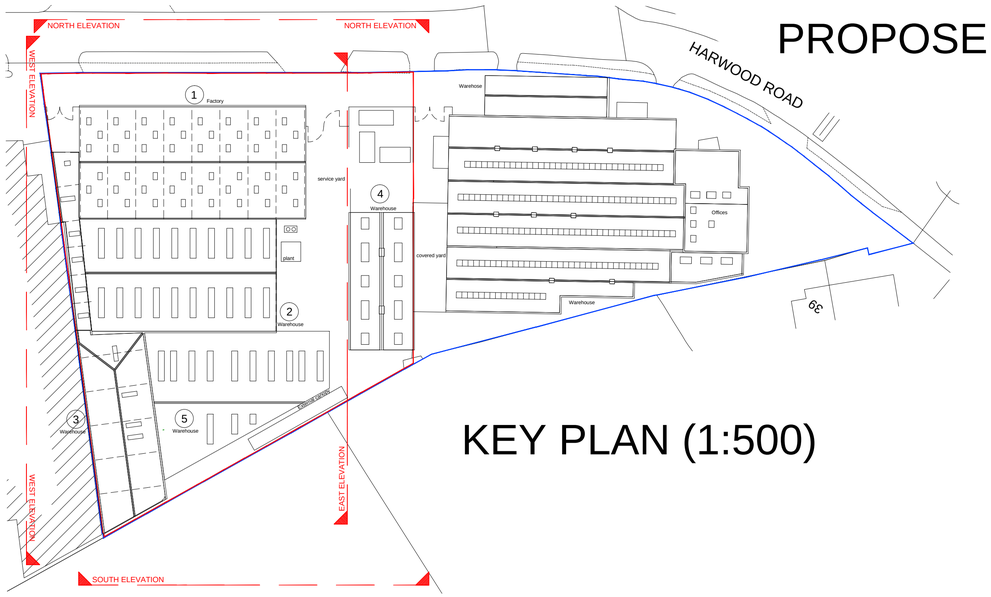


# KEY PLAN (1:500)

SCALEBAR (METRES) SCALEBAR 1/100

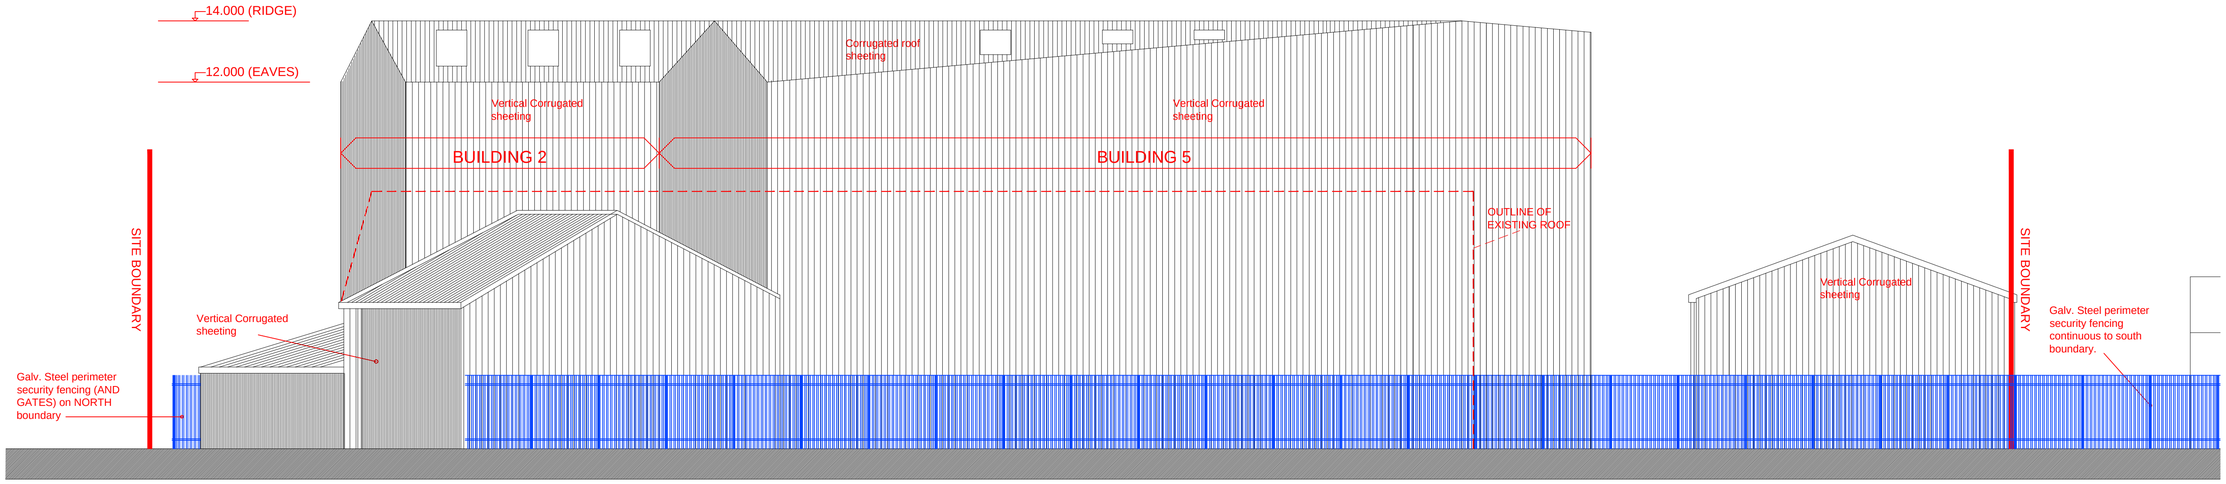


# PROPOSED SOUTH ELEVATION (1:100)

NOTE :- ALL SETTING OUT INFORMATION IS TO BE CHECKED ON SITE. THIS DRAWING IS NOT FOR CONSTRUCTION.

PROJECT TITLE

Inpress Plastics Ltd, Factory site.
1 Harwood Rd. Industrial Estate
Littlehampton,West Sussex, BN17 7AU

DRAWING TITLE

-
PROPOSED
Elevations - Sheet 2 of 2.

DATE
01/08/2021

SCALE
Varies at A1

DRAWN BY
TB

PROJECT NUMBER
20315

DRAWING NUMBER
05-PR-001

REVISION
01

STATUS
For information

ARUN DISTRICT COUNCIL LU/290/21/PL