[redacted]

Original size 100mm @ A1

Rev	Date	Drwn	Chkd	Desc
01	01-08-2021	TB	SH	First Issue-

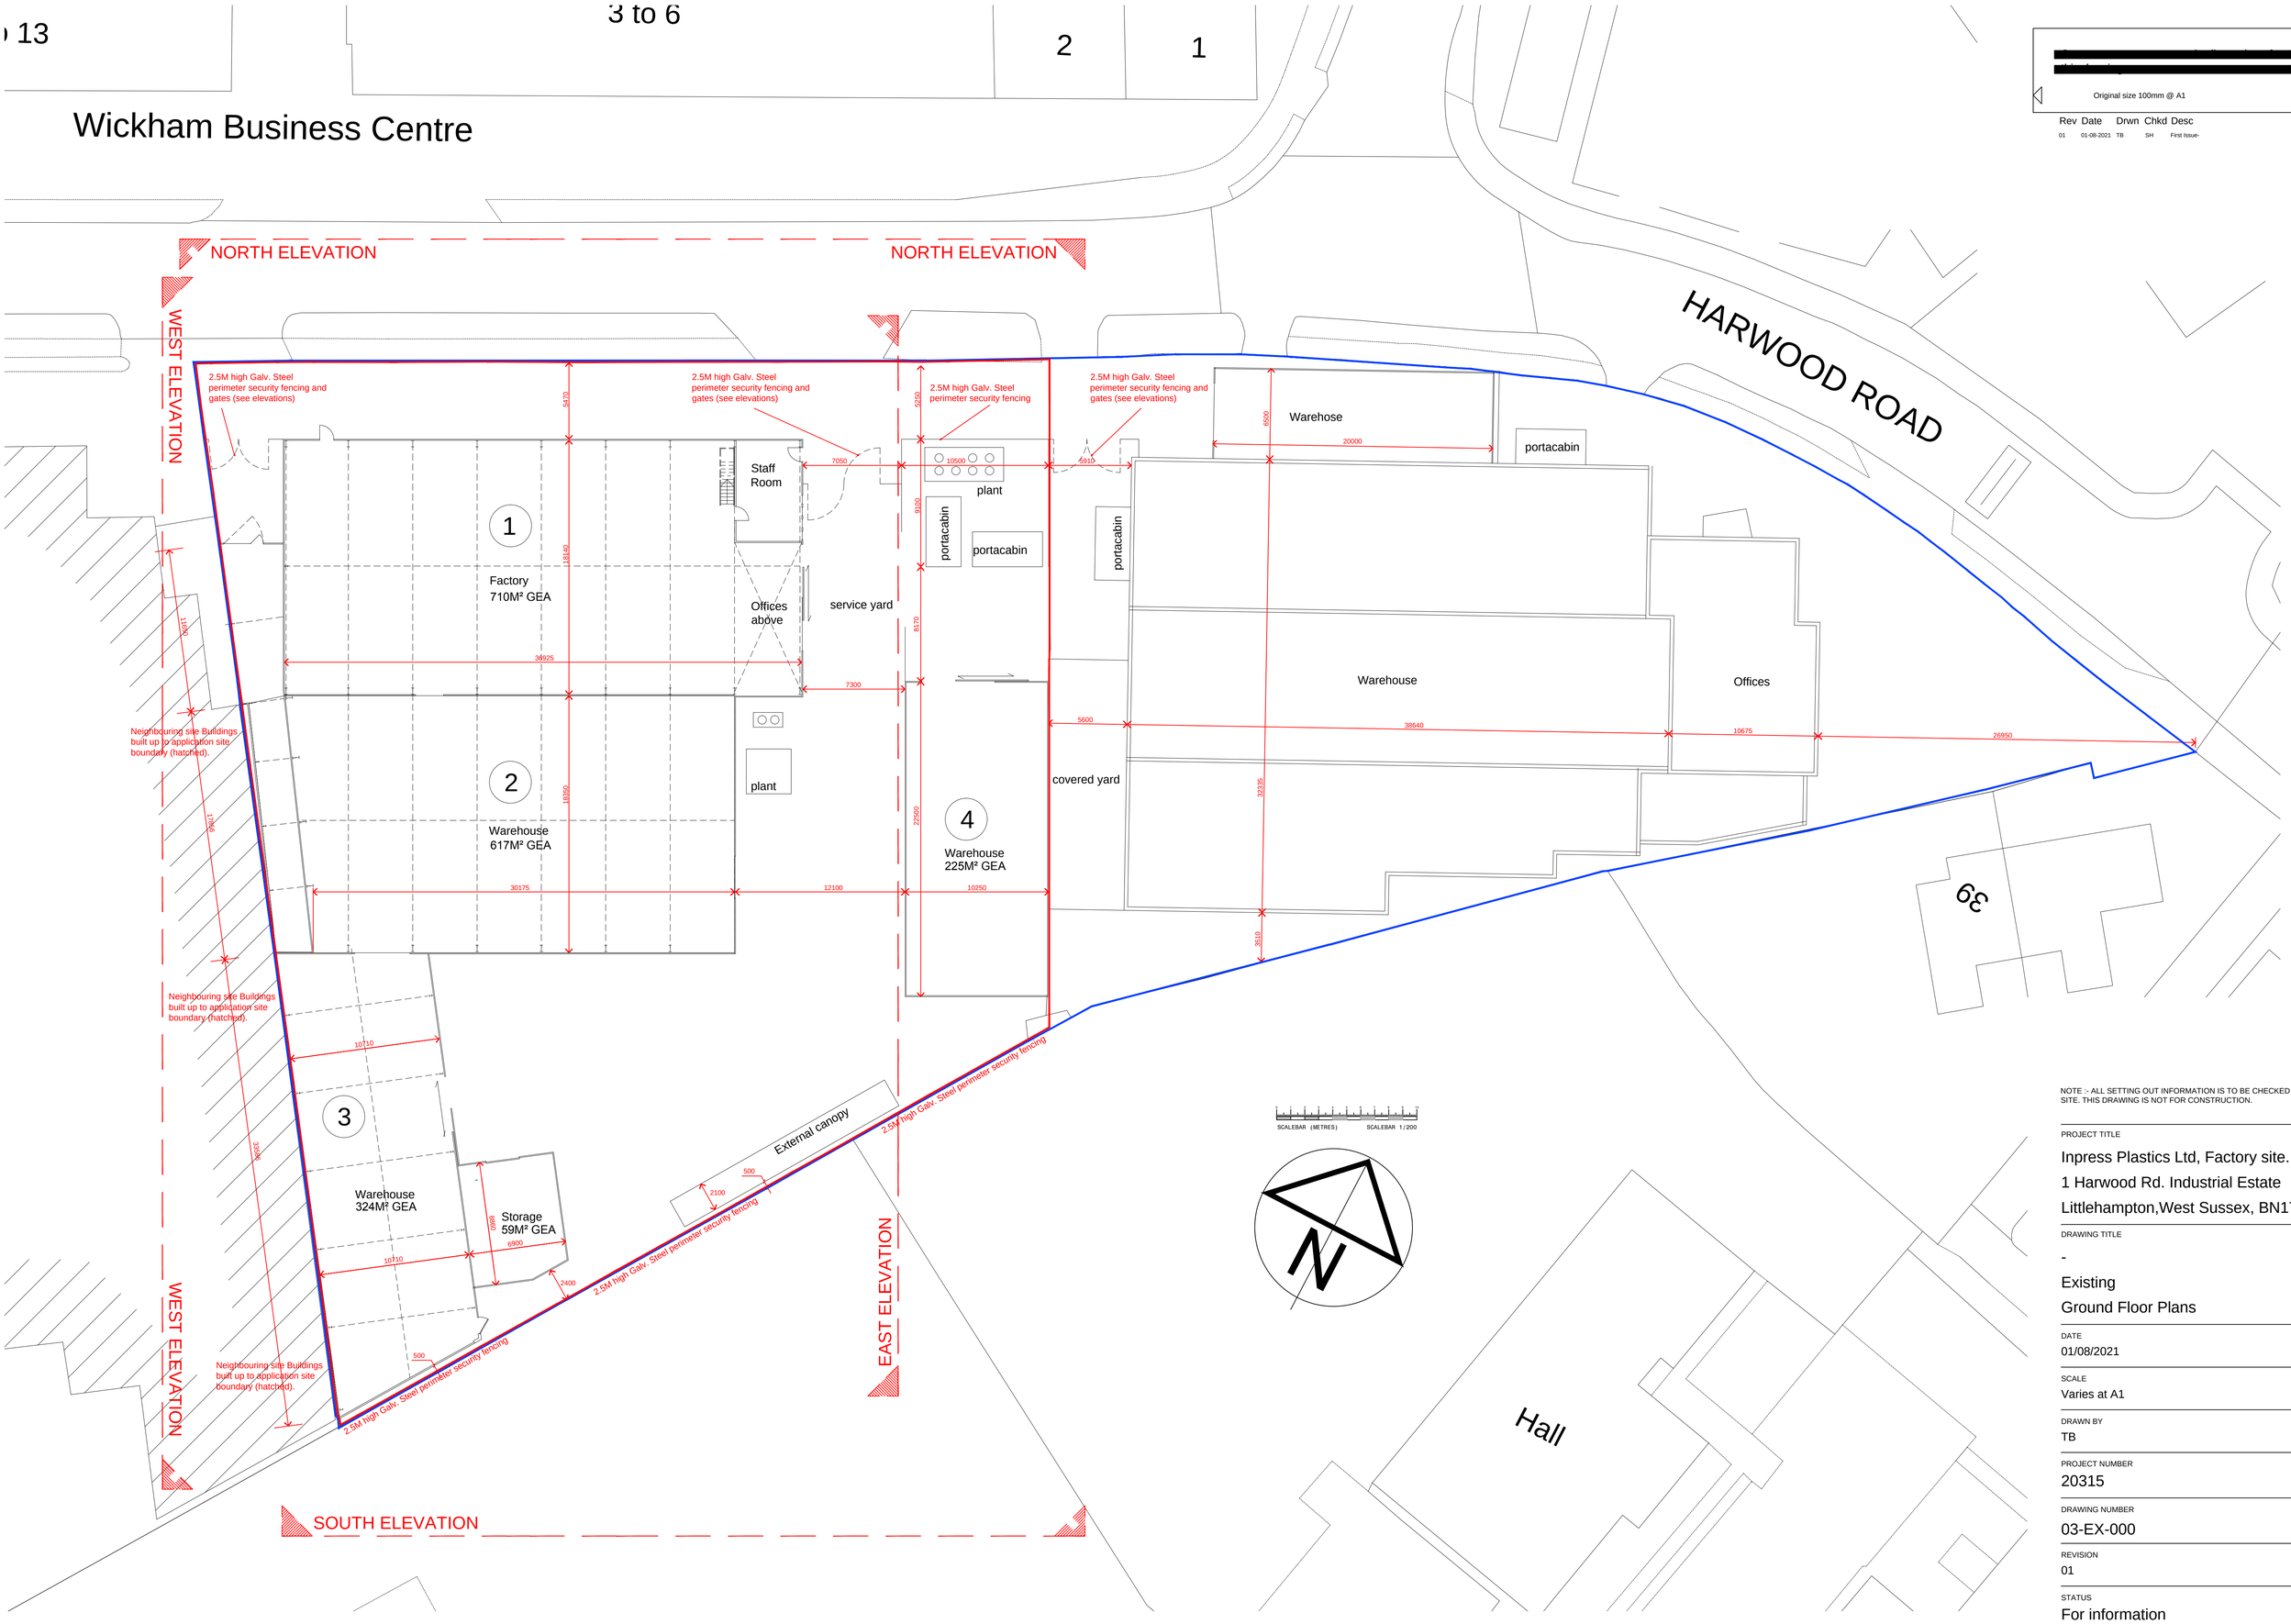

NOTE :- ALL SETTING OUT INFORMATION IS TO BE CHECKED ON SITE. THIS DRAWING IS NOT FOR CONSTRUCTION.

PROJECT TITLE

Inpress Plastics Ltd, Factory site.
1 Harwood Rd. Industrial Estate
Littlehampton,West Sussex, BN17 7AU

DRAWING TITLE

-
Existing
Ground Floor Plans

DATE
01/08/2021

SCALE
Varies at A1

DRAWN BY
TB

PROJECT NUMBER
20315

DRAWING NUMBER
03-EX-000

REVISION
01

STATUS
For information

ARUN DISTRICT COUNCIL LU/290/21/PL