


Unit 3 Minister Court - Wick - Littlehampton

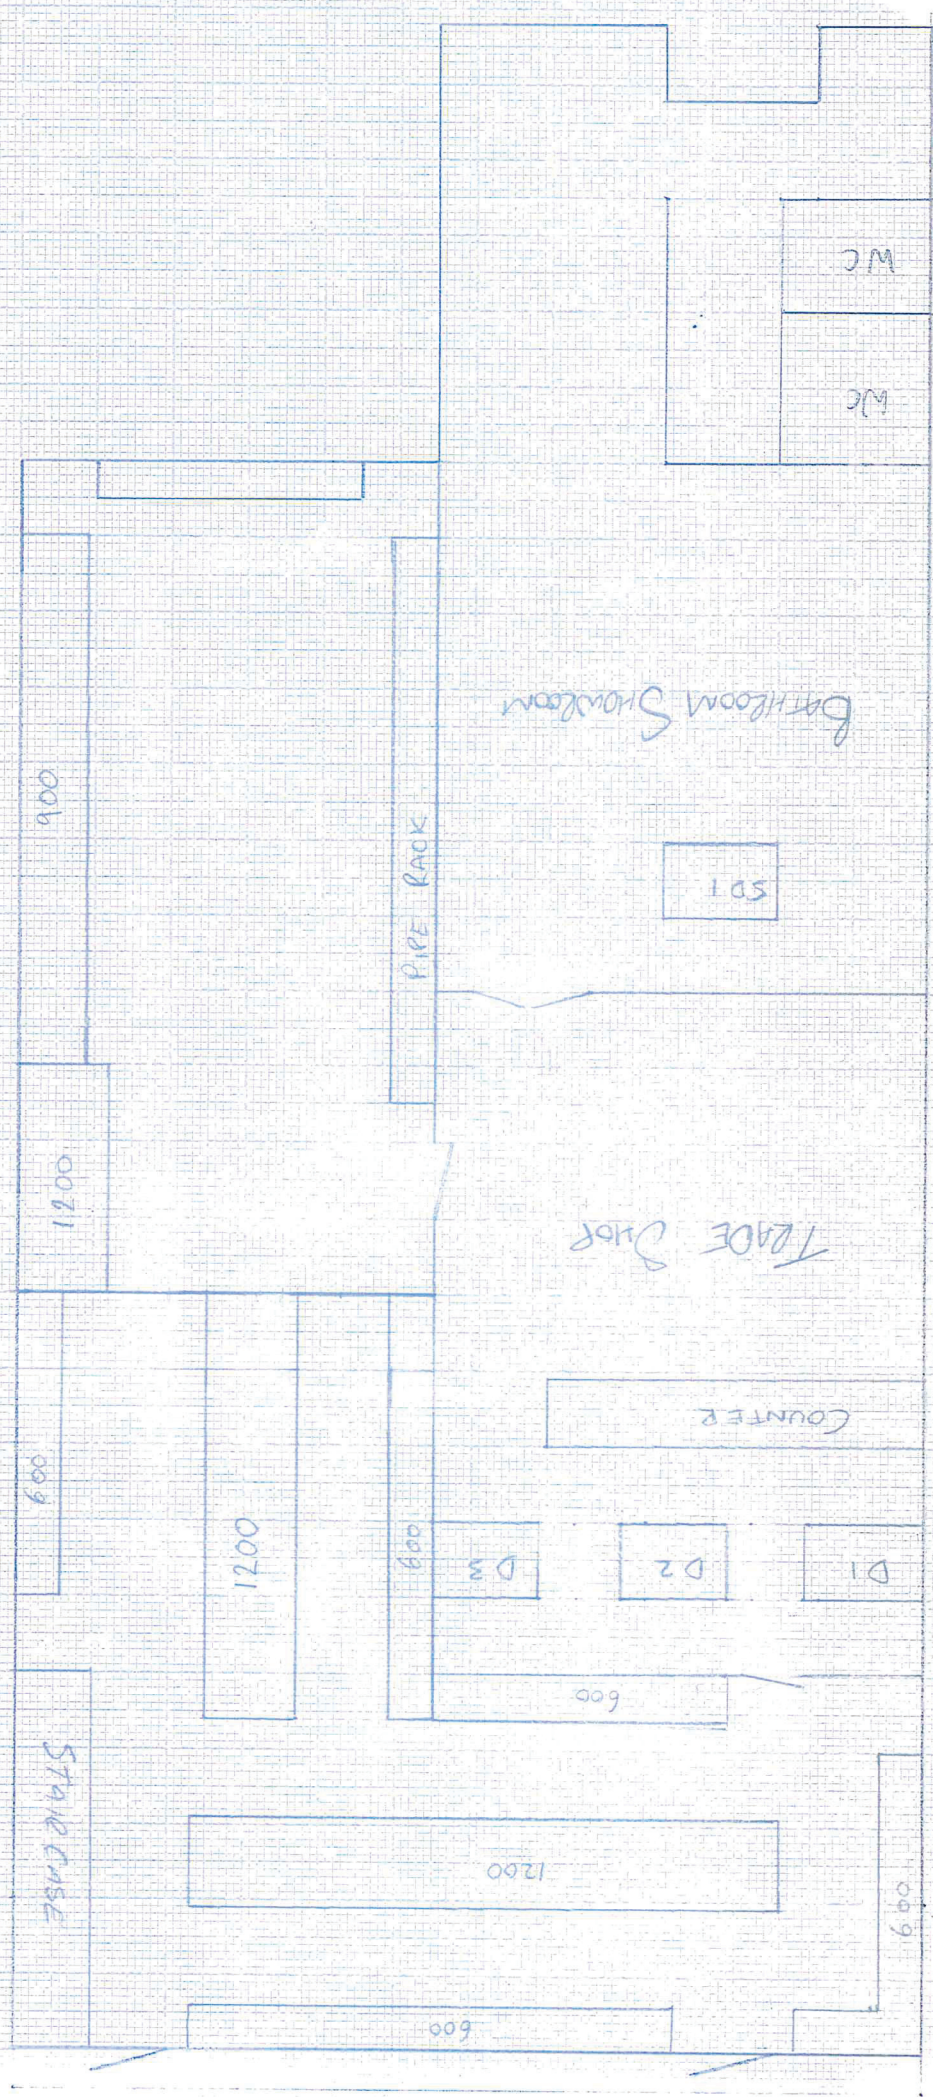

Proposed
Ground Floor
Scale 1:100