AWAITING SURVEY INFORMATION TO CONFIRM PROFILE OF EXISTING TIDAL WALL AND BUILDINGS

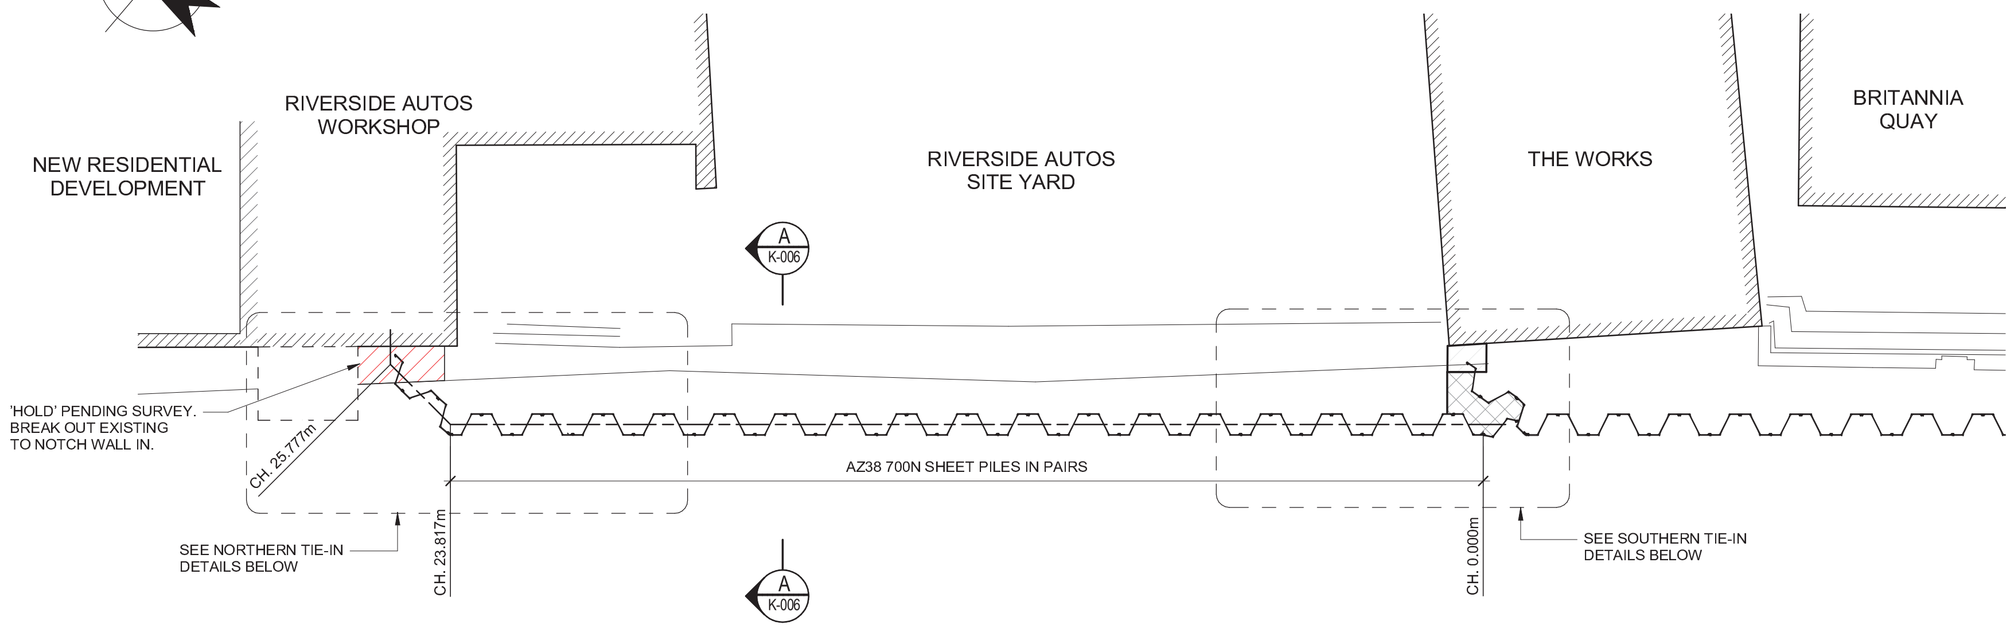

PLAN ON REACH 4 PILING

SCALE 1 : 100

SETTING OUT SCHEDULE		
SOP REF	EASTING (m)	NORTHING (m)
SOP-1	502354.268	102115.896
SOP-2	502338.825	102134.027
SOP-3	502338.982	102135.982

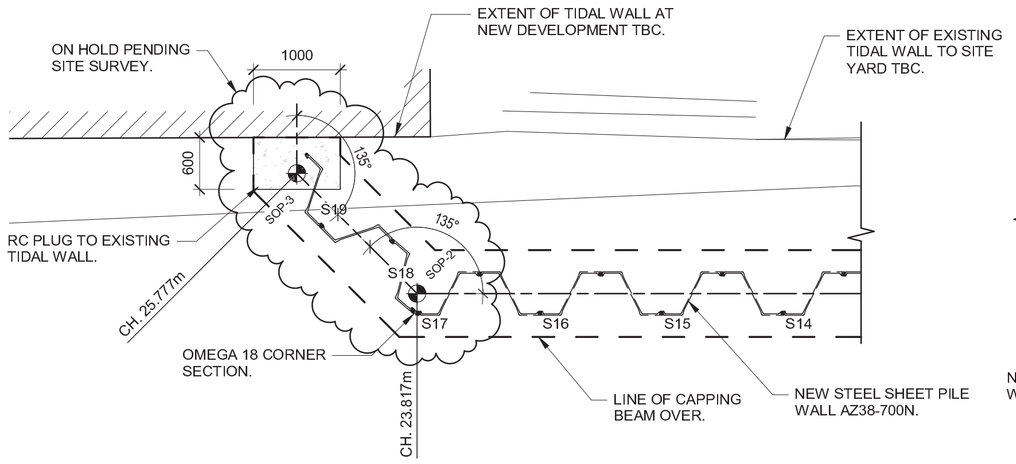

NORTHERN TIE-IN - PILING

SCALE 1 : 50

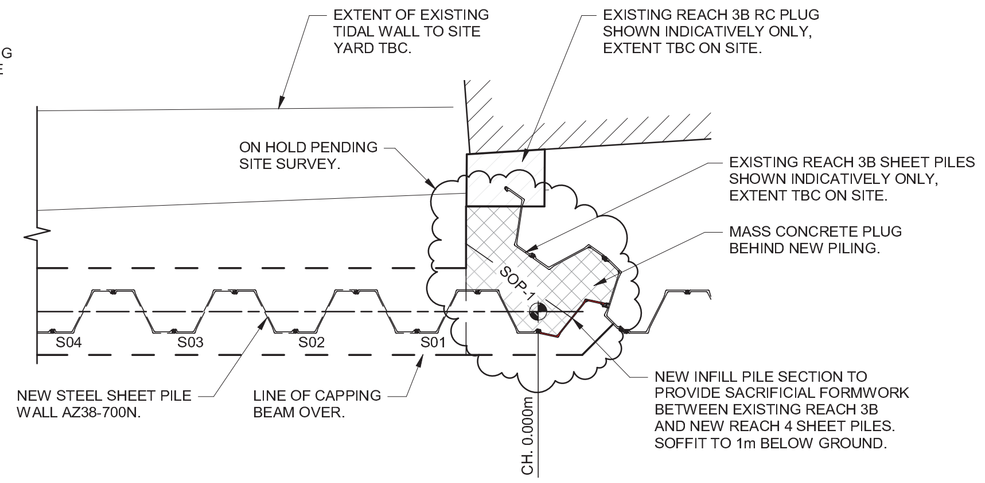

SOUTHERN TIE-IN - PILING

SCALE 1 : 50

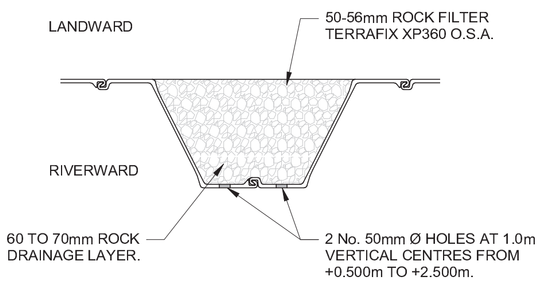

TYP. SHEET PILE DRAINAGE DETAIL

SCALE 1 : 20

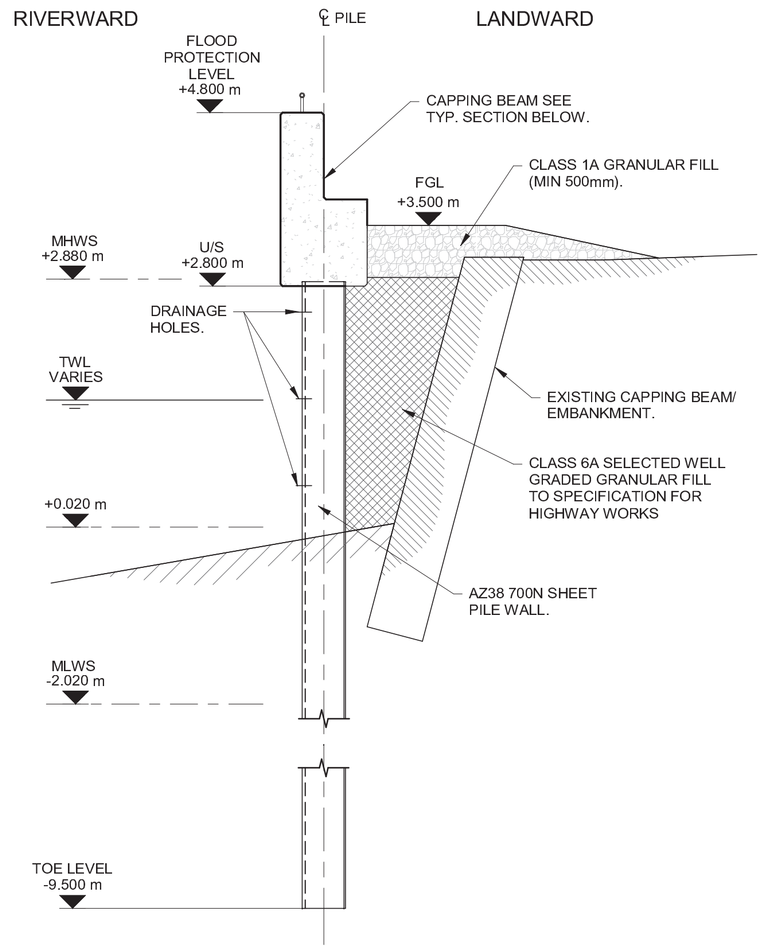

SECTION A-A

SCALE 1 : 50

GENERAL:

1. DO NOT SCALE FROM THIS DRAWING.
2. ALL DIMENSIONS ARE IN MILLIMETRES (mm) & ALL LEVELS ARE IN METRES (m) AOD, UNLESS STATED OTHERWISE.
3. ALL DIMENSIONS & LEVELS TO BE CHECKED ON SITE AND ANY DISCREPANCIES SHOULD BE REPORTED TO GHD.
4. THIS DOCUMENT IS TO BE READ IN CONJUNCTION WITH ALL RELEVANT PROJECT STANDARDS AND SPECIFICATIONS.

[redacted]

IN ADDITION TO THE HAZARDS/RISKS NORMALLY ASSOCIATED WITH THE TYPES OF WORK DETAILED ON THIS DRAWING, NOTE THE FOLLOWING;

[redacted]

1. EXISTING TIDAL WALL UNSTABLE.
2. EXISTING CONCRETE CAPPING BEAM HAS HISTORY OF INSTABILITY.
3. HIGH TIDAL FLOW IN RIVER.
4. WORKING OVER WATER FROM MARINE PLANT/BARGE.
5. CUTTING OFF PILE TOPS.
6. EXISTING SERVICES.
7. REMOVAL OF EXISTING PONTOONS DUE TO EXISTING CONDITION.
8. MOVEMENT OF CARGO VESSELS IN RIVER.
9. HAZARD TO THE RESIDENTS DUE TO THE PROXIMITY OF THE WORKS TO RESIDENTIAL PROPERTIES.
10. WORKS ARE WITHIN THE RIVER ROAD CONSERVATION AREA.
11. POLLUTION OF WATER COURSE FROM WORKS.

[redacted]

1. NO SIGNIFICANT RISK.

[redacted]

1. NO SIGNIFICANT RISK.

P1	ISSUED FOR INFORMATION	CC	ME	GB	18.08.17
No	Revision	Drawn	Job Manager	Project Director	Date

Note: * indicates signatures on original issue of drawing or last revision of drawing

Conditions of Use. This document may only be used by GHD's client (and any other person who GHD has agreed can use this document) for the purpose for which it was prepared and must not be used by any other person or for any other purpose.

ENVIRONMENT AGENCY

The Studio, 51 Brookfield Road
Cheadle, SK8 1ES, United Kingdom
[redacted]0161 491 4600 [redacted]UKmail@ghd.com
[redacted] www.ghd.com

GHD is a trading name of the GHD Limgure group of companies. The GHD Limgure group companies are part of global engineering consultancy GHD and include: Birkett Stevens Colman Partnership Limited (number 02580136); George Hutchison Associates Limited (number 02174512). GHD Limgure Limited (number 0566139/0) Limegtern Gunn Projects Limited (number 02999356) Registered office at Limgstern House, Tarvin Road, Frodsham WA6 6XN, UK.

Client	[redacted]
Project	[redacted]
Title	[redacted]
Scale	As indicated
Drawn	CC
Designer	DS
Drafting Check	AS
Design Check	ME
Approved (Project Director)	GB

This Drawing must not be used for Construction unless signed as Approved

Drawing No: [redacted]

Original Size

Rev: [redacted]

Plot Date: 18/08/2017 10:47:31

Cad File No: C:\Users\cchadwick\Documents\Revit 2016 Local Files\RVT16-66-000009-EAST BANK REACH 4_chris.chadwick.rvt