



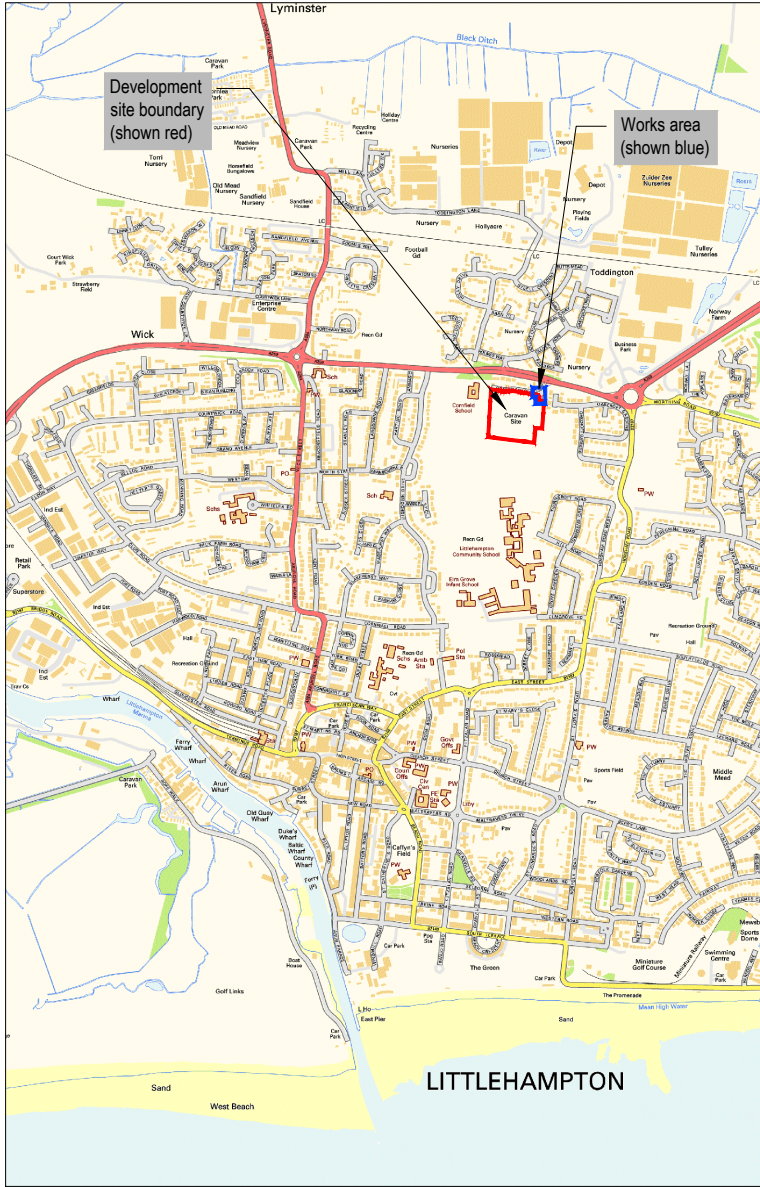

SITE LOCATION PLAN
Scale 1:25,000 @ A3

AGREEMENT PLAN NOTES

- No works shall commence within the existing public highway until the Agreement is signed.
- Any soft spots within the proposed highway shall be dug out and the void backfilled in layers up to formation level with selected granular material as directed and to the satisfaction of the Highways Inspector.
- All fill material up to foundation level of the proposed highway is to be approved and compacted in layers as directed and to the satisfaction of the Highways Inspector.
- Any damage caused to the existing highway during the course of the works to be repaired as directed and to the satisfaction of the Highways Inspector and/or Area Engineer.
- Continuity of access to occupied areas to be maintained to satisfaction of Highways Inspector, Area Office Engineer and/or Local Authority.
- Any abandoned/redundant pipes and chambers that fall within the proposed highway shall be grubbed up and the void backfilled in layers up to formation level of the carriageway with selected granular material or permanently filled with concrete (or similar filler).
- All redundant connections in the existing manholes/chambers that are affected by the works shall be sealed and the benching made good as directed and to the satisfaction of the Highways Inspector and/or Utility Company involved.
- Any existing live drains, sewers, ducts, cables et. that will pass under the proposed highway shall be surveyed, probed, traced, rodded, jetted, cctv'd, etc. to ascertain their structural condition and suitability to fall within the new highway. If deemed necessary, special protection and/or replacement may be required as directed and to the satisfaction of the Highways Inspector, Area Engineer and/or Utility Company involved.
- Any existing live manholes, chambers, boxes etc. that will be located within the proposed highway shall be surveyed to ascertain their structural condition and suitability to fall within the new highway. If deemed necessary, special protection and/or replacement may be required as directed and to the satisfaction of the Highways Inspector, Area Engineer and/or Utility Company involved.
- Developer/Contractor to provide suitable and effective wheel washing facilities to prevent mud from being conveyed onto the public highway and to provide the means to clean the highway to the satisfaction of the Highways Inspector, Area Engineer and/or Local Authority.
- No concrete to be poured or laid in temperatures below 2°C on a rising max/min thermometer (to be provided by the Contractor and displayed in a position agreed by the Highways Inspector).
- All road signs and markings to comply with the Traffic Signs Manual.
- All road marking to be thermoplastic.
- Contractor to comply with Chapter 8 of the Traffic Signs Manual 2009.
- Refer to WSCC 278/38 Highway Agreement Standard Details drawings 01-27 and revisions thereof.
- Highways Inspector to approve all kerb and/or edging line and level on site with the main Contractor prior to installment.
- The Contractor will record all variances for the 'as-built' drawings issue.
- All adoptable highway works to be carried out in accordance with the DfT Specification for Highway Works or as amended by the West Sussex County Council Standard Details - both available on the Internet.

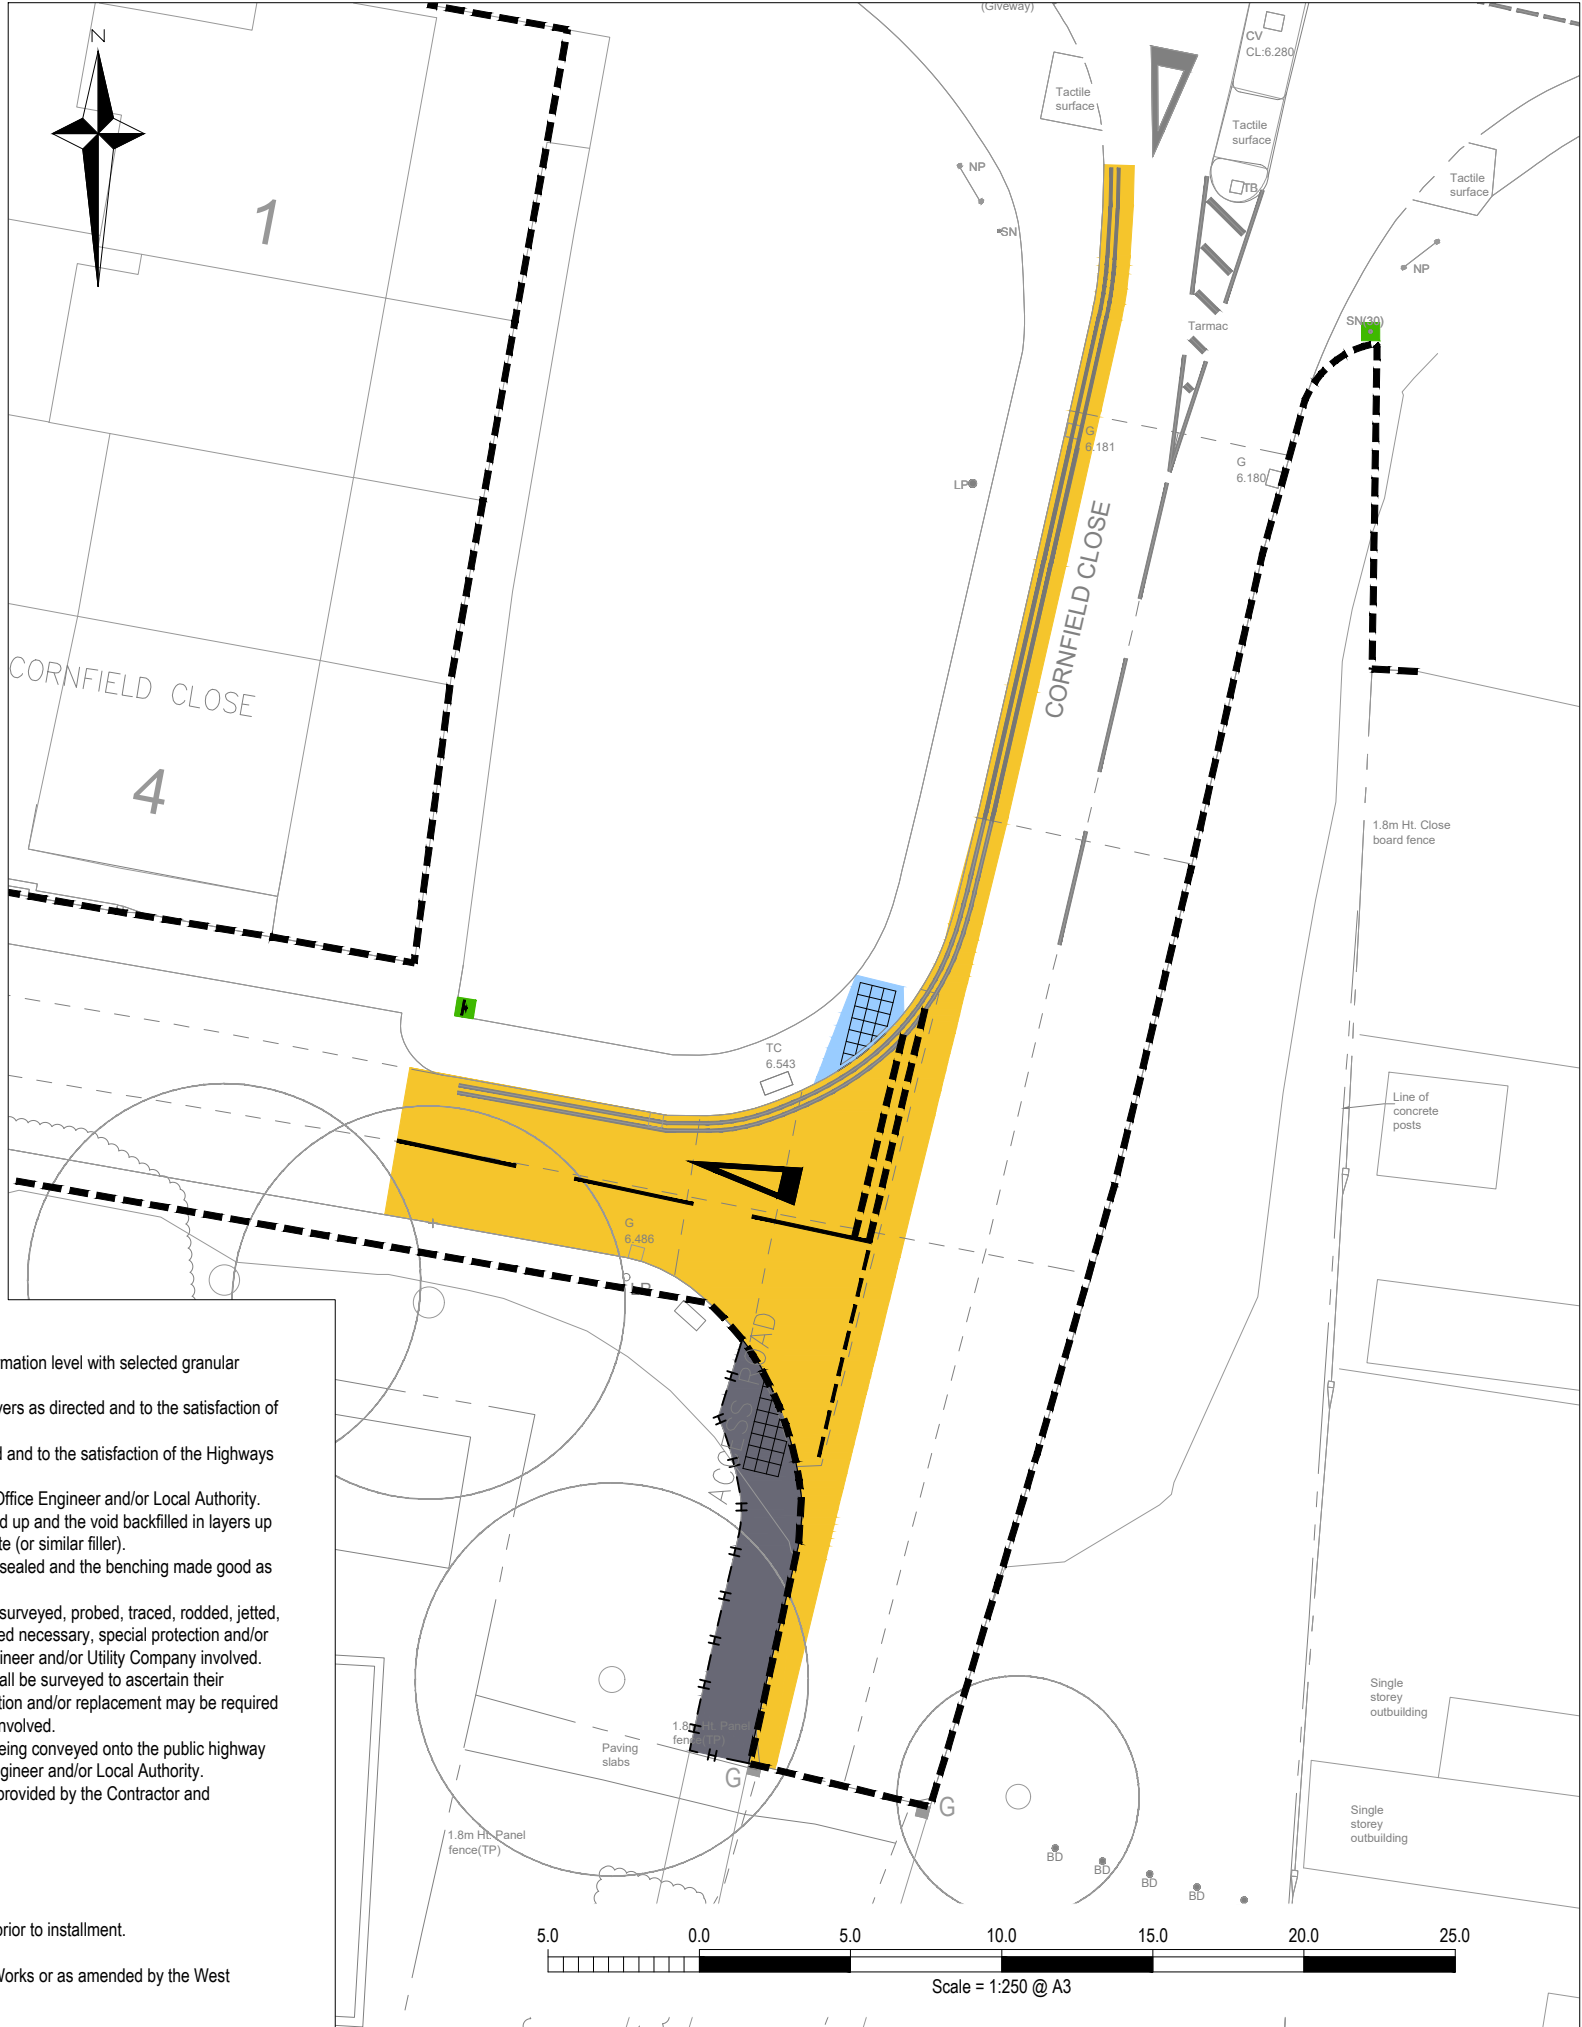

NOTES

Reproduced from Ordnance Survey digital data with the permission of the Controller of Her Majesty's Stationery Office, Crown copyright (AL814229).

- This drawing to be read in conjunction with all relevant documents and specifications.
- Dimensions not to be scaled.
- All works shall be in accordance with Volume 1 of the "Manual of Contract Documents for Highway Works - Specification for Highway Works" and West Sussex County Council's specific requirements.

SCHEDULE OF SUPPORTING DOCUMENTS

DRAWINGS

M637_17.001 Rev C1 - Engineering Layout
M637_17.002 Rev C1 - Section 38 / 278 Agreement Plan

KEY

- Existing highway boundary
- Proposed highway boundary
- Section 38 Footway
- Section 278 Footway
- Section 278 Verge
- Section 278 Carriageway
- Tactile paving

C1	Approved for construction.	29/05/19 T.Hart	GT
A6	Note re. possible requirement for waiting restriction removed.	29/05/19 T.Hart	GT
A5	Drawing number amended.	09/05/19 D.Strange	GT
A4	Diag 1026.1 removed.	07/05/19 T.Hart	GT
A3	Drawing references amended and road marking refresh extended.	12/03/19 M.Delgado	GT
Rev.	Description	Date	Chkd



Glanville
Cornerstone House
62 Foxhall Road, Didcot
Oxon, OX11 7AD
Tel: (01235) 515550 Fax: (01235) 817799
postbox@glanvillegroup.com www.glanvillegroup.com

Client :



THAKEHAM

Project :

Land to the South of
Cornfield Close, Littlehampton

Title :

Section 38 / 278 Highway Works
Section 38 / 278 Agreement Plan

Project Engineer : G.Turner Scale : 1:250 @ A3

Project Director : J. Birch Date : January 2019

Status : **APPROVED FOR CONSTRUCTION**

Drawing No. M637_17.002

Rev **C1**