



NOTES
WRITTEN DIMENSIONS TO BE TAKEN IN PREFERENCE TO SCALE. AND ARE TO BE CHECKED ON SITE PRIOR TO COMMENCING WORK. THIS DRAWING IS TO BE READ IN CONJUNCTION WITH ALL OTHER DOCUMENTS RELATING TO THIS PROJECT. ANY DISCREPANCIES ARE TO BE REFERRED IMMEDIATELY TO THE PROJECT DESIGNER. THIS DRAWING IS COPYRIGHT AND SHOULD NOT BE USED OR REPRODUCED WITHOUT REPERMSSION. IT IS THE CONTRACTORS RESPONSIBILITY TO ENSURE COMPLIANCE WITH THE BUILDING REGULATIONS.

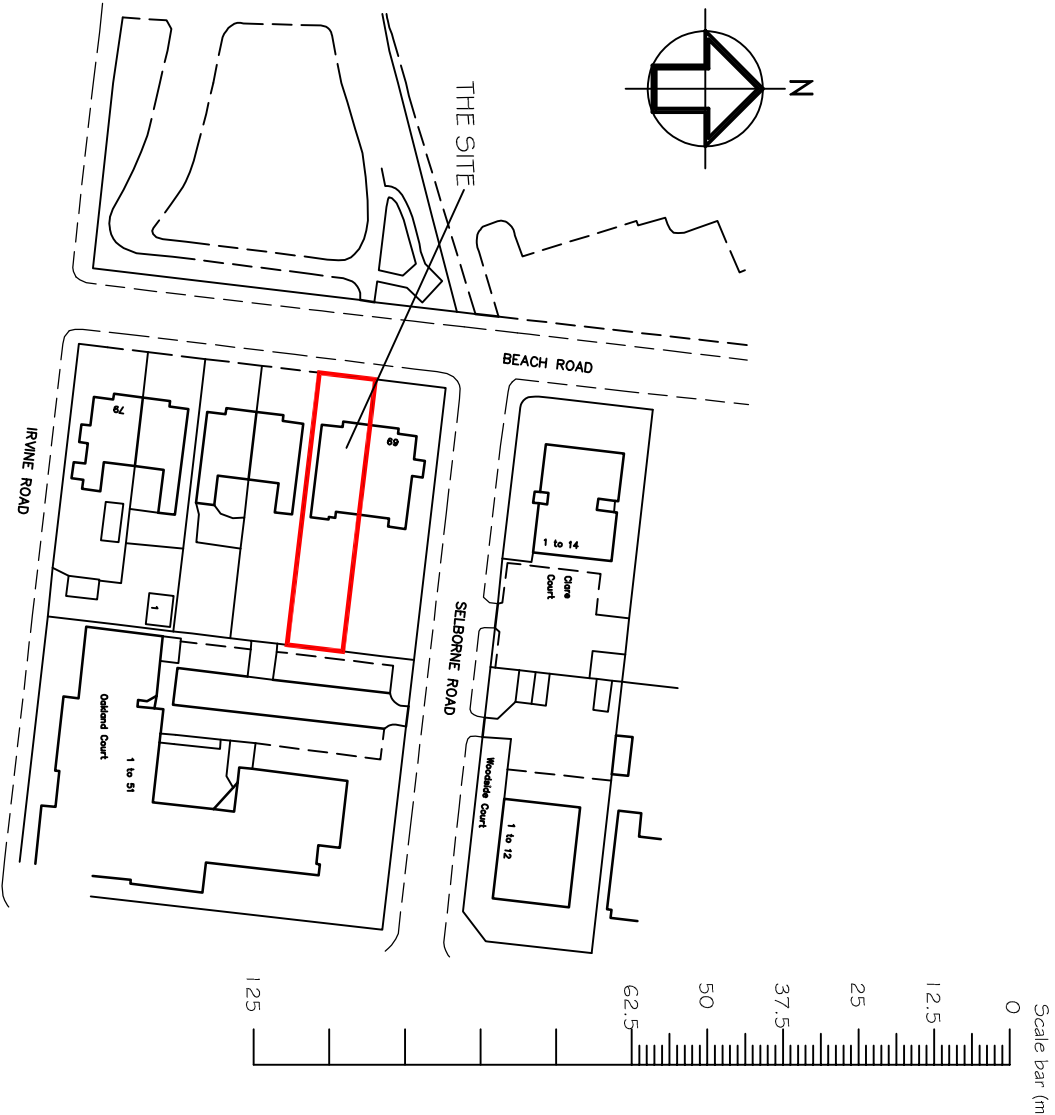

Ordnance Survey (c) Crown Copyright 2016. All rights reserved. Licence number 100222432

SITE LOCATION PLAN 1 : 1 2 5 0

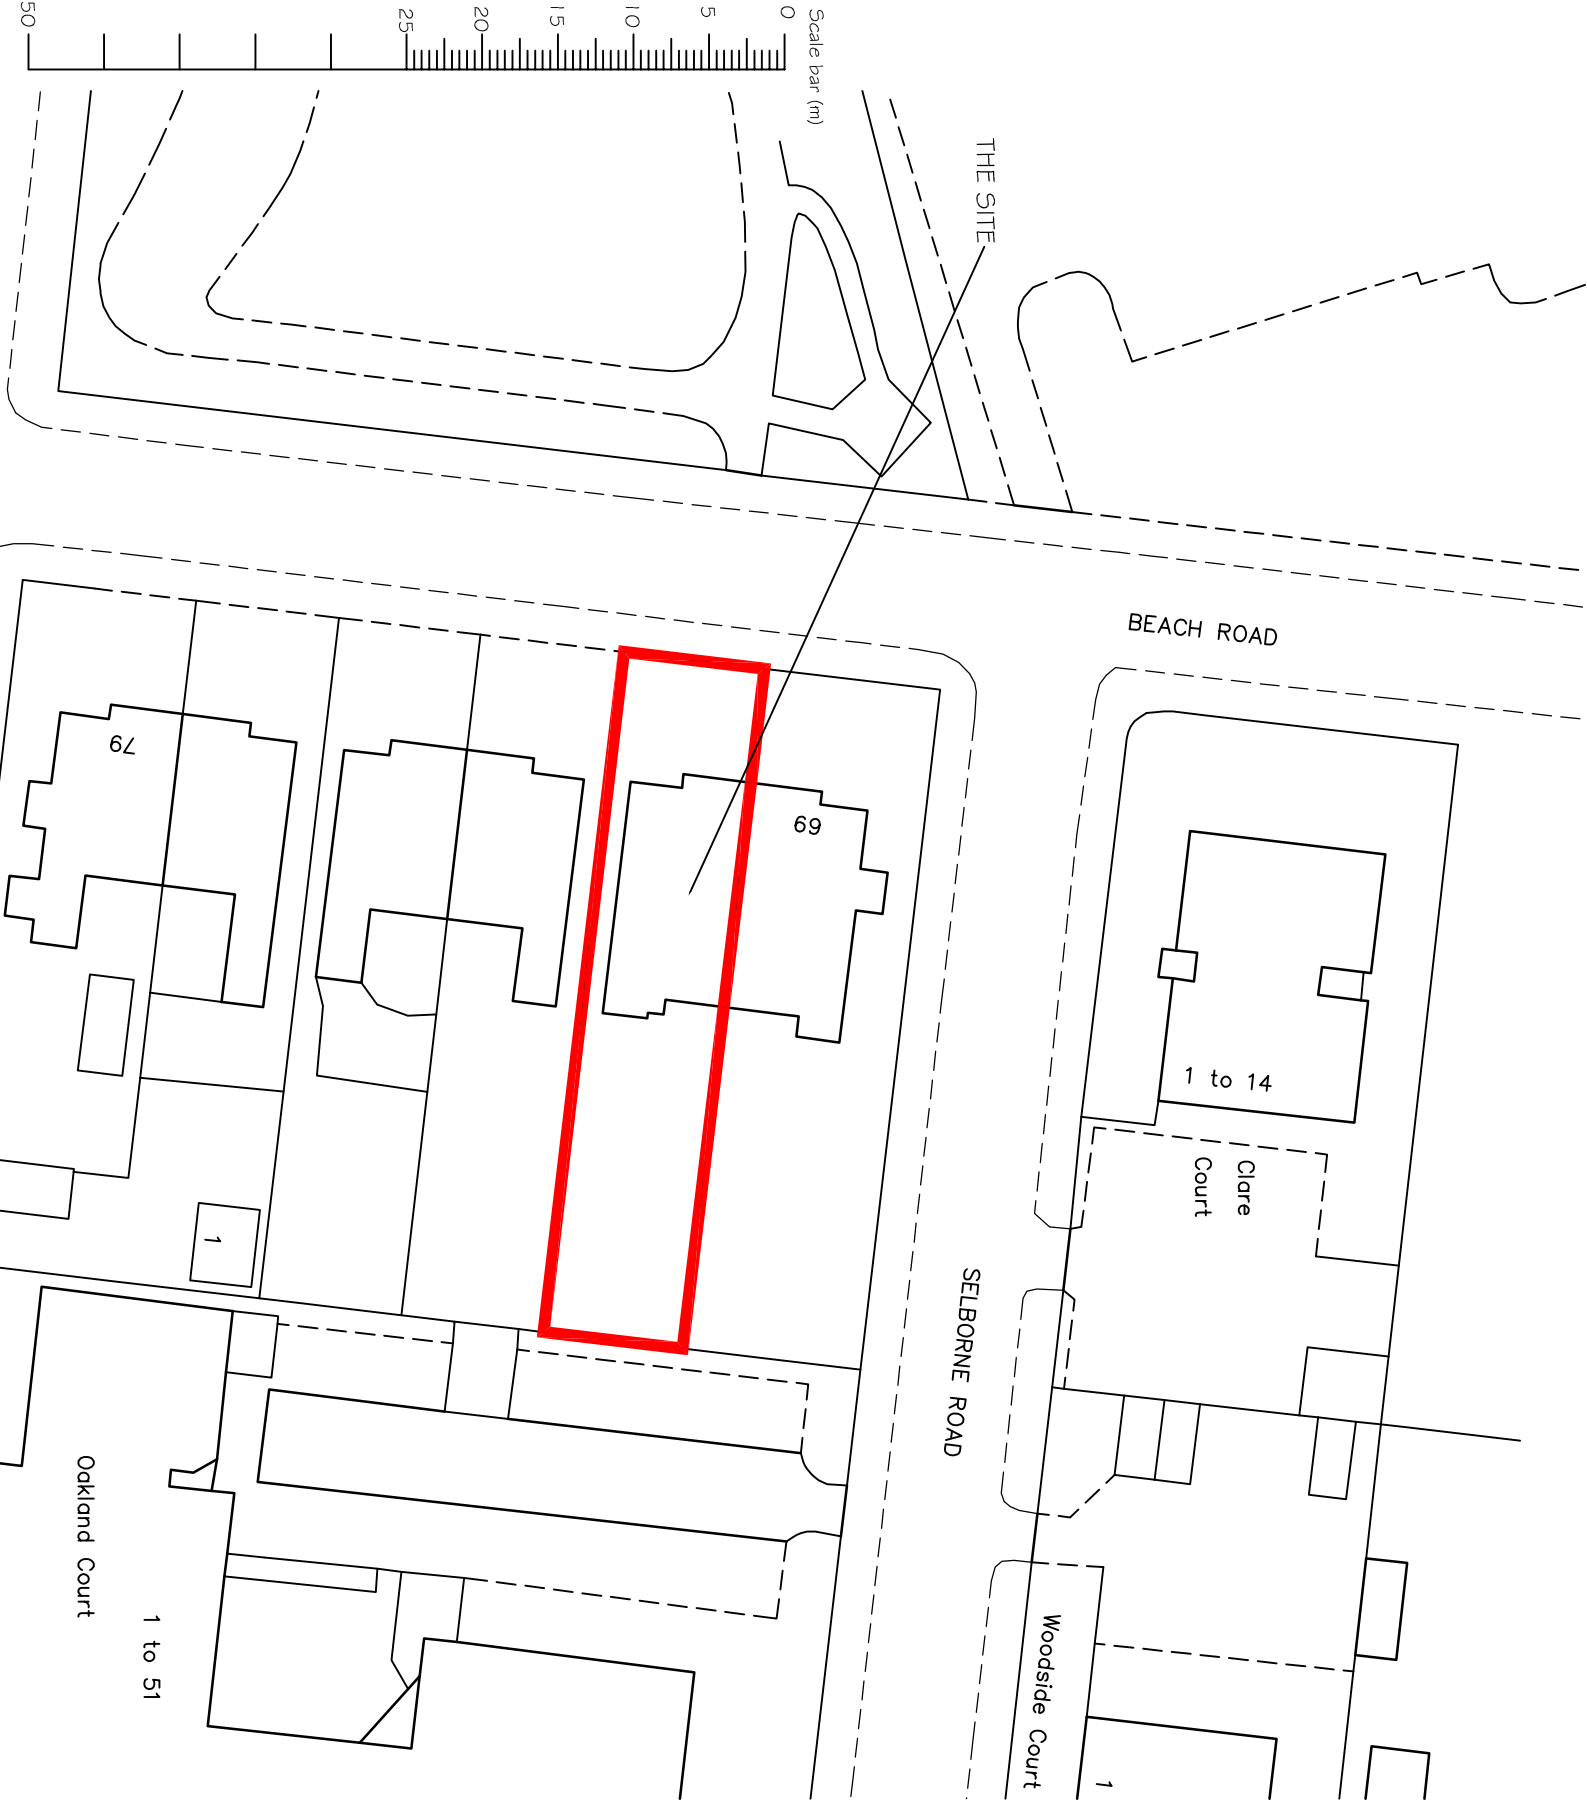

BLOCK PLAN 1 : 5 0 0

PROJECT
71 BEACH ROAD
LITTLEHAMPTON
WEST SUSSEX

DRAWING TITLE
SITE LOCATION AND BLOCK PLANS

CLIENT
A CHANDRARAJAN

SCALE 1 : 1 2 5 0 / 1 : 5 0 0 @ A3	DRAWN BY FLB	DATE SEP 19
DWG NO 901 / 03	REV.	



Unit 3b Woodhorn Business Centre
Woodhorn Lane
Oving Chichester
West Sussex PO20 2BX
Tel 01 243 774764
www.sloaneandbrown.co.uk

REV. DESCRIPTION

DATE