V 1.8

ARUN DISTRICT COUNCIL LU/294/21/TEL

| Antenna Aperture ID | Proposed 4G/5G Bearing |
|---|---|
| A1 | 60° |
| A2 | 60° |
| B1 | 300° |
| B2 | 300° |

NOTES:

1. ALL DIMENSIONS IN MM UNLESS OTHERWISE NOTED.

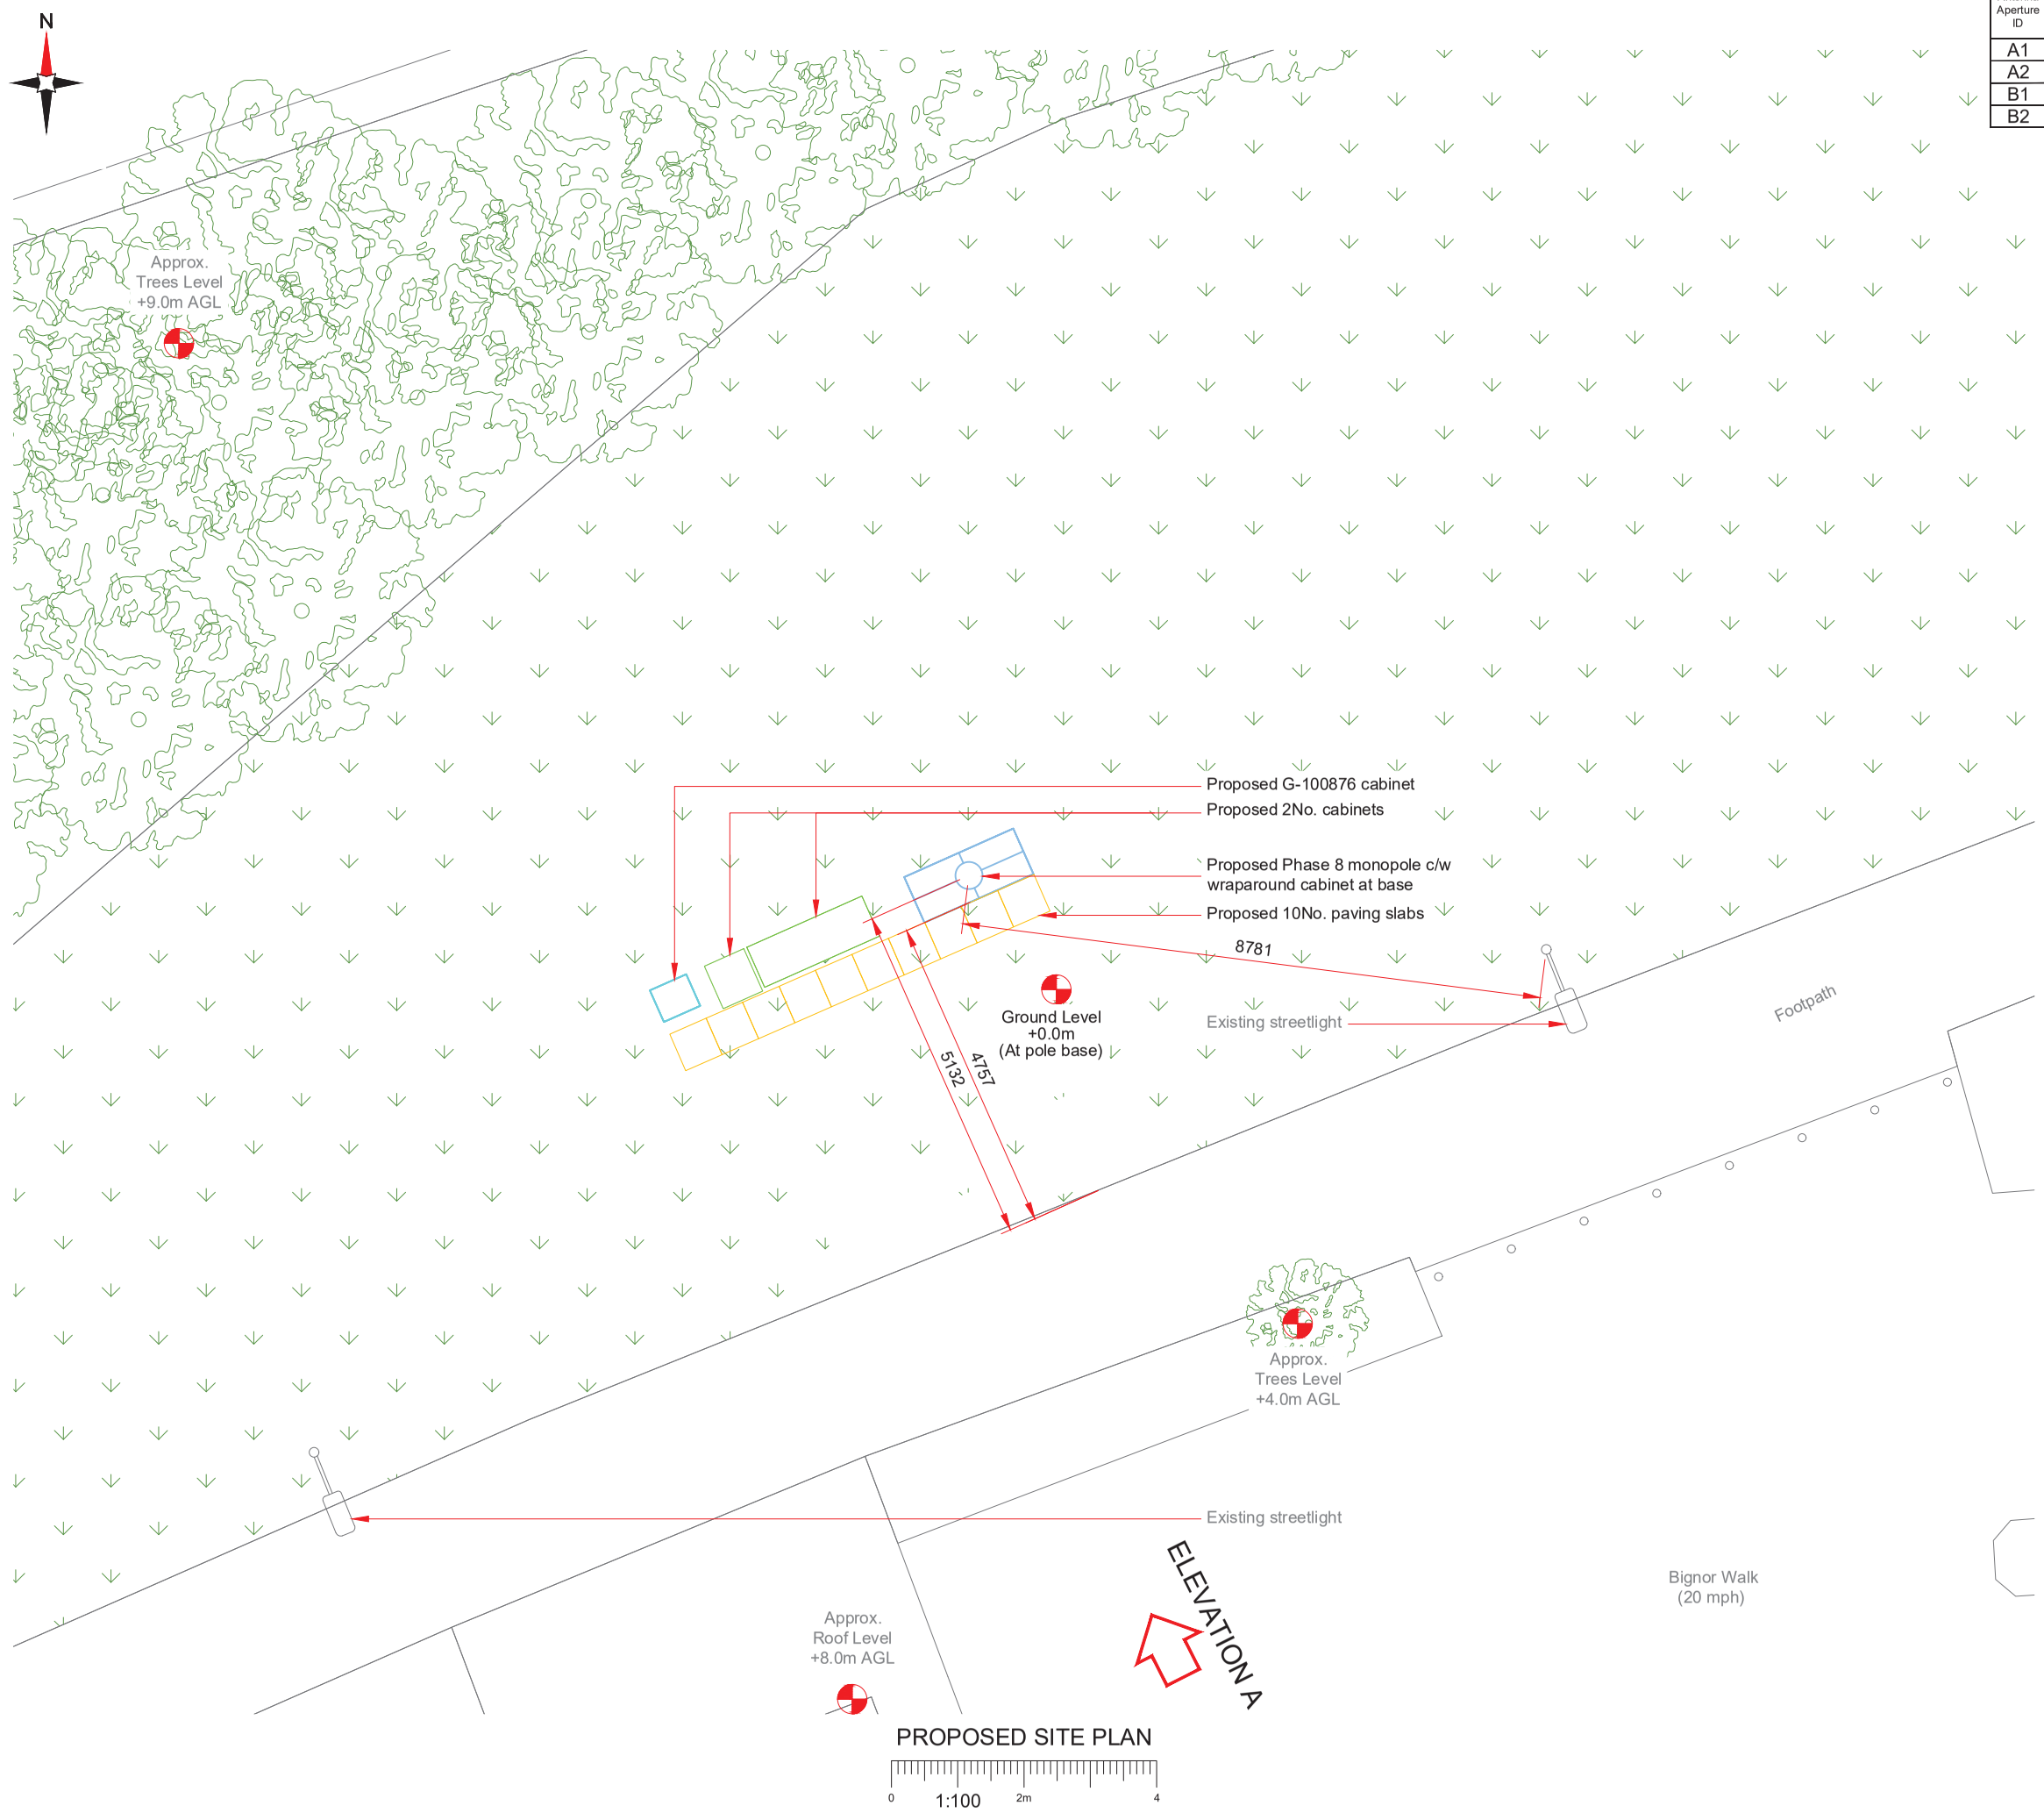


| Master: | MBNL / EE / H3G: | Project: | Purpose of Issue: | Issue: |
|---|---|---|---|---|
| M001 | MBNL | 5G UNILATERAL | Planning | A |

| | | Revision / Upgrade Description: |
|---|---|---|
| Date: | 16/09/2021 | First Issue - Site nomination dated: TBC |
| Drawn: | CDN | |
| Checked: | DH | |
| Approved: | SD | |

CK Hutchison Networks (UK) Limited

Great Brighams Mead,
Vastern Road, Reading,
Berkshire, England,
RG1 8DJ

Design Consultant & Principal Contractor:

WHP Telecoms
Unit 1 Maple Park,
Low Fields Avenue, Leeds
LS12 6HH

Tel: 01133023550
e-mail: info@whptelecoms.com

Site Name: HAWTHORN ROAD STREETWORKS

Site ID: ARN18573

Address:
HAWTHORN ROAD,
WICK
LITTLEHAMPTON,
BN17 7HF

Title: 210 PROPOSED SITE PLAN

Project: 5G UNILATERAL

Purpose of Issue: PLANNING

| EE Cell ID: | MBNL Cell ID: | Cell ID: |
|---|---|---|
| N/A | N/A | N/A |

| Master Drawing No: | Issue: |
|---|---|
| ARN18573_M001 | A |