


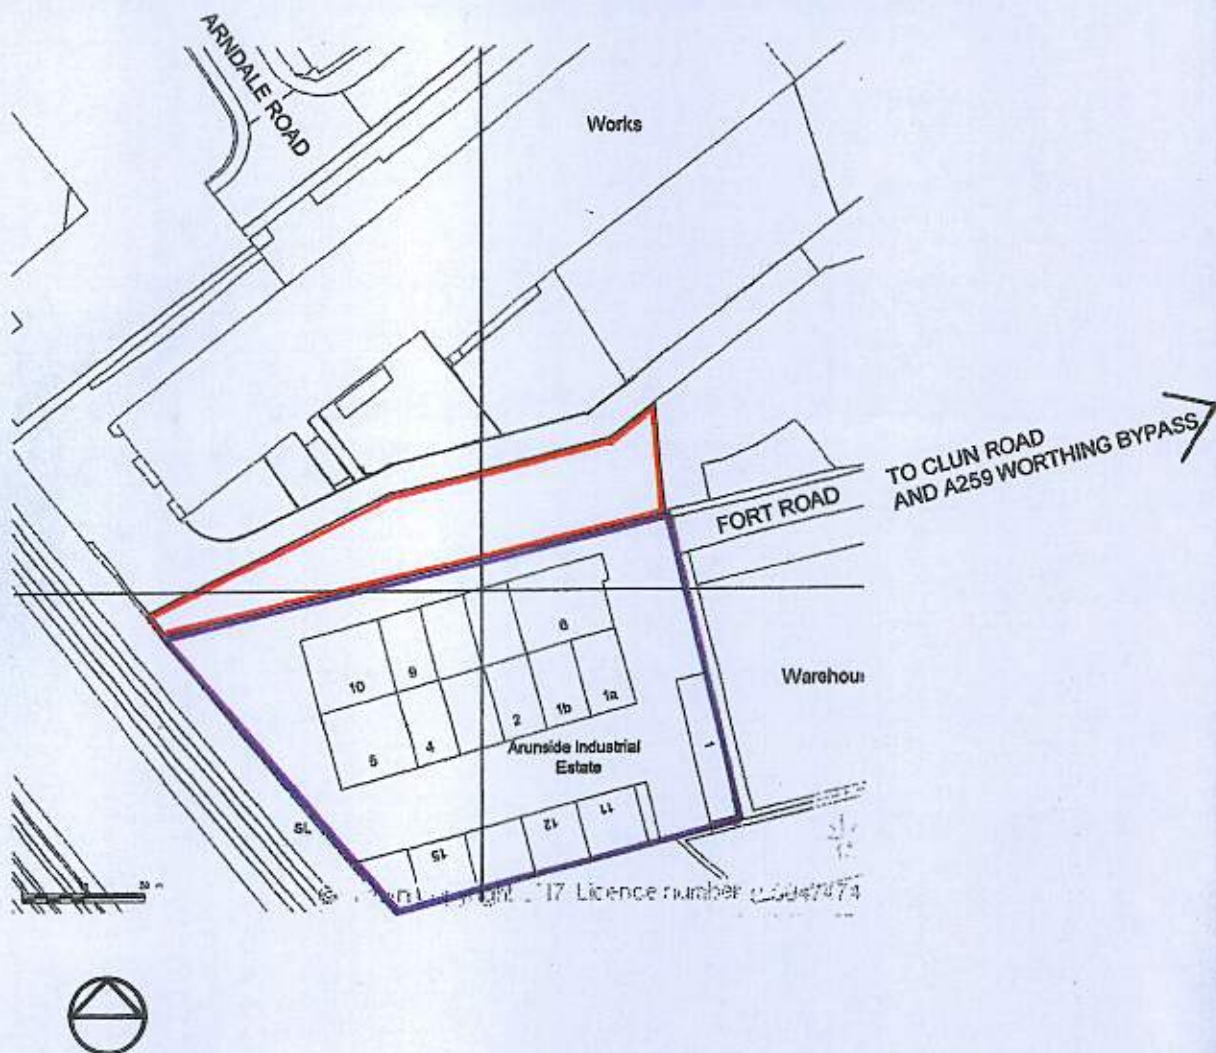

ATELIER CONSULTANTS

OLD RECTORY COTTAGE, 55C KINGSTON LANE BN42 4SP

phone 07977 070 031

e.mail peter@atelierconsultants.co.uk

PROJECT: LAND TO SOUTH OF UNIT 1, ARUNSIDE INDUSTRIAL ESTATE, LITTLEHAMPTON BN17 7QU

CLIENT:

Drawing Title: LOCATION PLAN

Scale: 1:1250 @ A 4 **Date:** July 2017

Drawing Number: 113 / P / 001

Rev.