


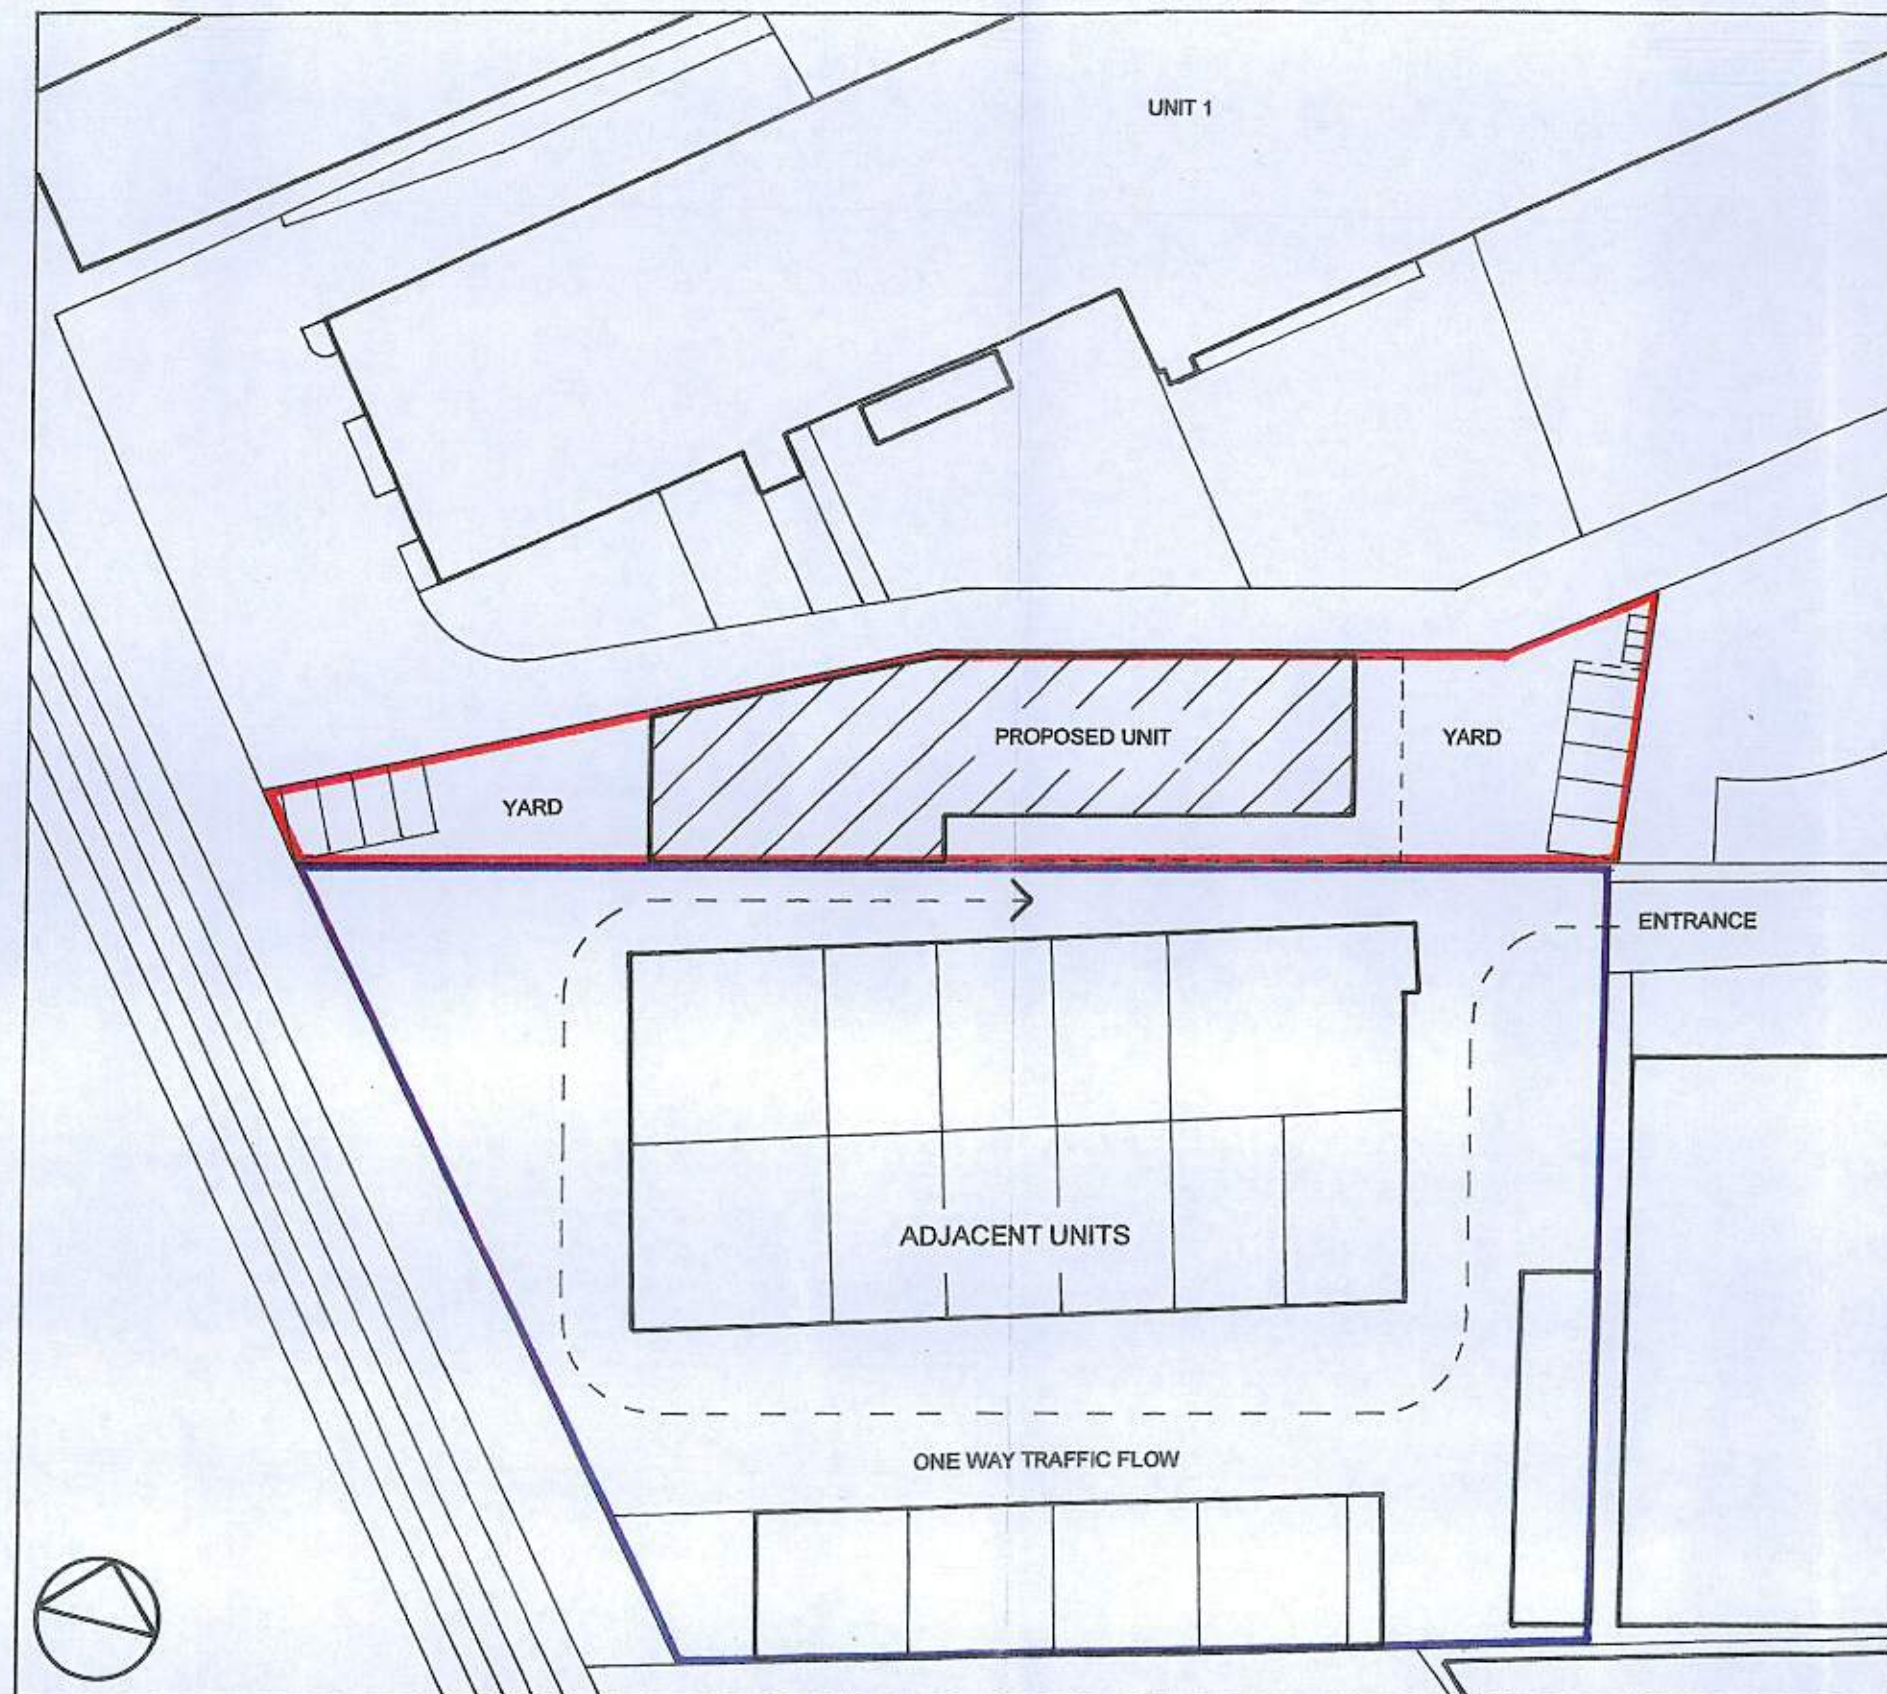

ATELIER CONSULTANTS

phone 07977 070 031

OLD RECTORY COTTAGE, 55C KINGSTON LANE BN42 4SP

e.mail peter@atelierconsultants.co.uk



PROJECT: LAND TO SOUTH OF UNIT 1, ARUNSIDE INDUSTRIAL ESTATE, LITTLEHAMPTON BN17 7QU

CLIENT:

Drawing Title: PROPOSED BLOCK PLAN

Scale: 1:500 @ A3 **Date:** July 2017

Drawing Number: 113 / P / 003 **Rev.**