


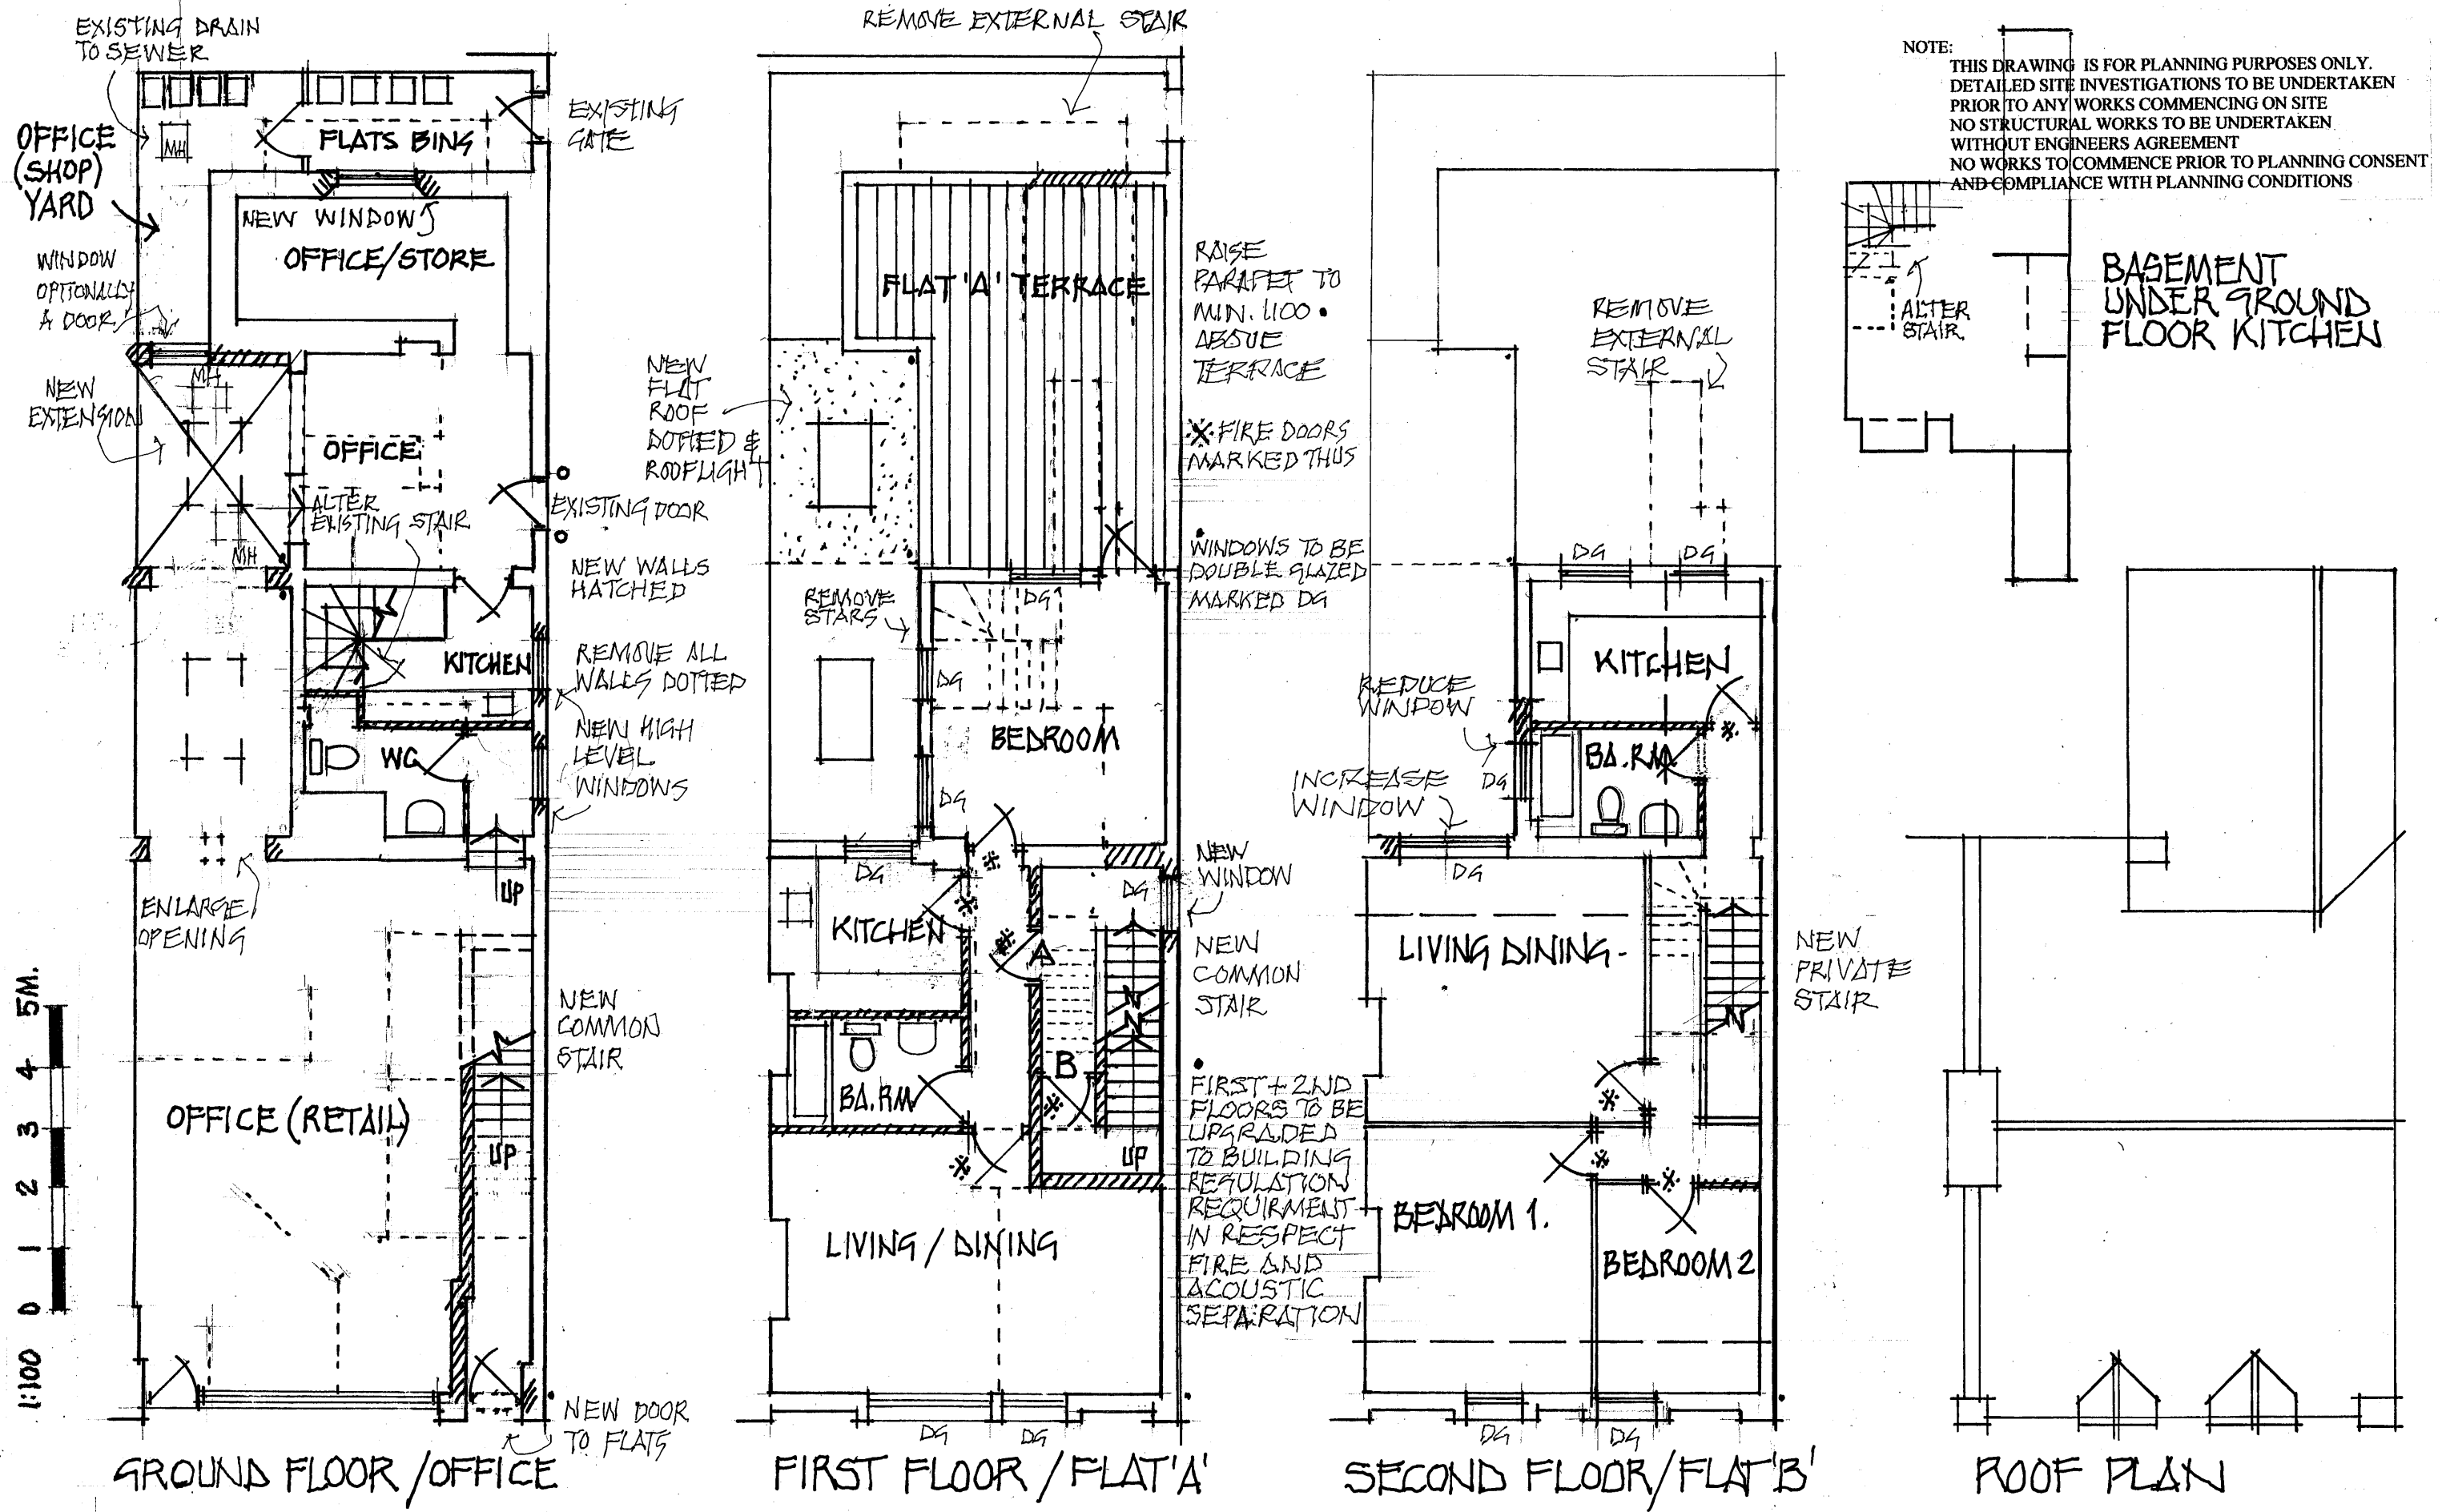

PROPOSED ALTERATIONS TO FORM 2 NEW FLATS
15, BEACH ROAD, LITTLEHAMPTON, SUSSEX.
GRAHAM NICOLLS LTD. DESIGN+TECHNOLOGY. TEL: 07990 522709

SCALE / 1:100 @ A3
DATE / 30.03.2020
DWG. NO / 080616/TP.02.REV. 'C'

REVISIONS:
REV. B. REDRAWN FOR TP / 30.03.2020
'C' NOTES ADDED FOR 2ND. TP.
/ 14.10.2020