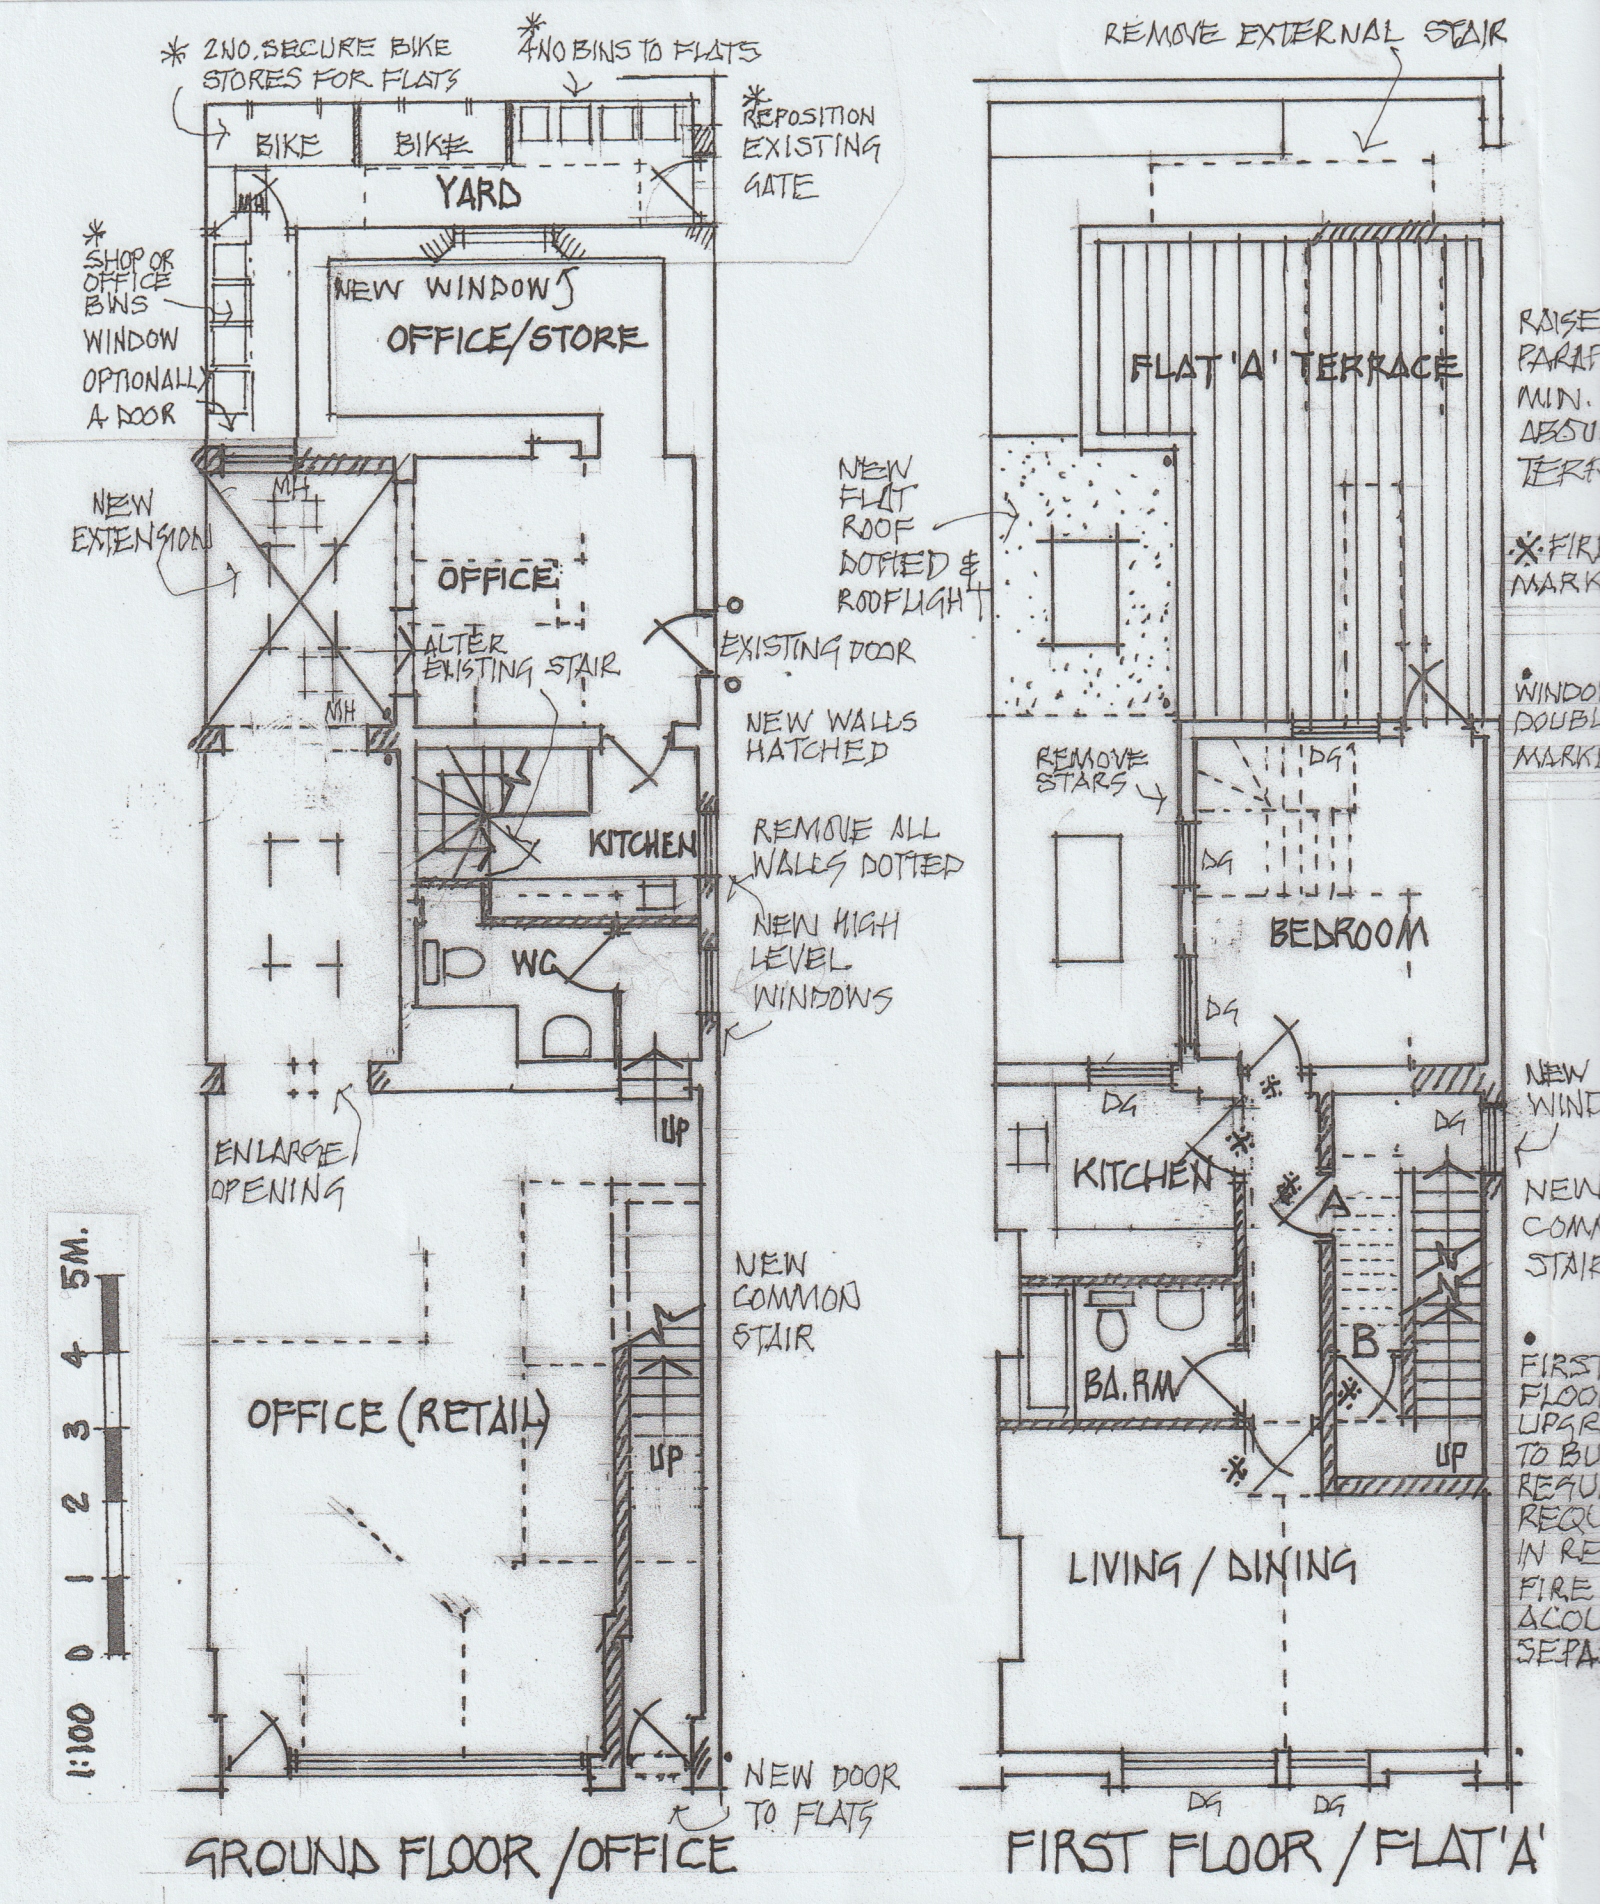


PROPOSED ALTERATIONS TO FORM 2 NEW FLATS

15, BEACH ROAD, LITTLEHAMPTON, SUSSEX.

GRAHAM NICOLLS LTD. DESIGN + TECHNOLOGY. TEL: 07990 522709

ARUN DISTRICT COUNCIL LU/295/20/PL