


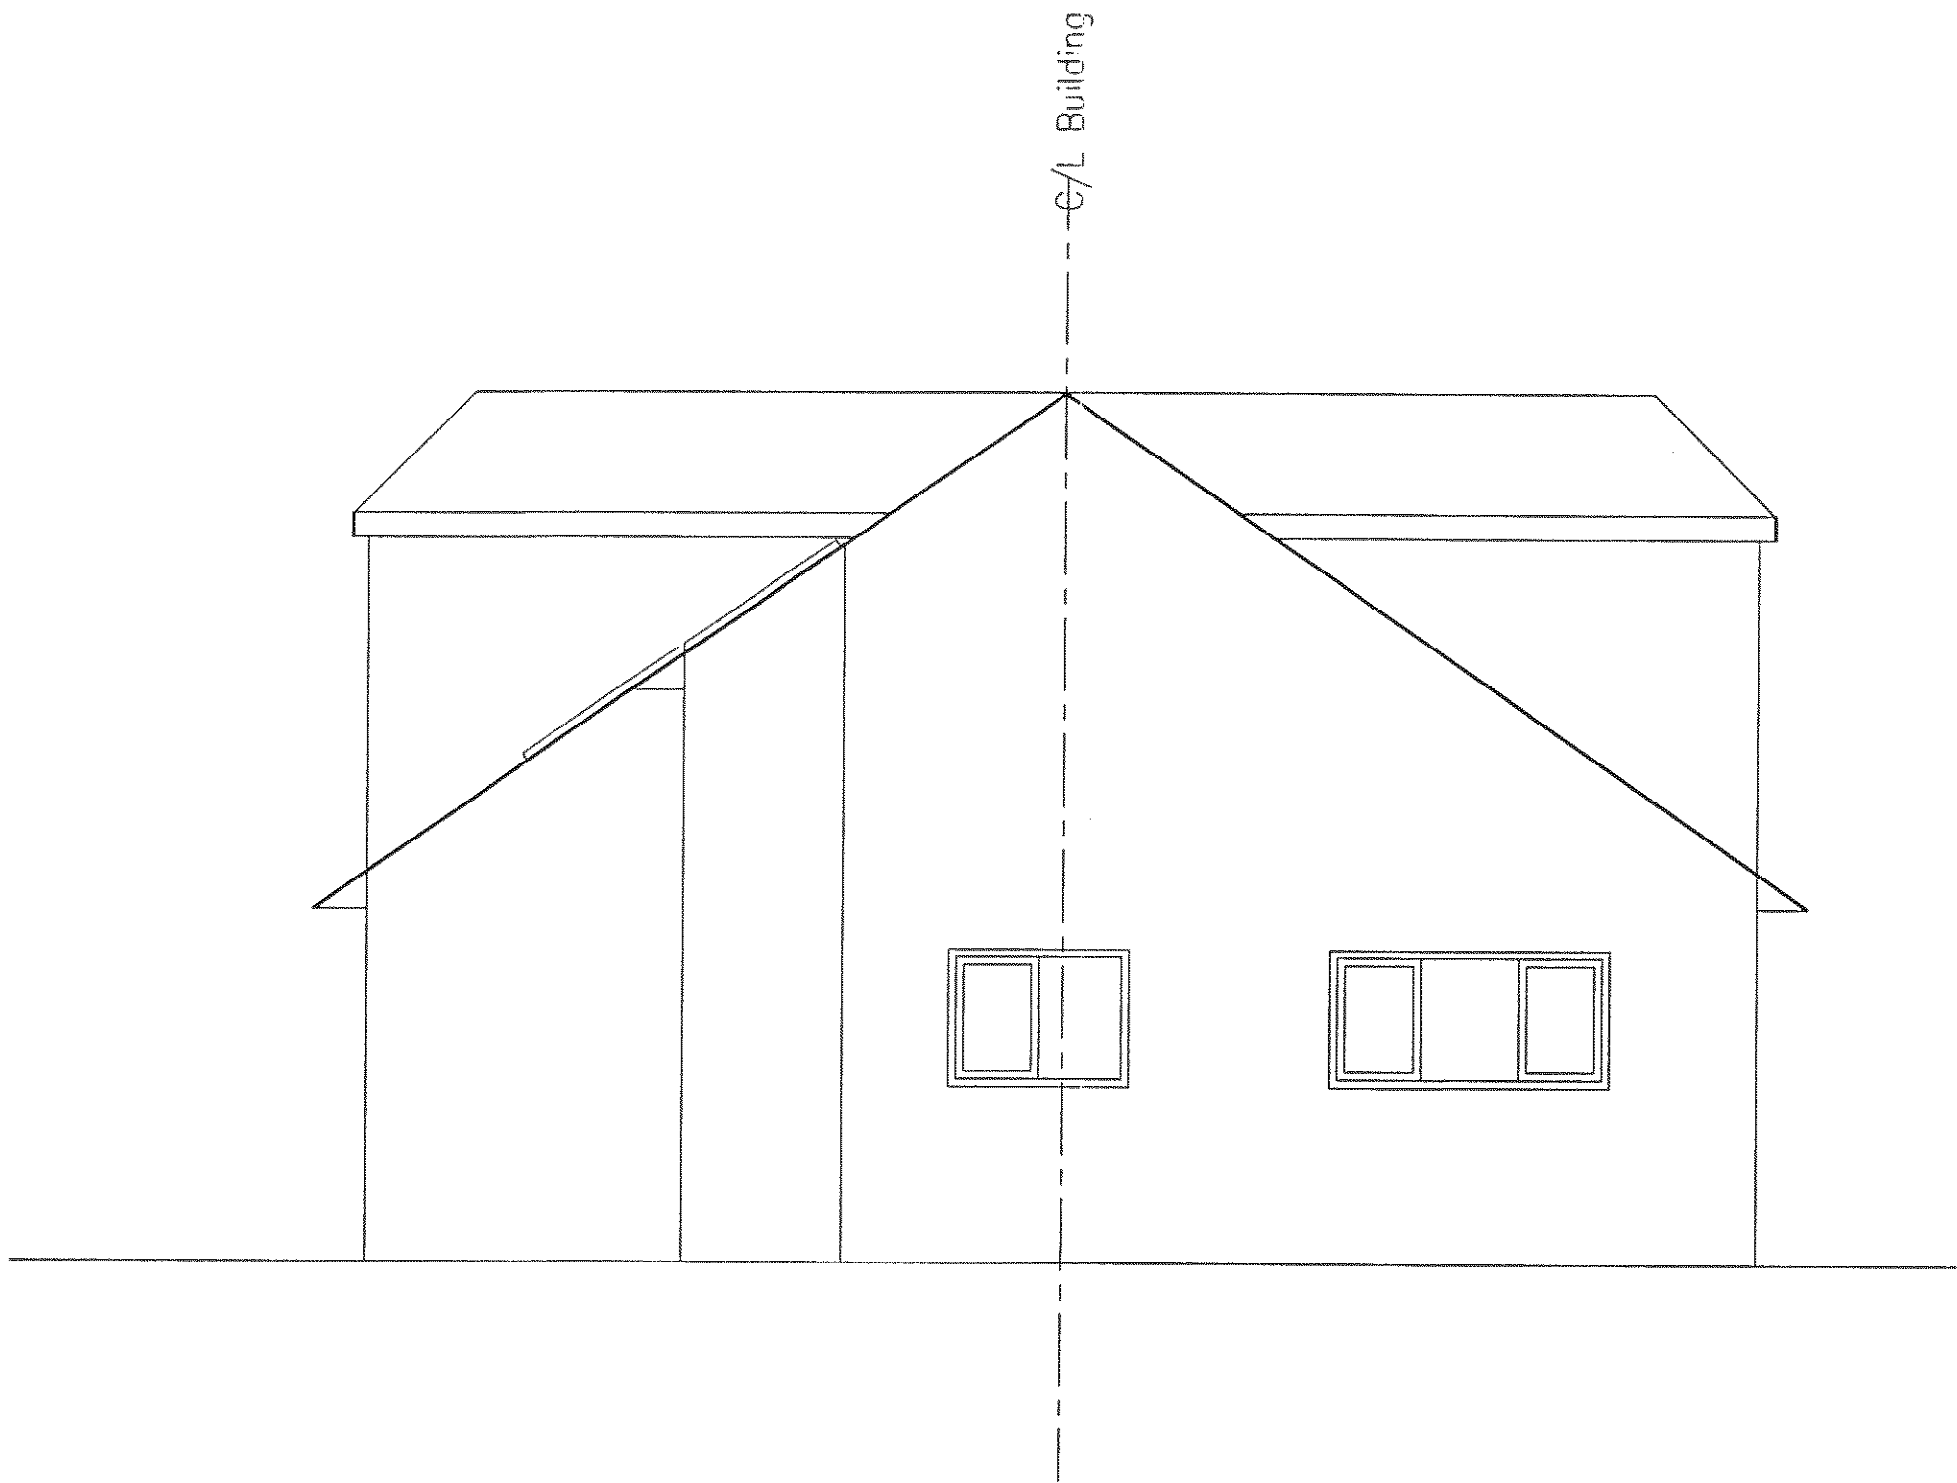


Elevation Looking North



Elevation Looking South



Elevation Looking West

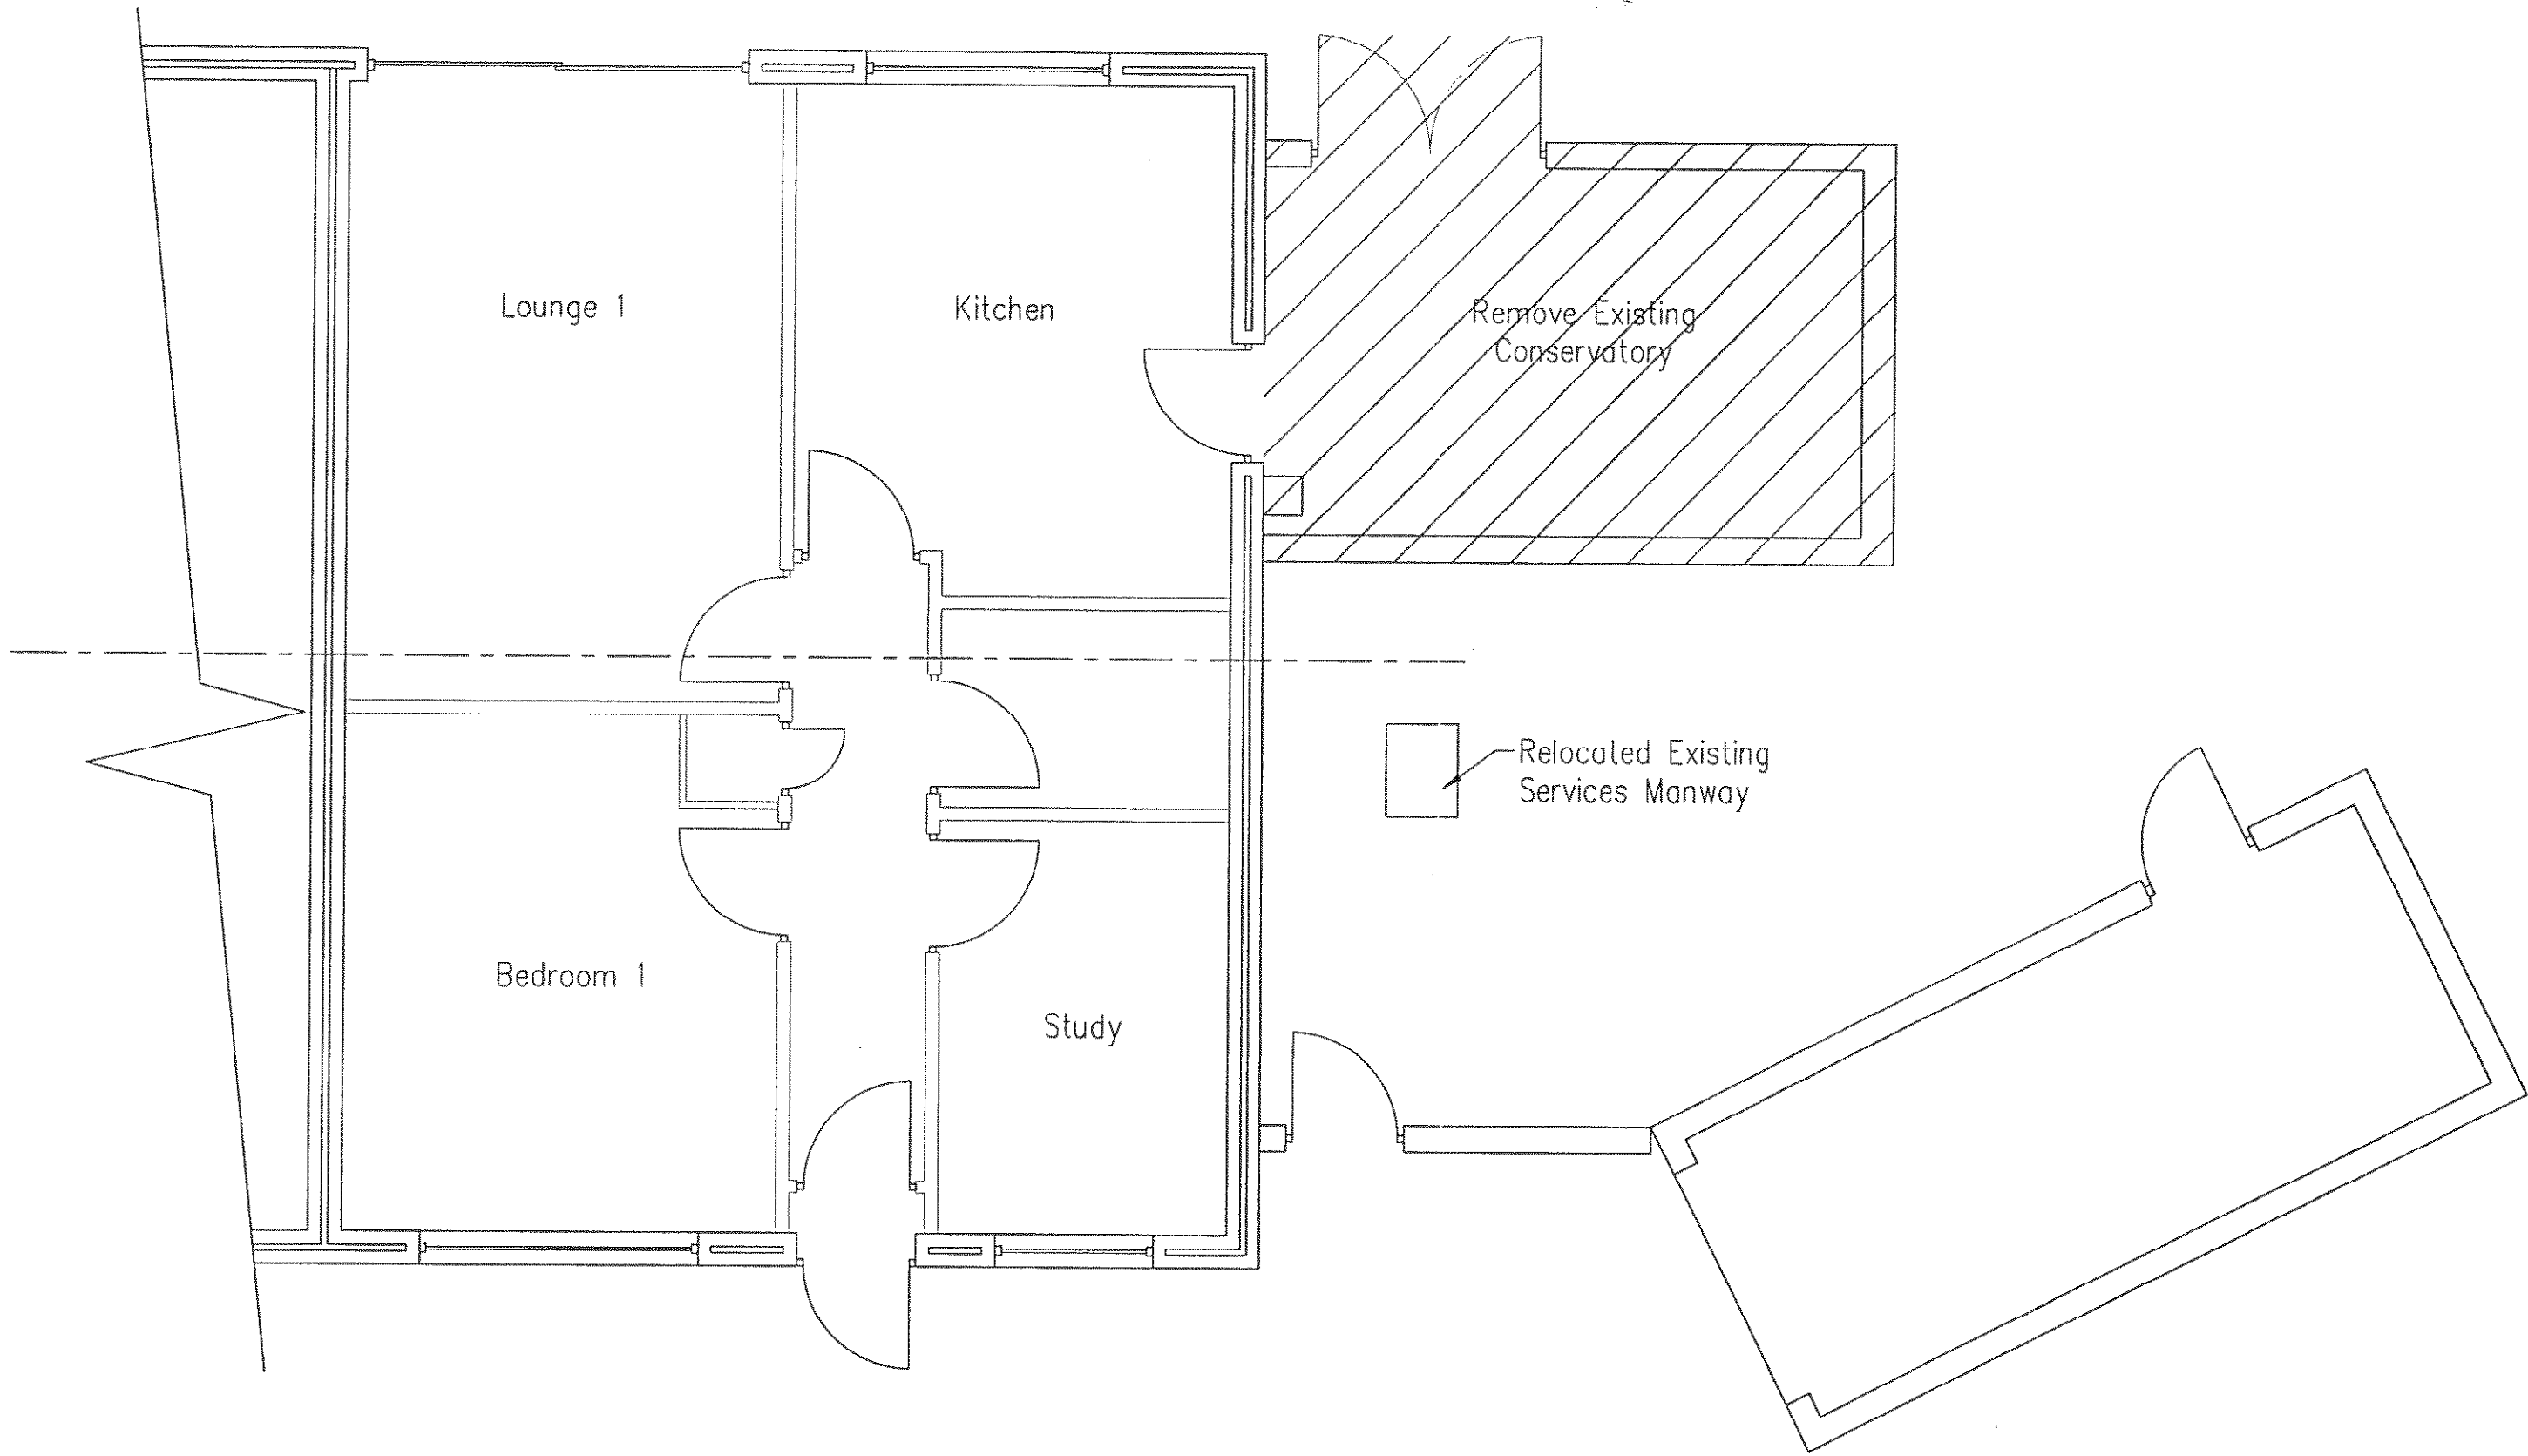

Existing Plan at Ground Level

Itemref	Quantity	Title/Name, designation, material, dimension				Article No./Reference	
Designed by T.Fennessy	Checked by R.Brookes	Approved by – date	Filename	Date	Scale		
		XXX – 00/00/00	002	06/07/10	1:50		
ACE CREW				Amberley Close Extension			
				002	Edition 0	Sheet 2/2	