

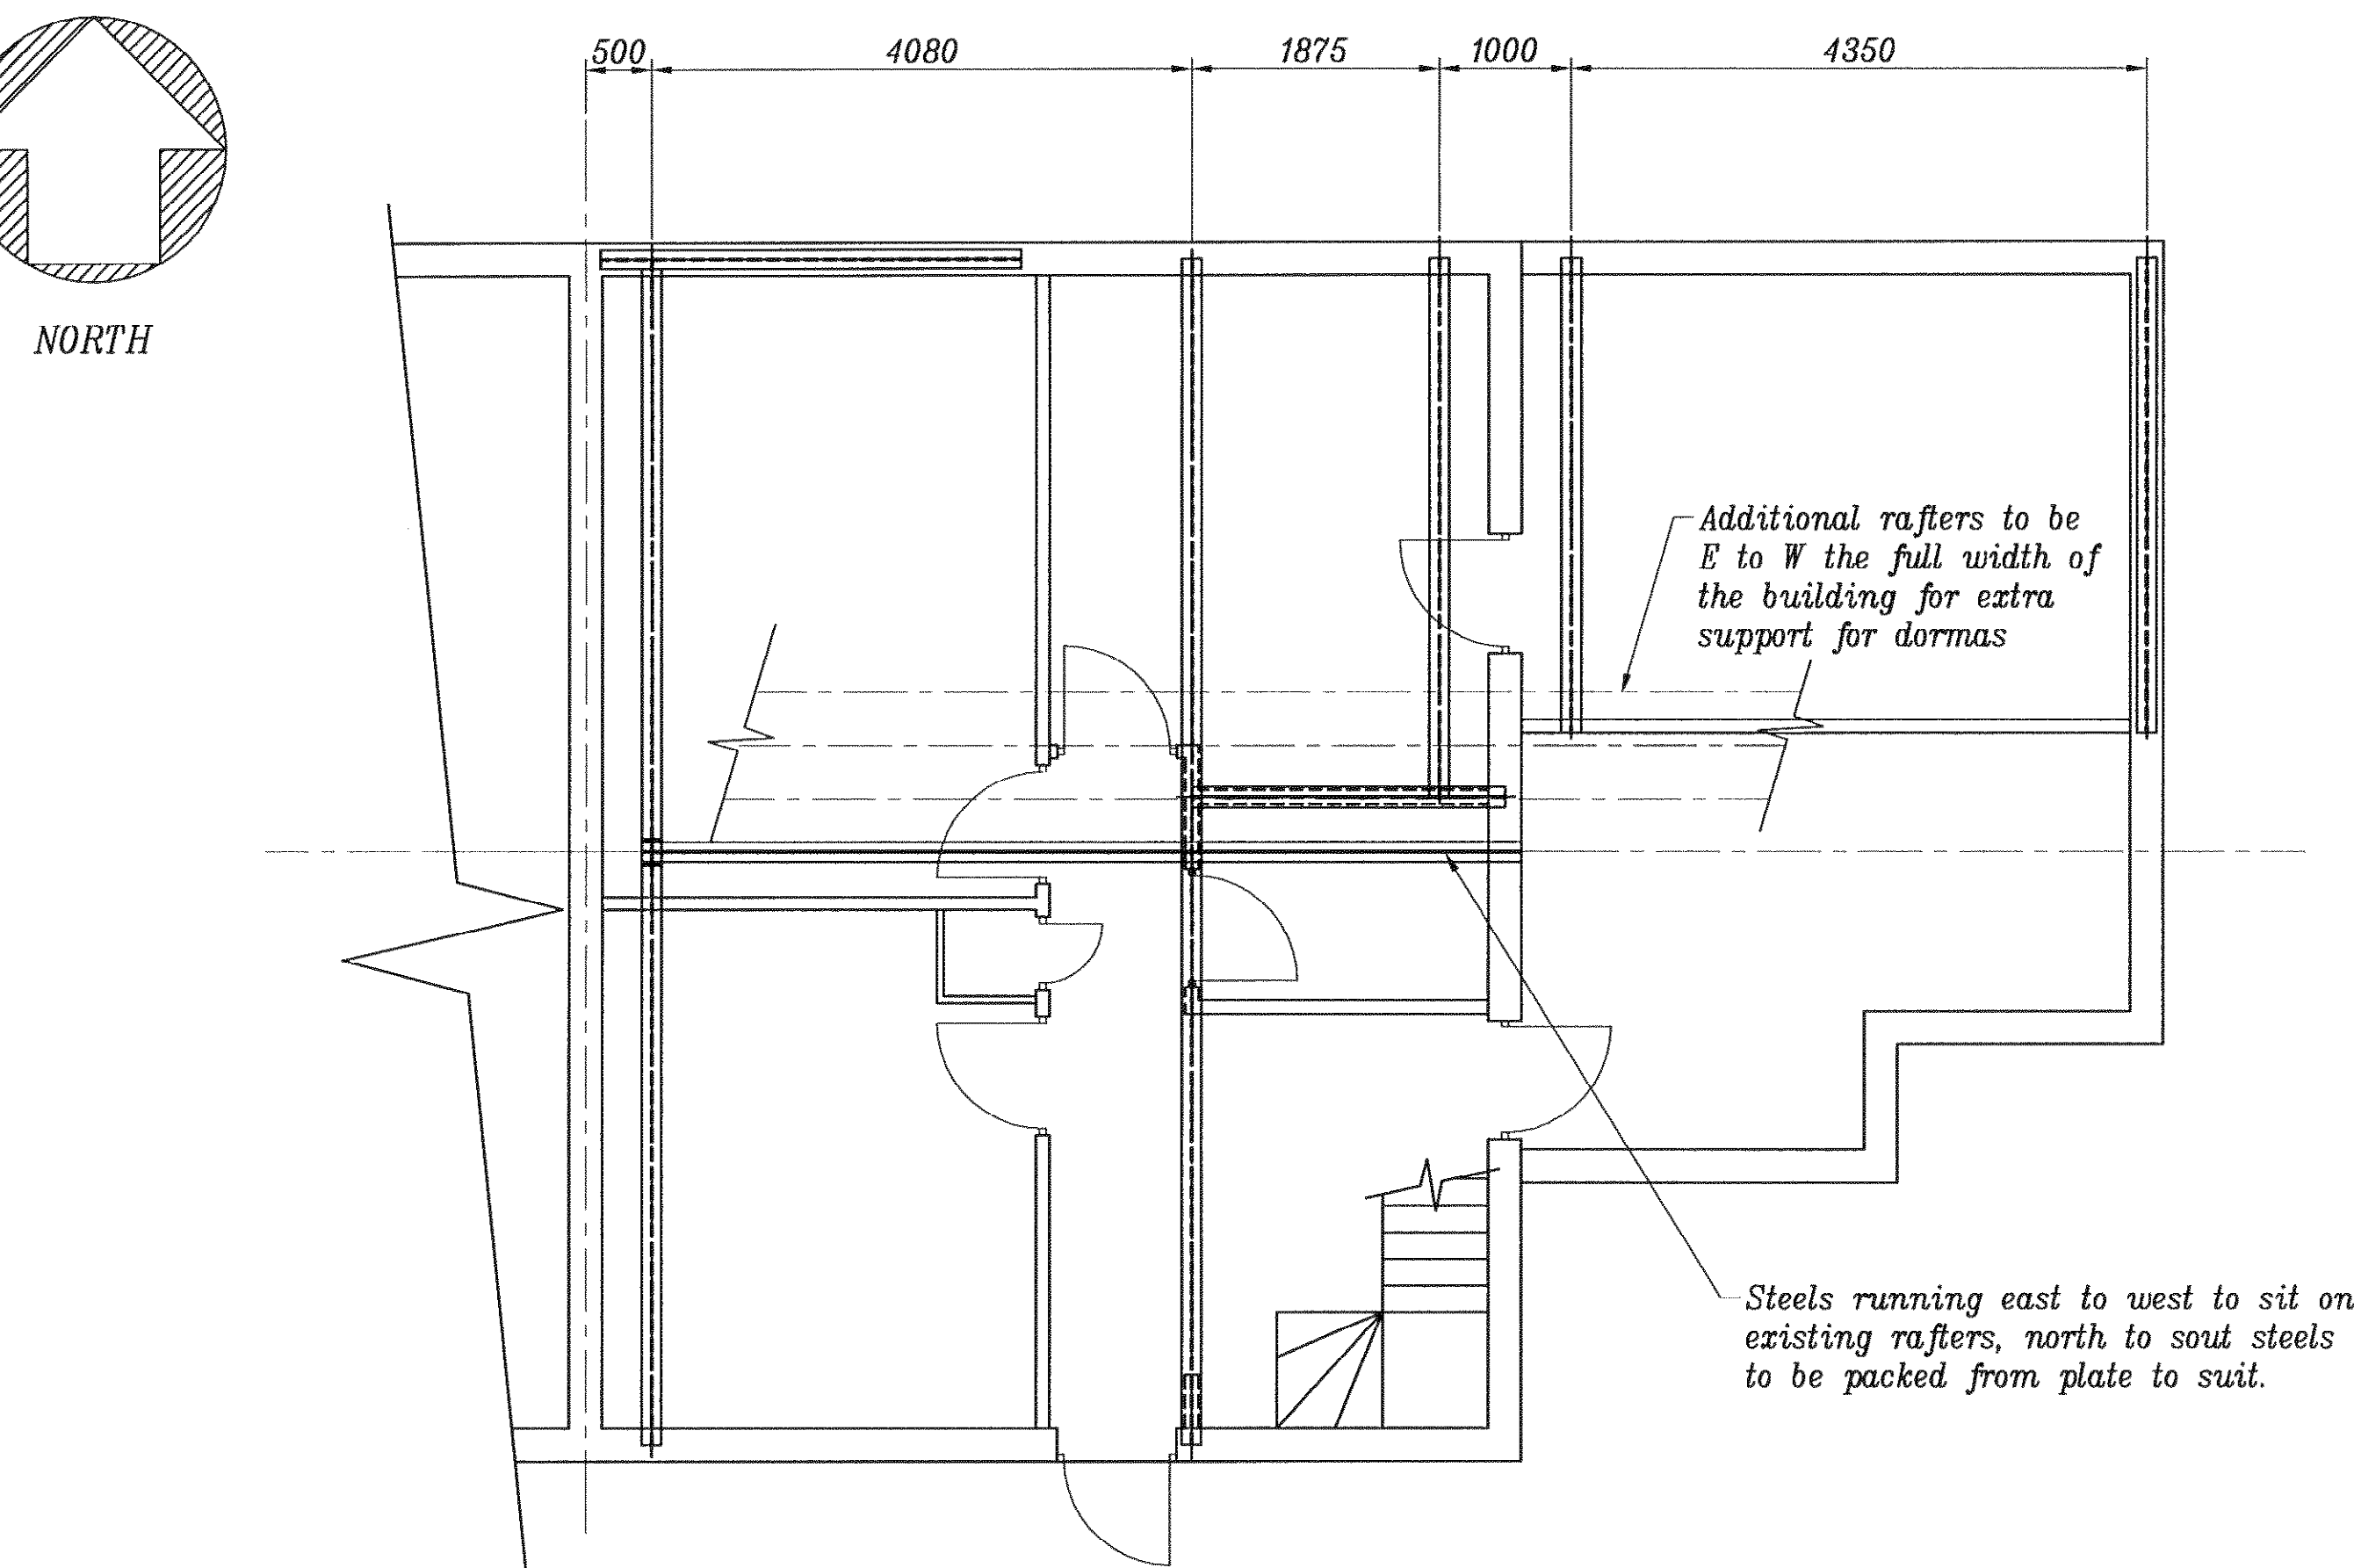



CU/296/10.

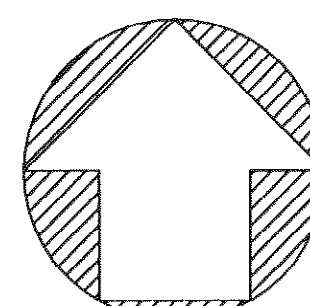


Plan Detailing Proposed Steel Support Structure

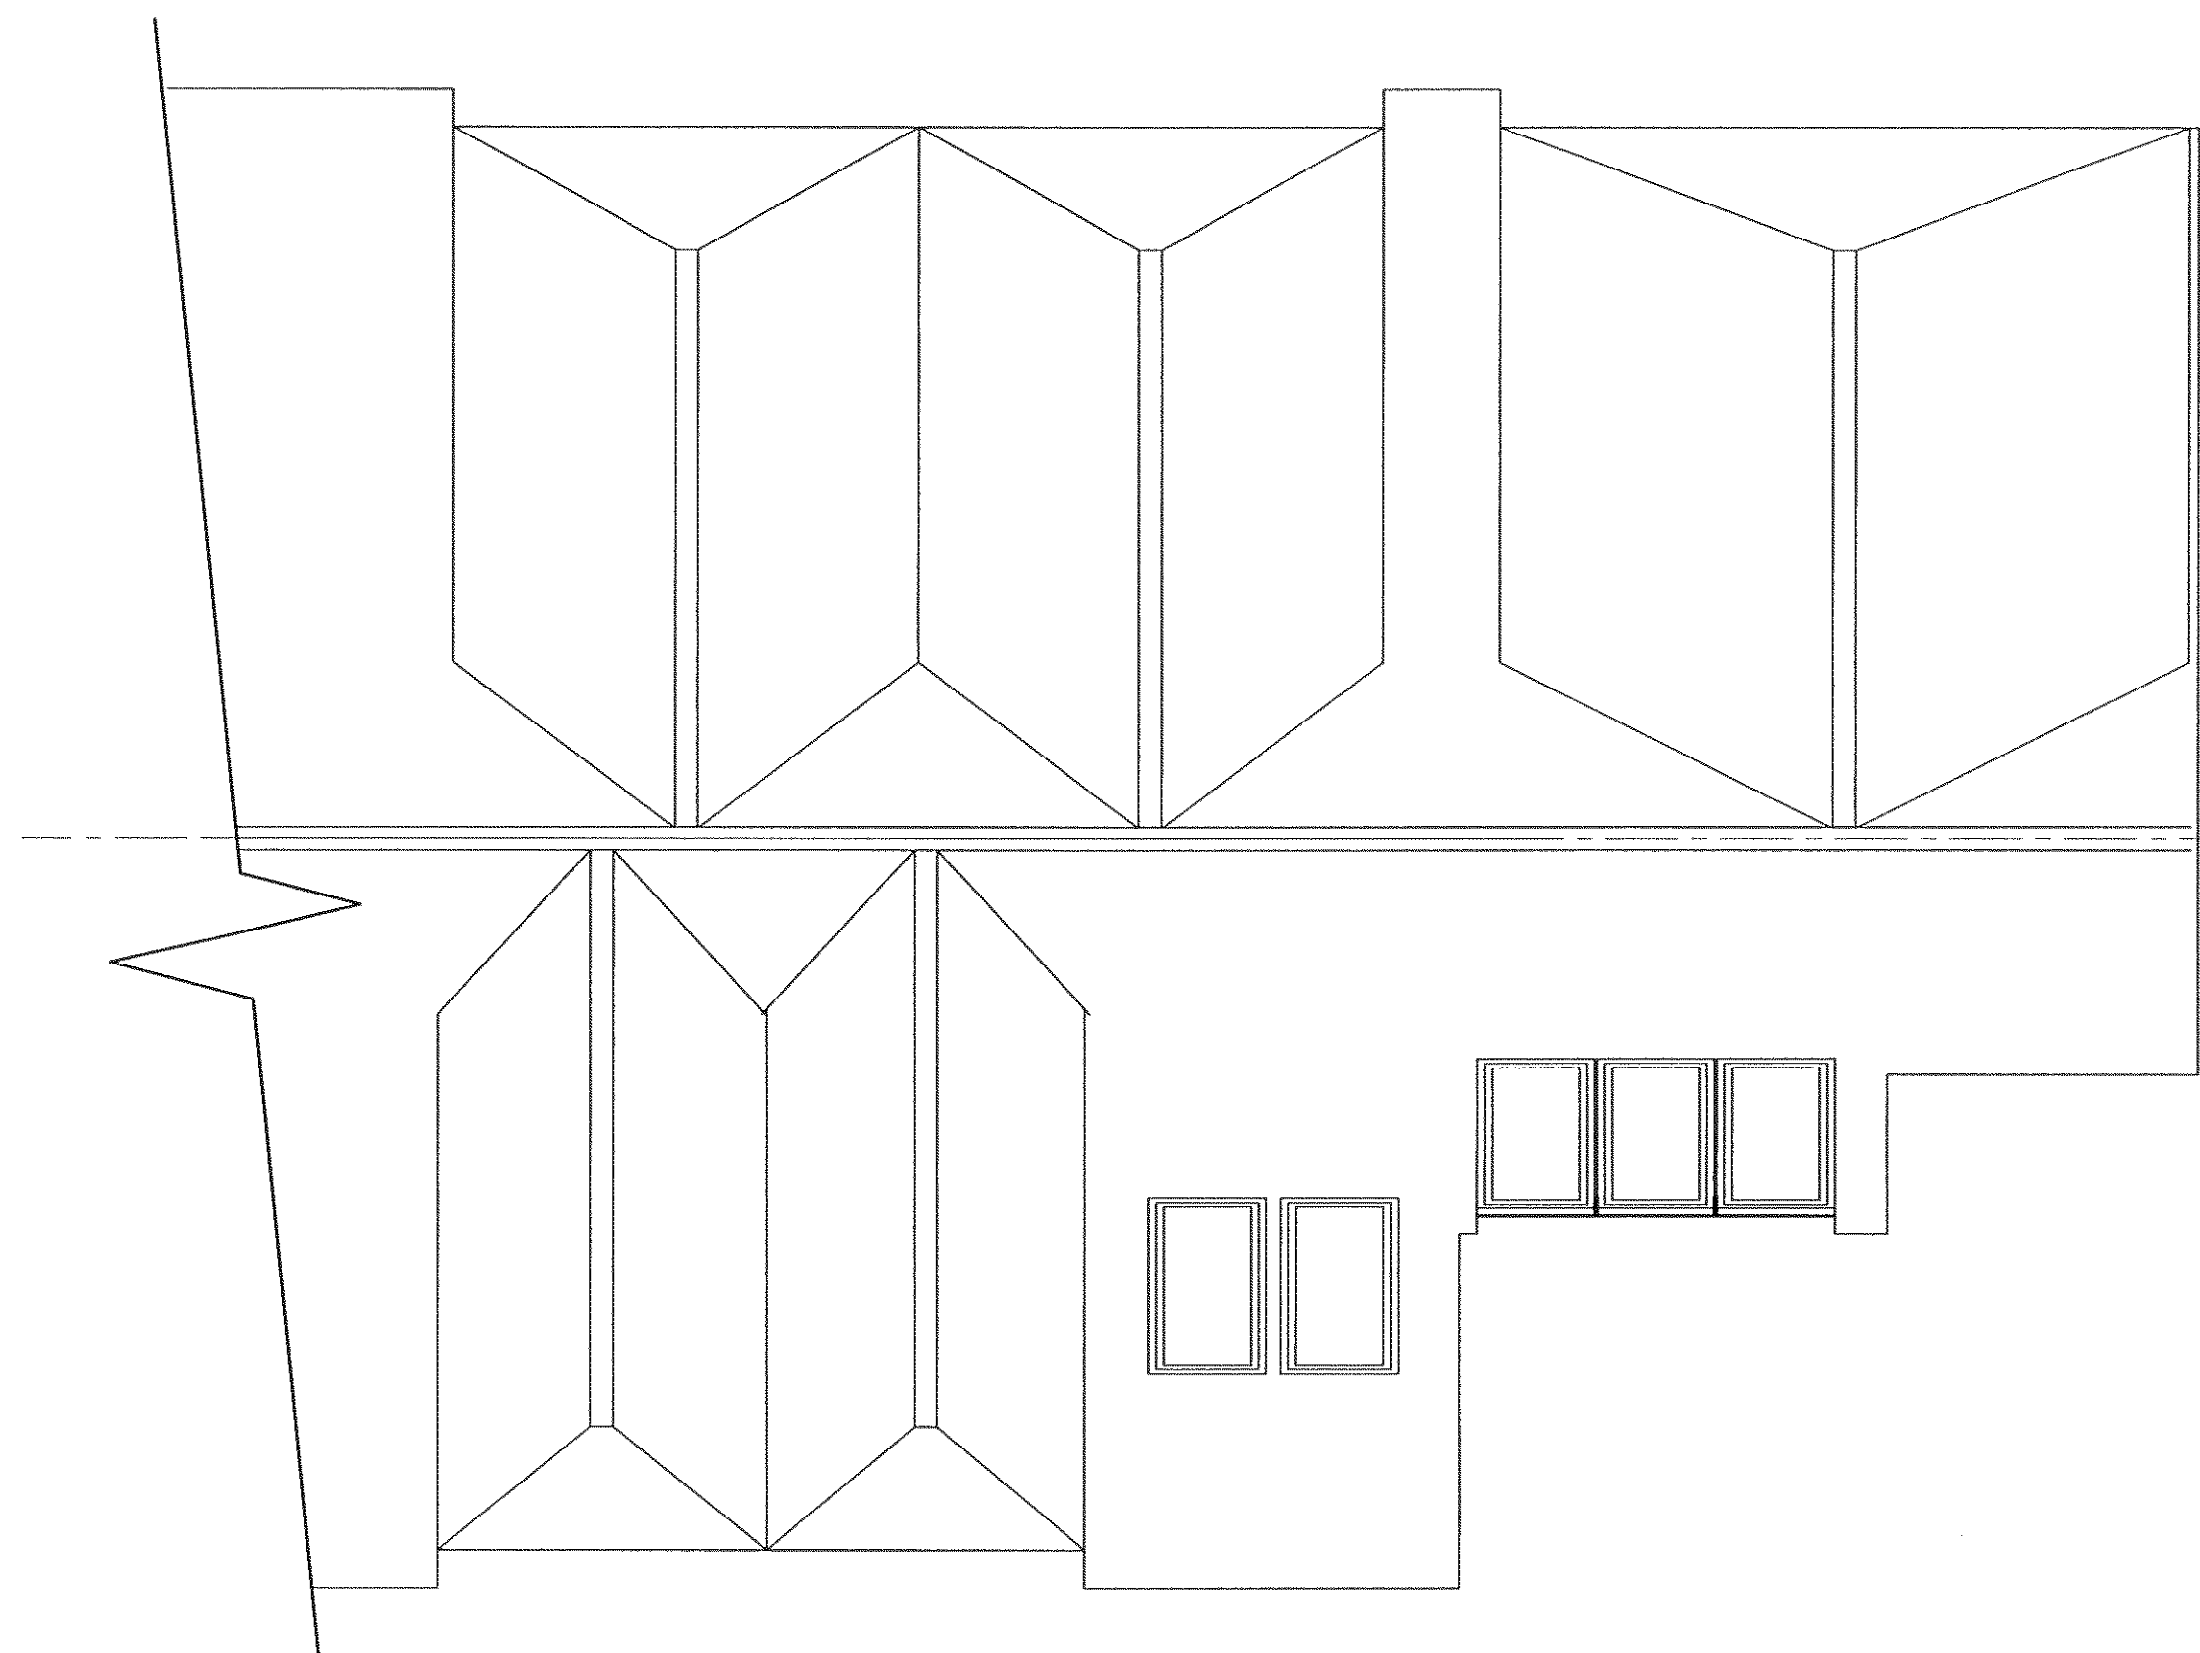

Proposed Plan at Roof Level

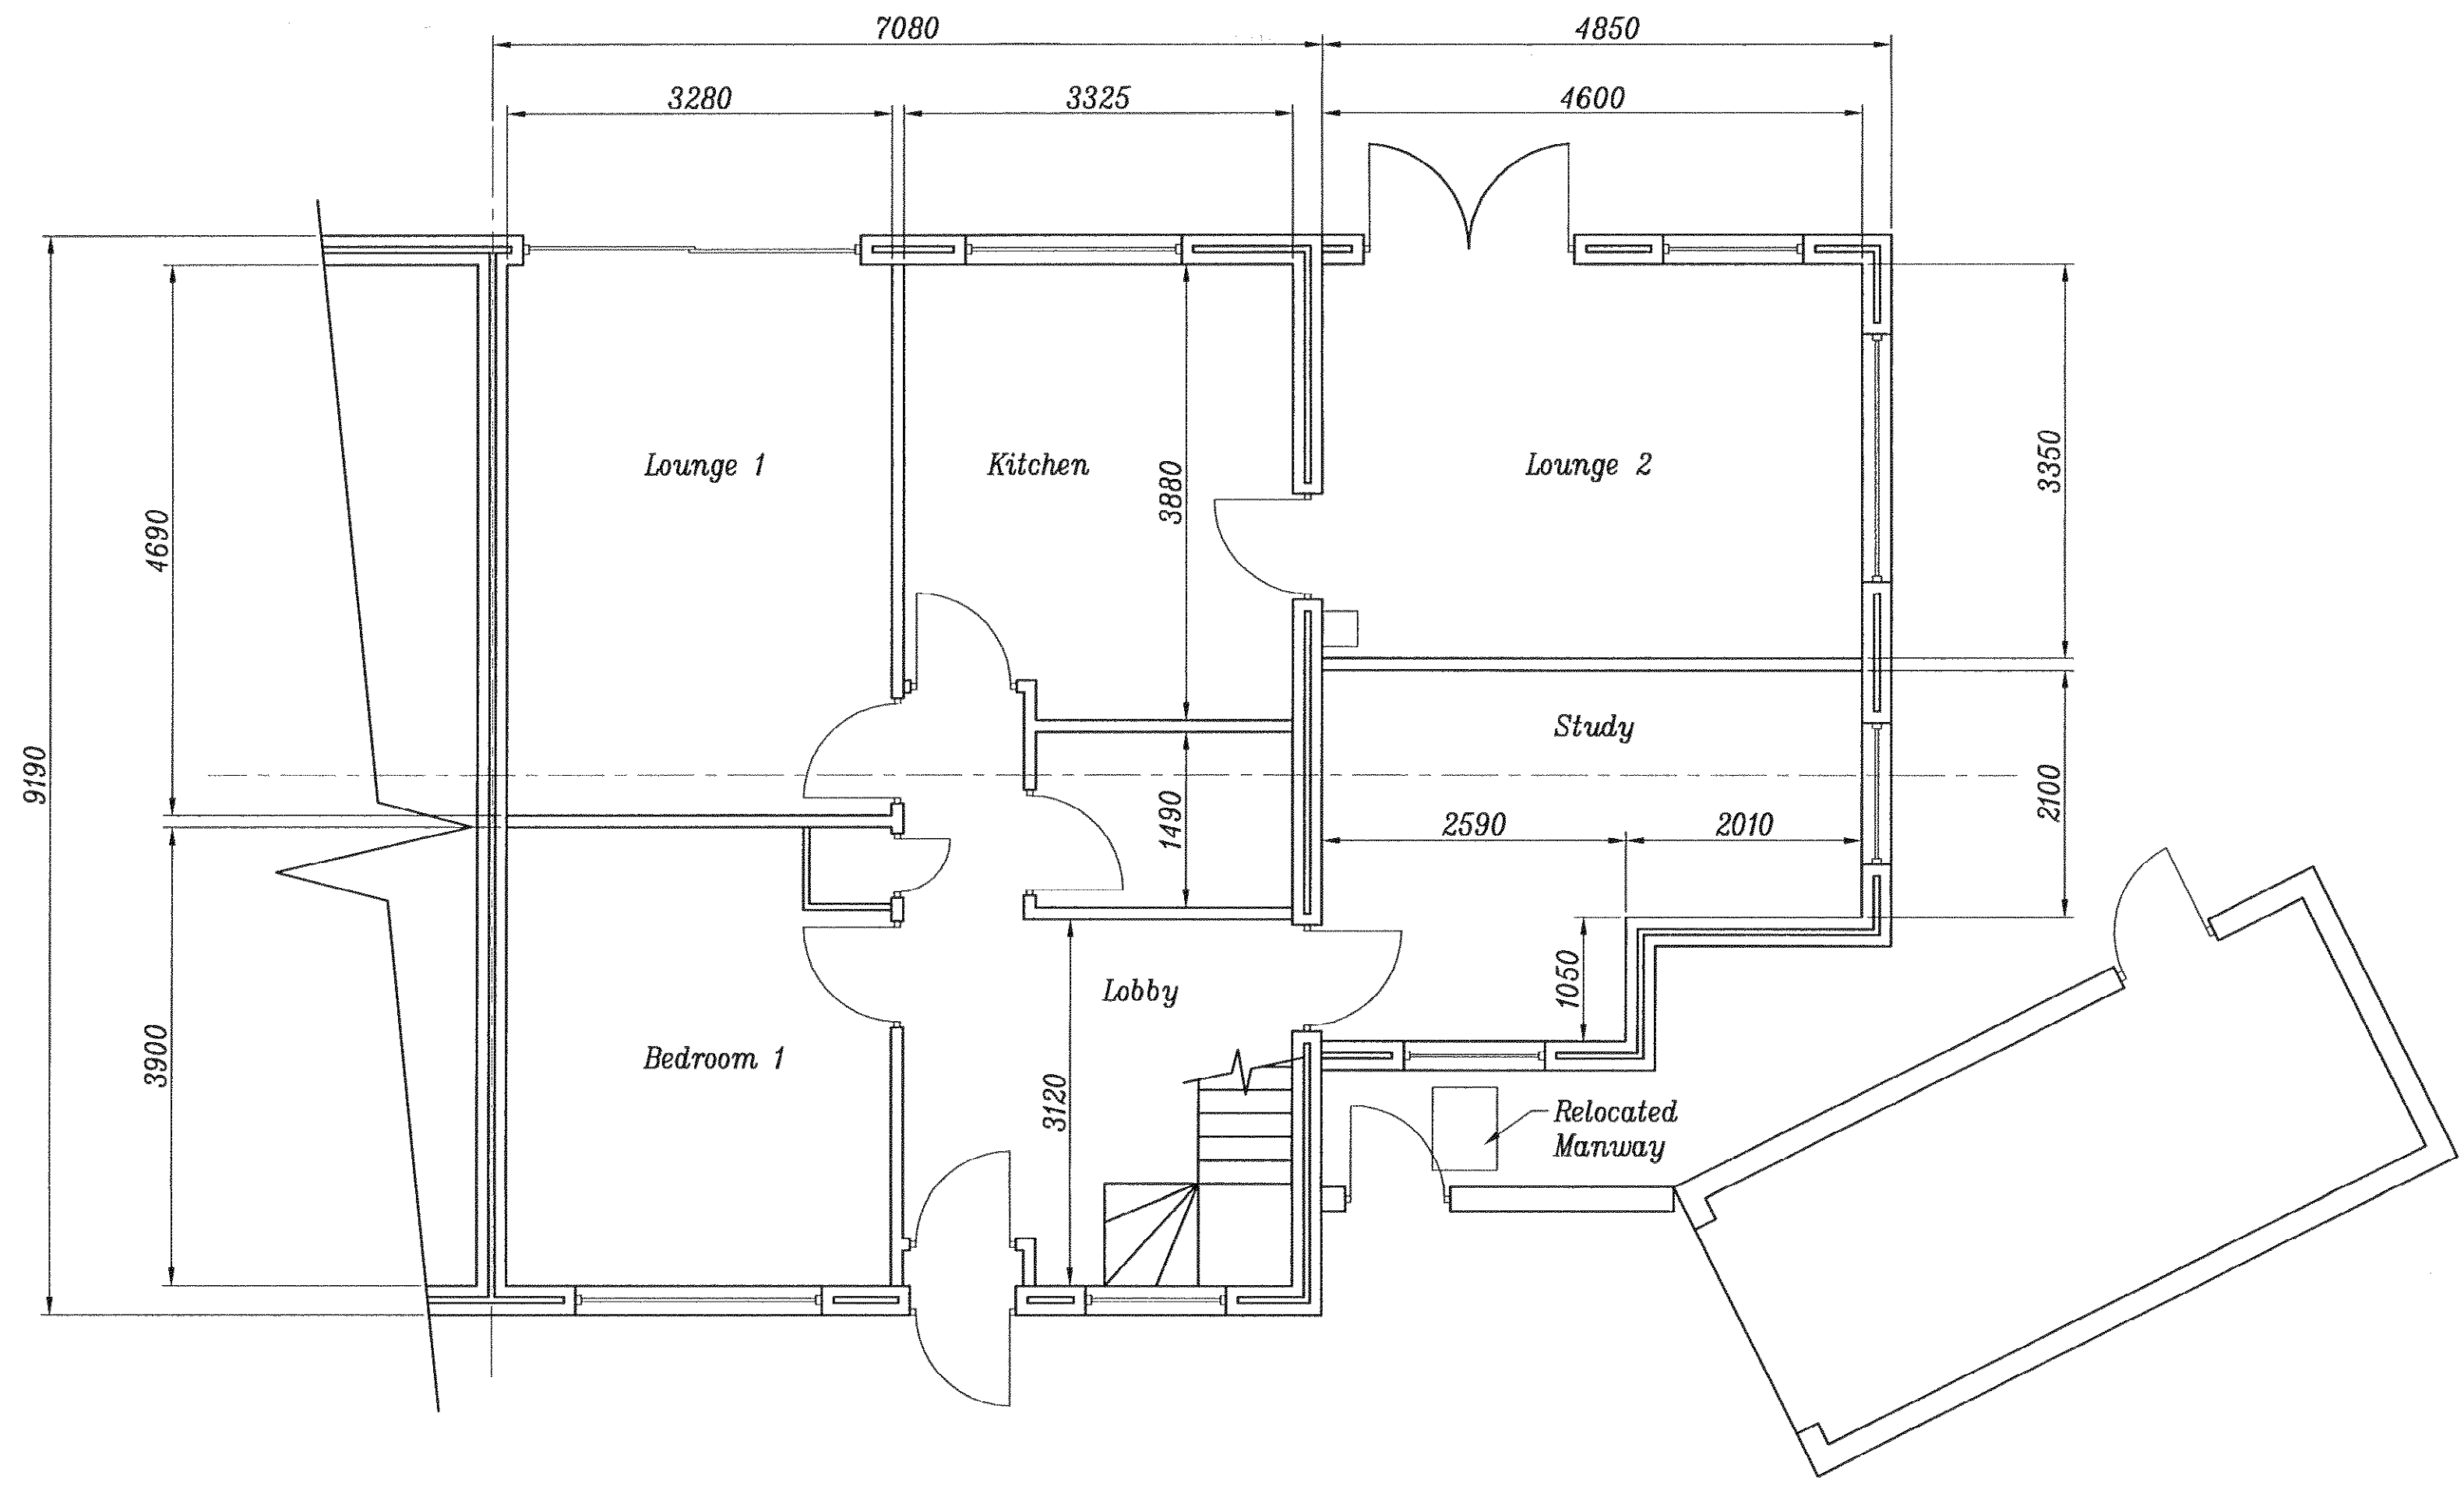

Proposed Plan at Ground Level

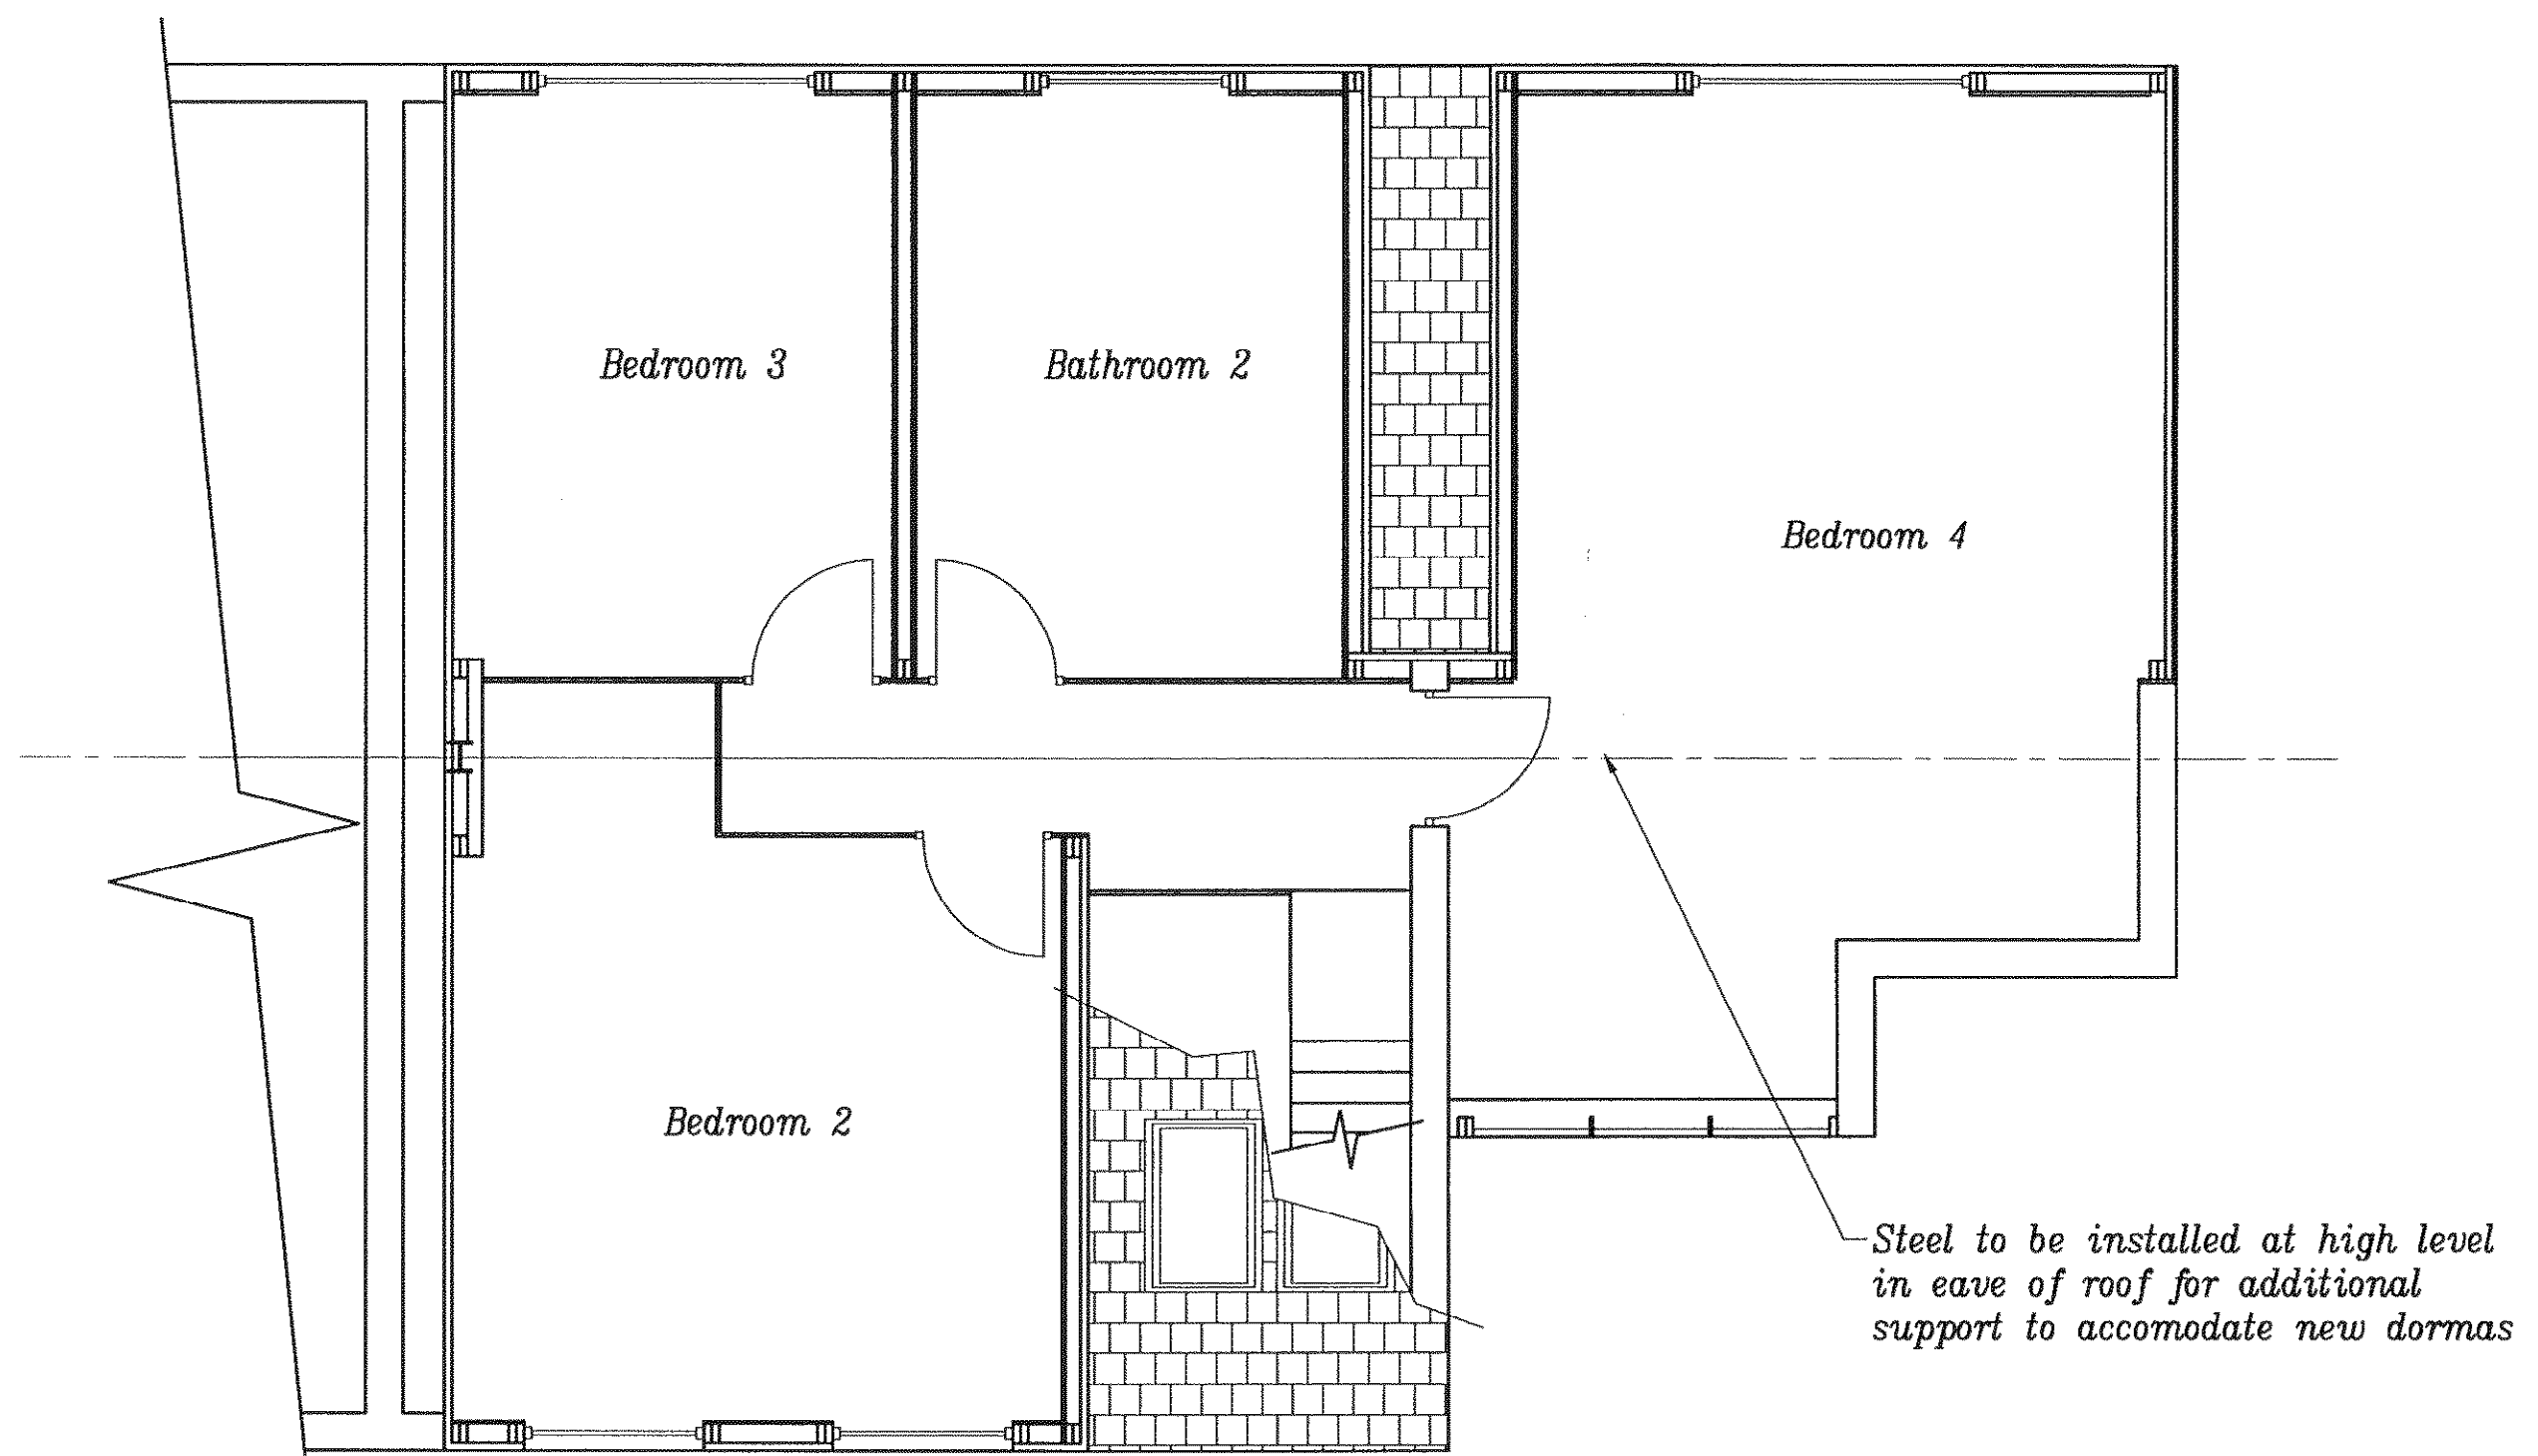

Proposed Plan at First Floor Level

Itemref	Quantity	Title/Name, designation, material, dimension etc			Article No./Reference	
Designed by T.Fennessy	Checked by R.Brookes	Approved by - date XXX - 00/00/00	Filename 001	Date 06/07/10	Scale 1:50	
ACE CREW			Amberley Close Extension			
			001	Edition 0	Sheet 1/5	