


A
B
C
D
E
F
G
H

A
B
C
D
E
F
G
H

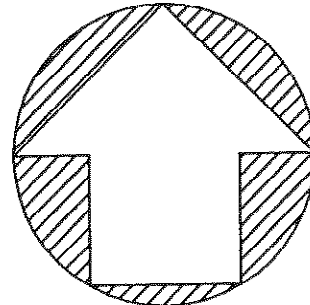

NORTH


Lu/296/10.



*Proposed
Elevation Looking North*



*Proposed
Elevation Looking South*

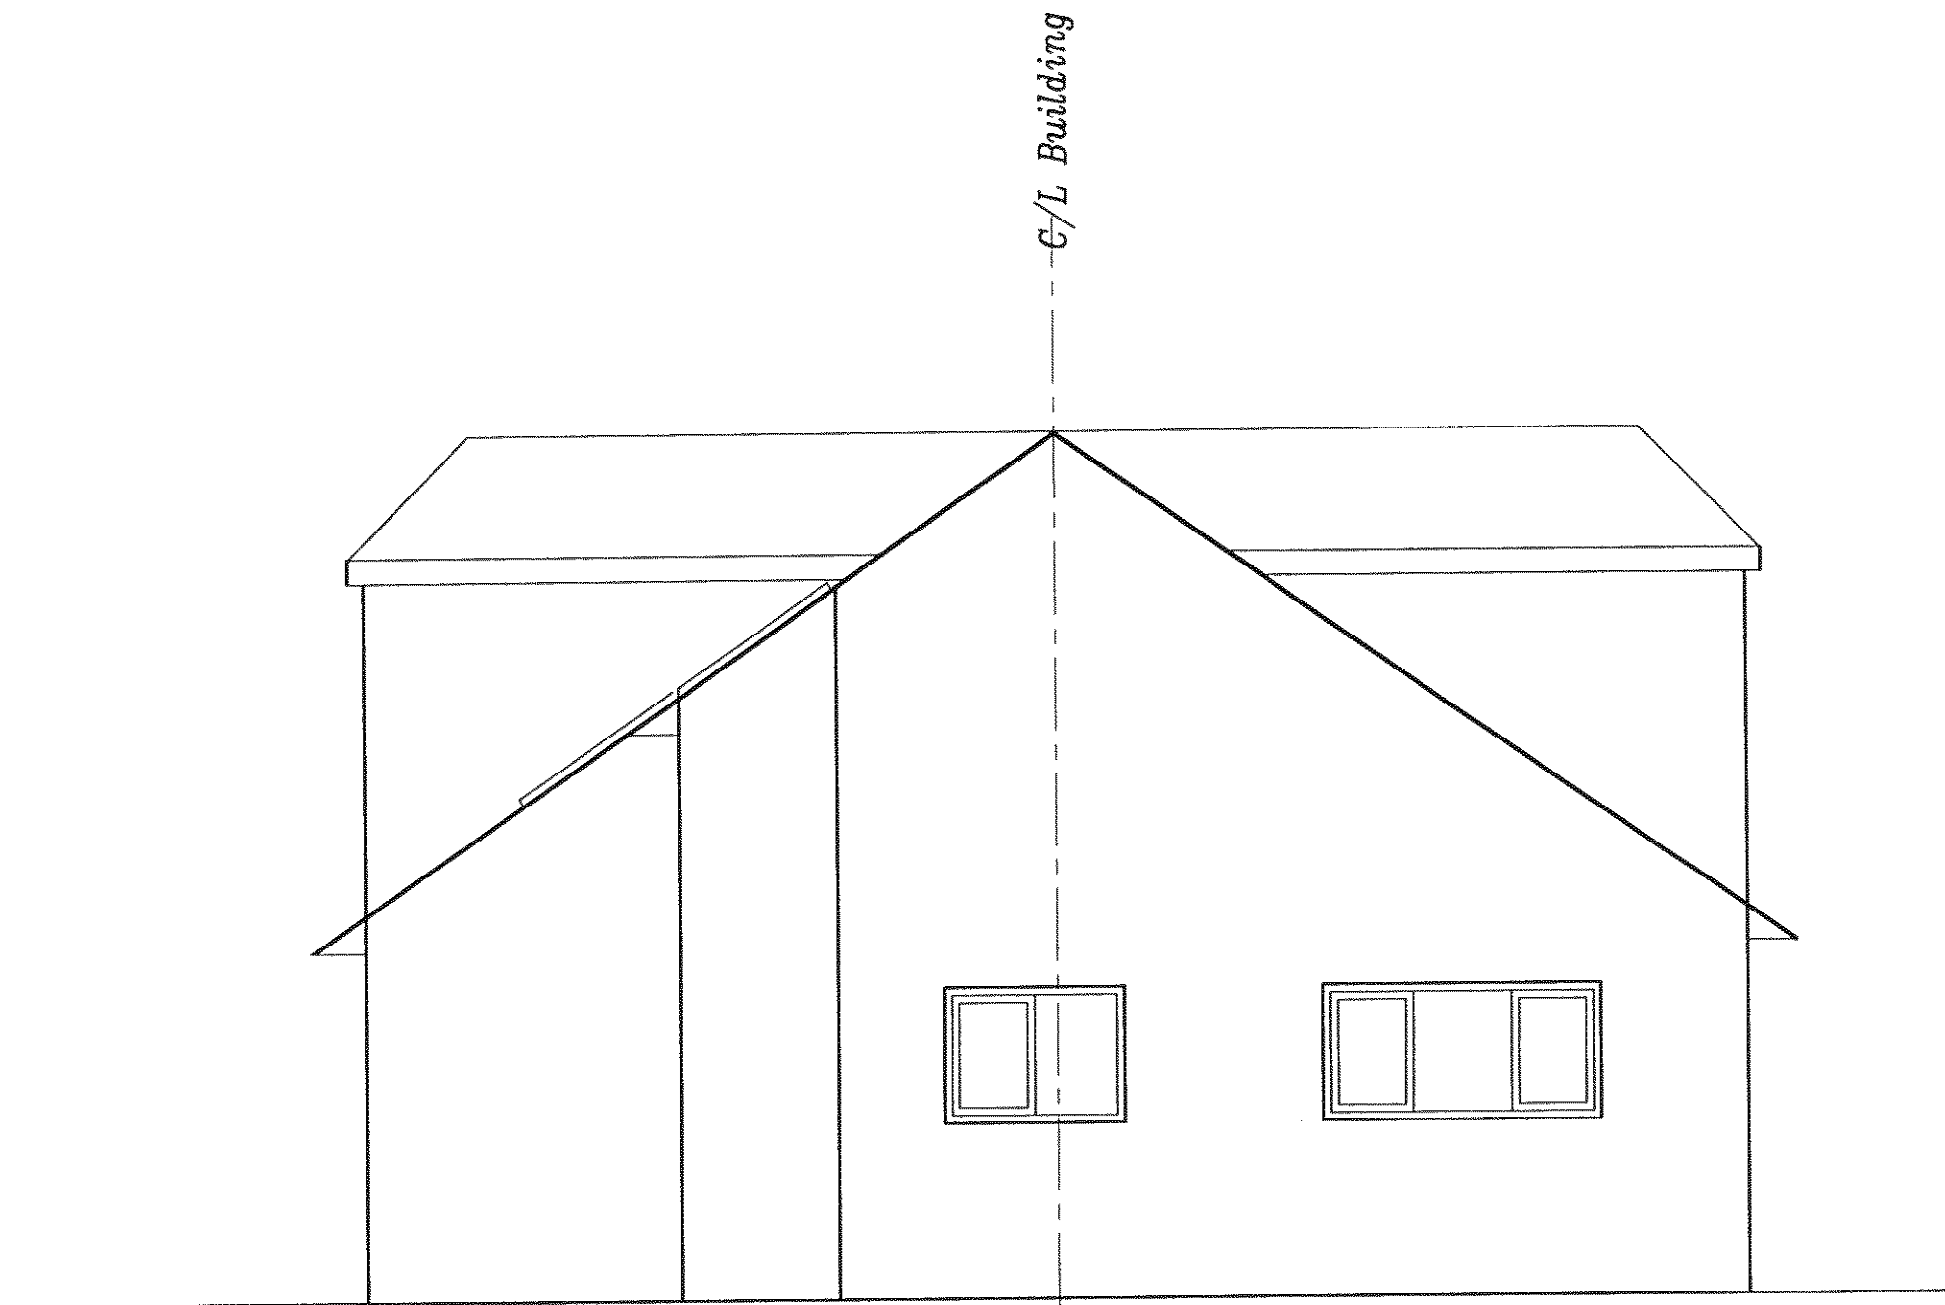

*Proposed
Elevation Looking West*

Itemref	Quantity	Title/Name, designation, material, dimension etc			Article No./Reference		
Designed by T.Fennessy	Checked by R.Brookes	Approved by - date XXX - 00/00/00	Filename 002	Date 06/07/10	Scale 1:50		
ACE CREW			Amberley Close Extension		002	Edition 0	Sheet 2/5