


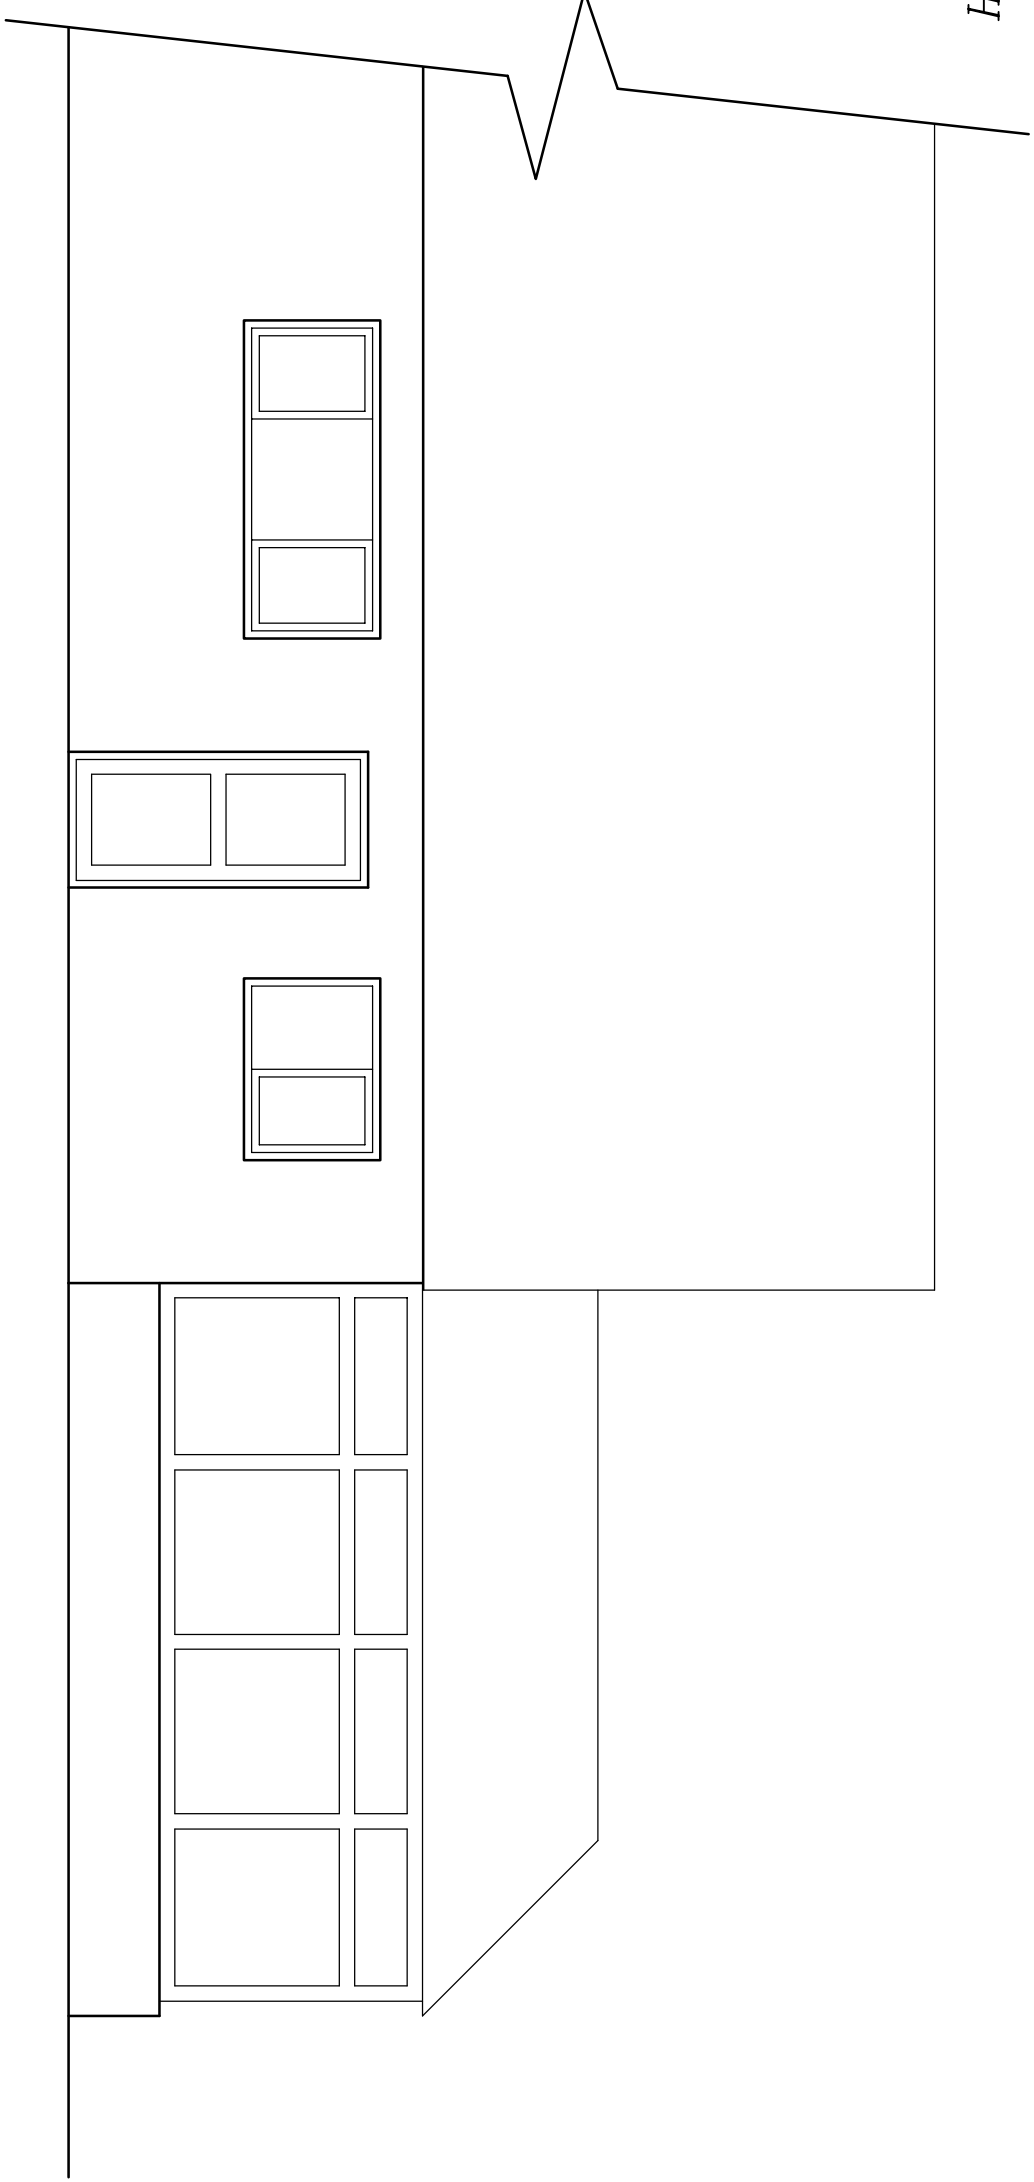


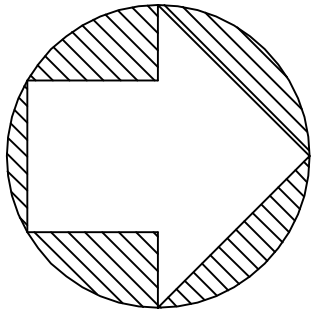


*Existing
Elevation Looking North*

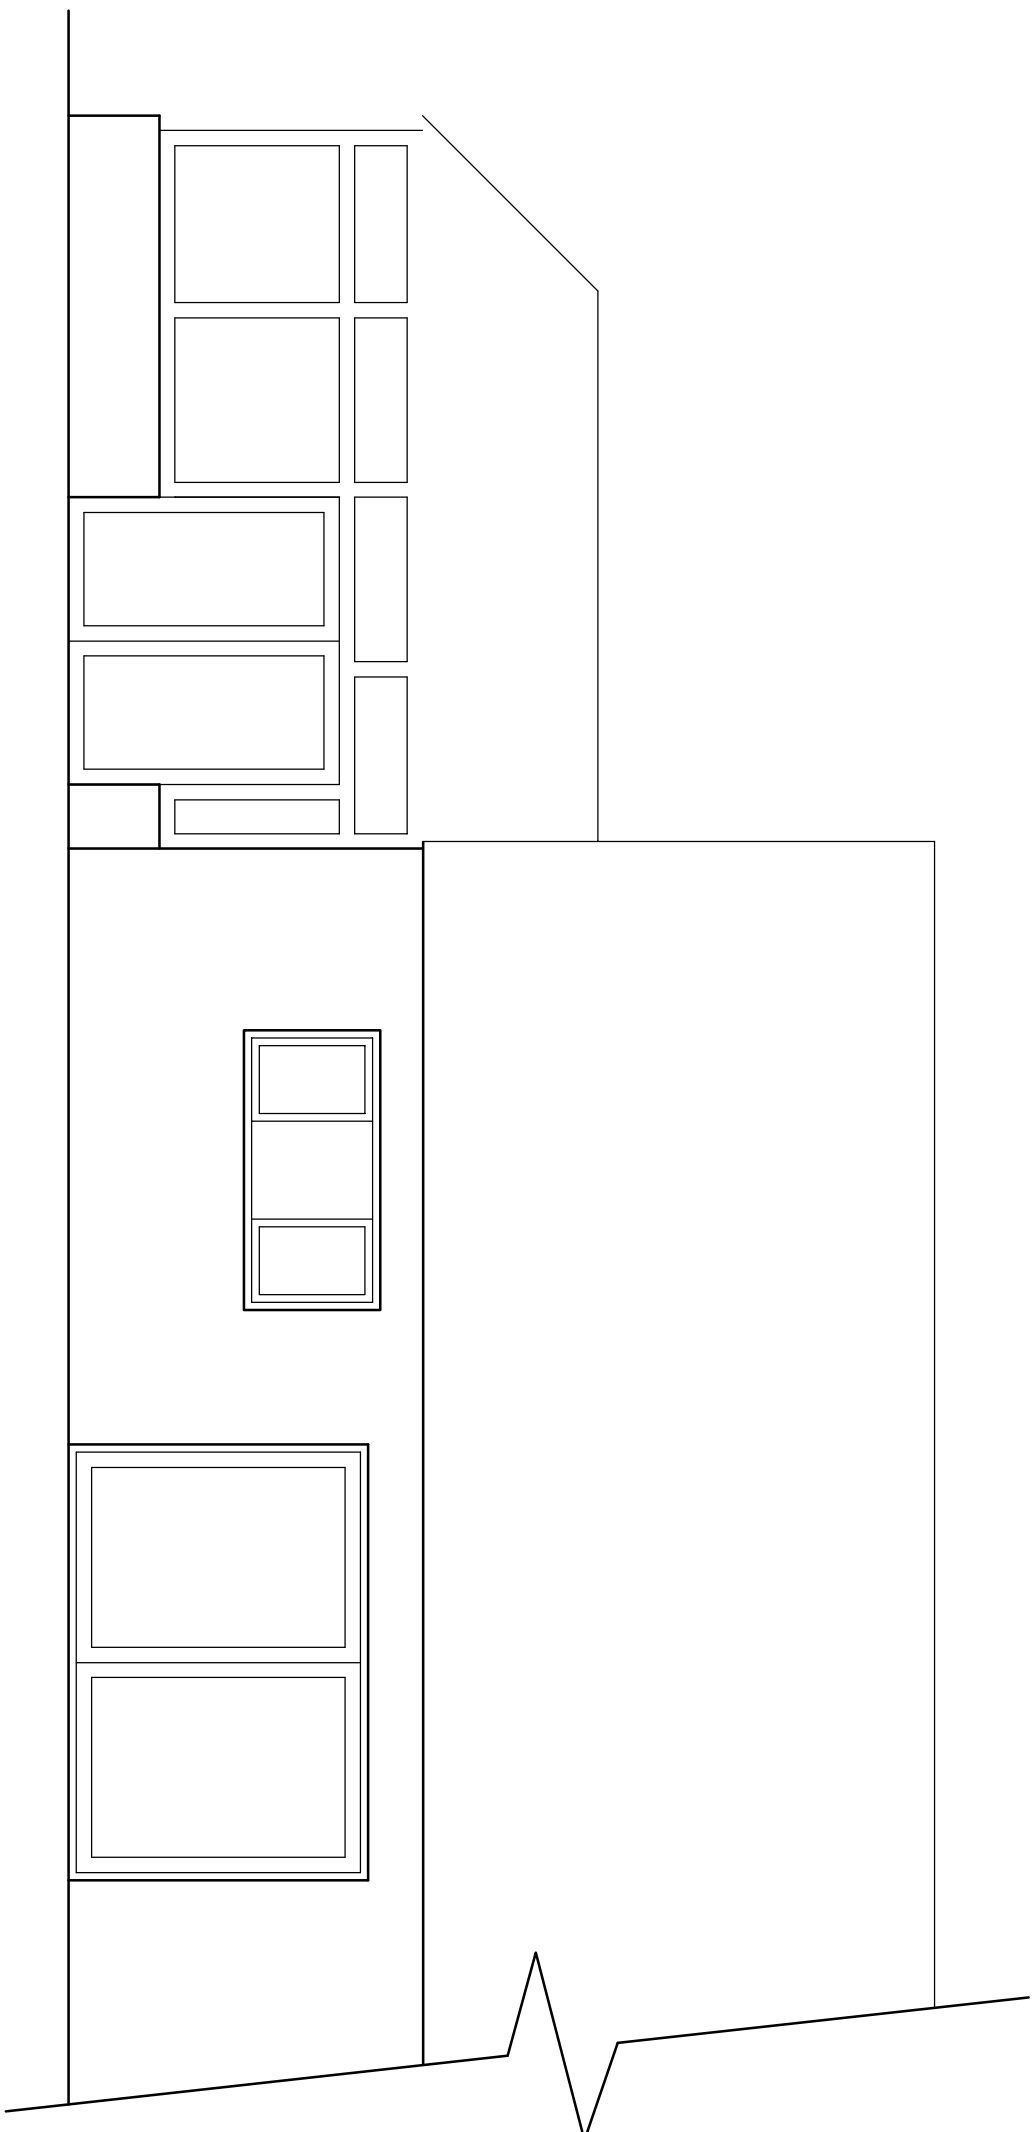

*Existing
Elevation Looking South*

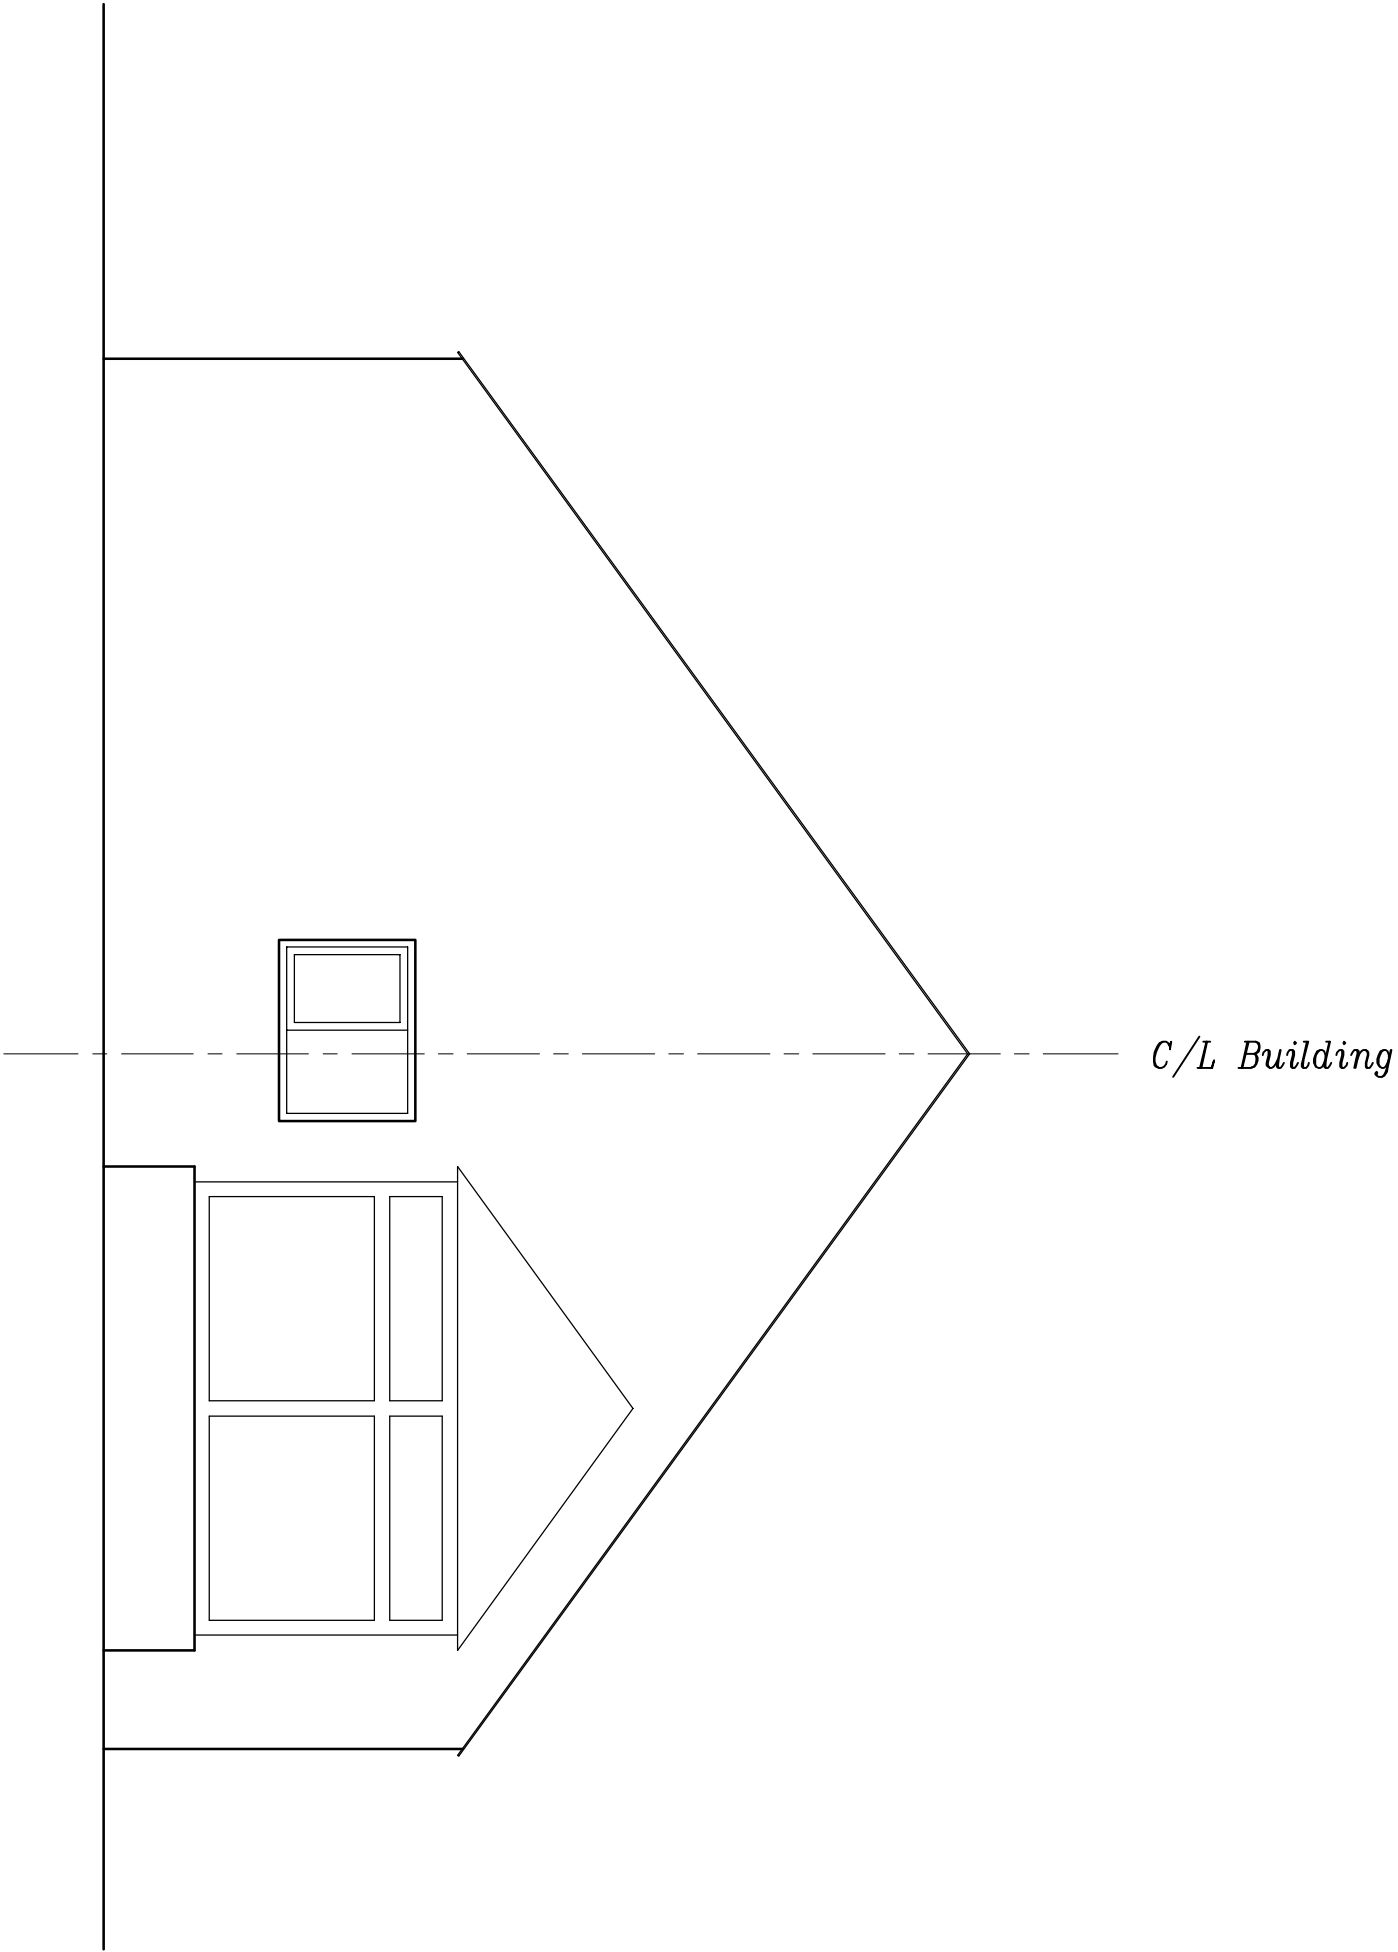

*Existing
Elevation Looking West*

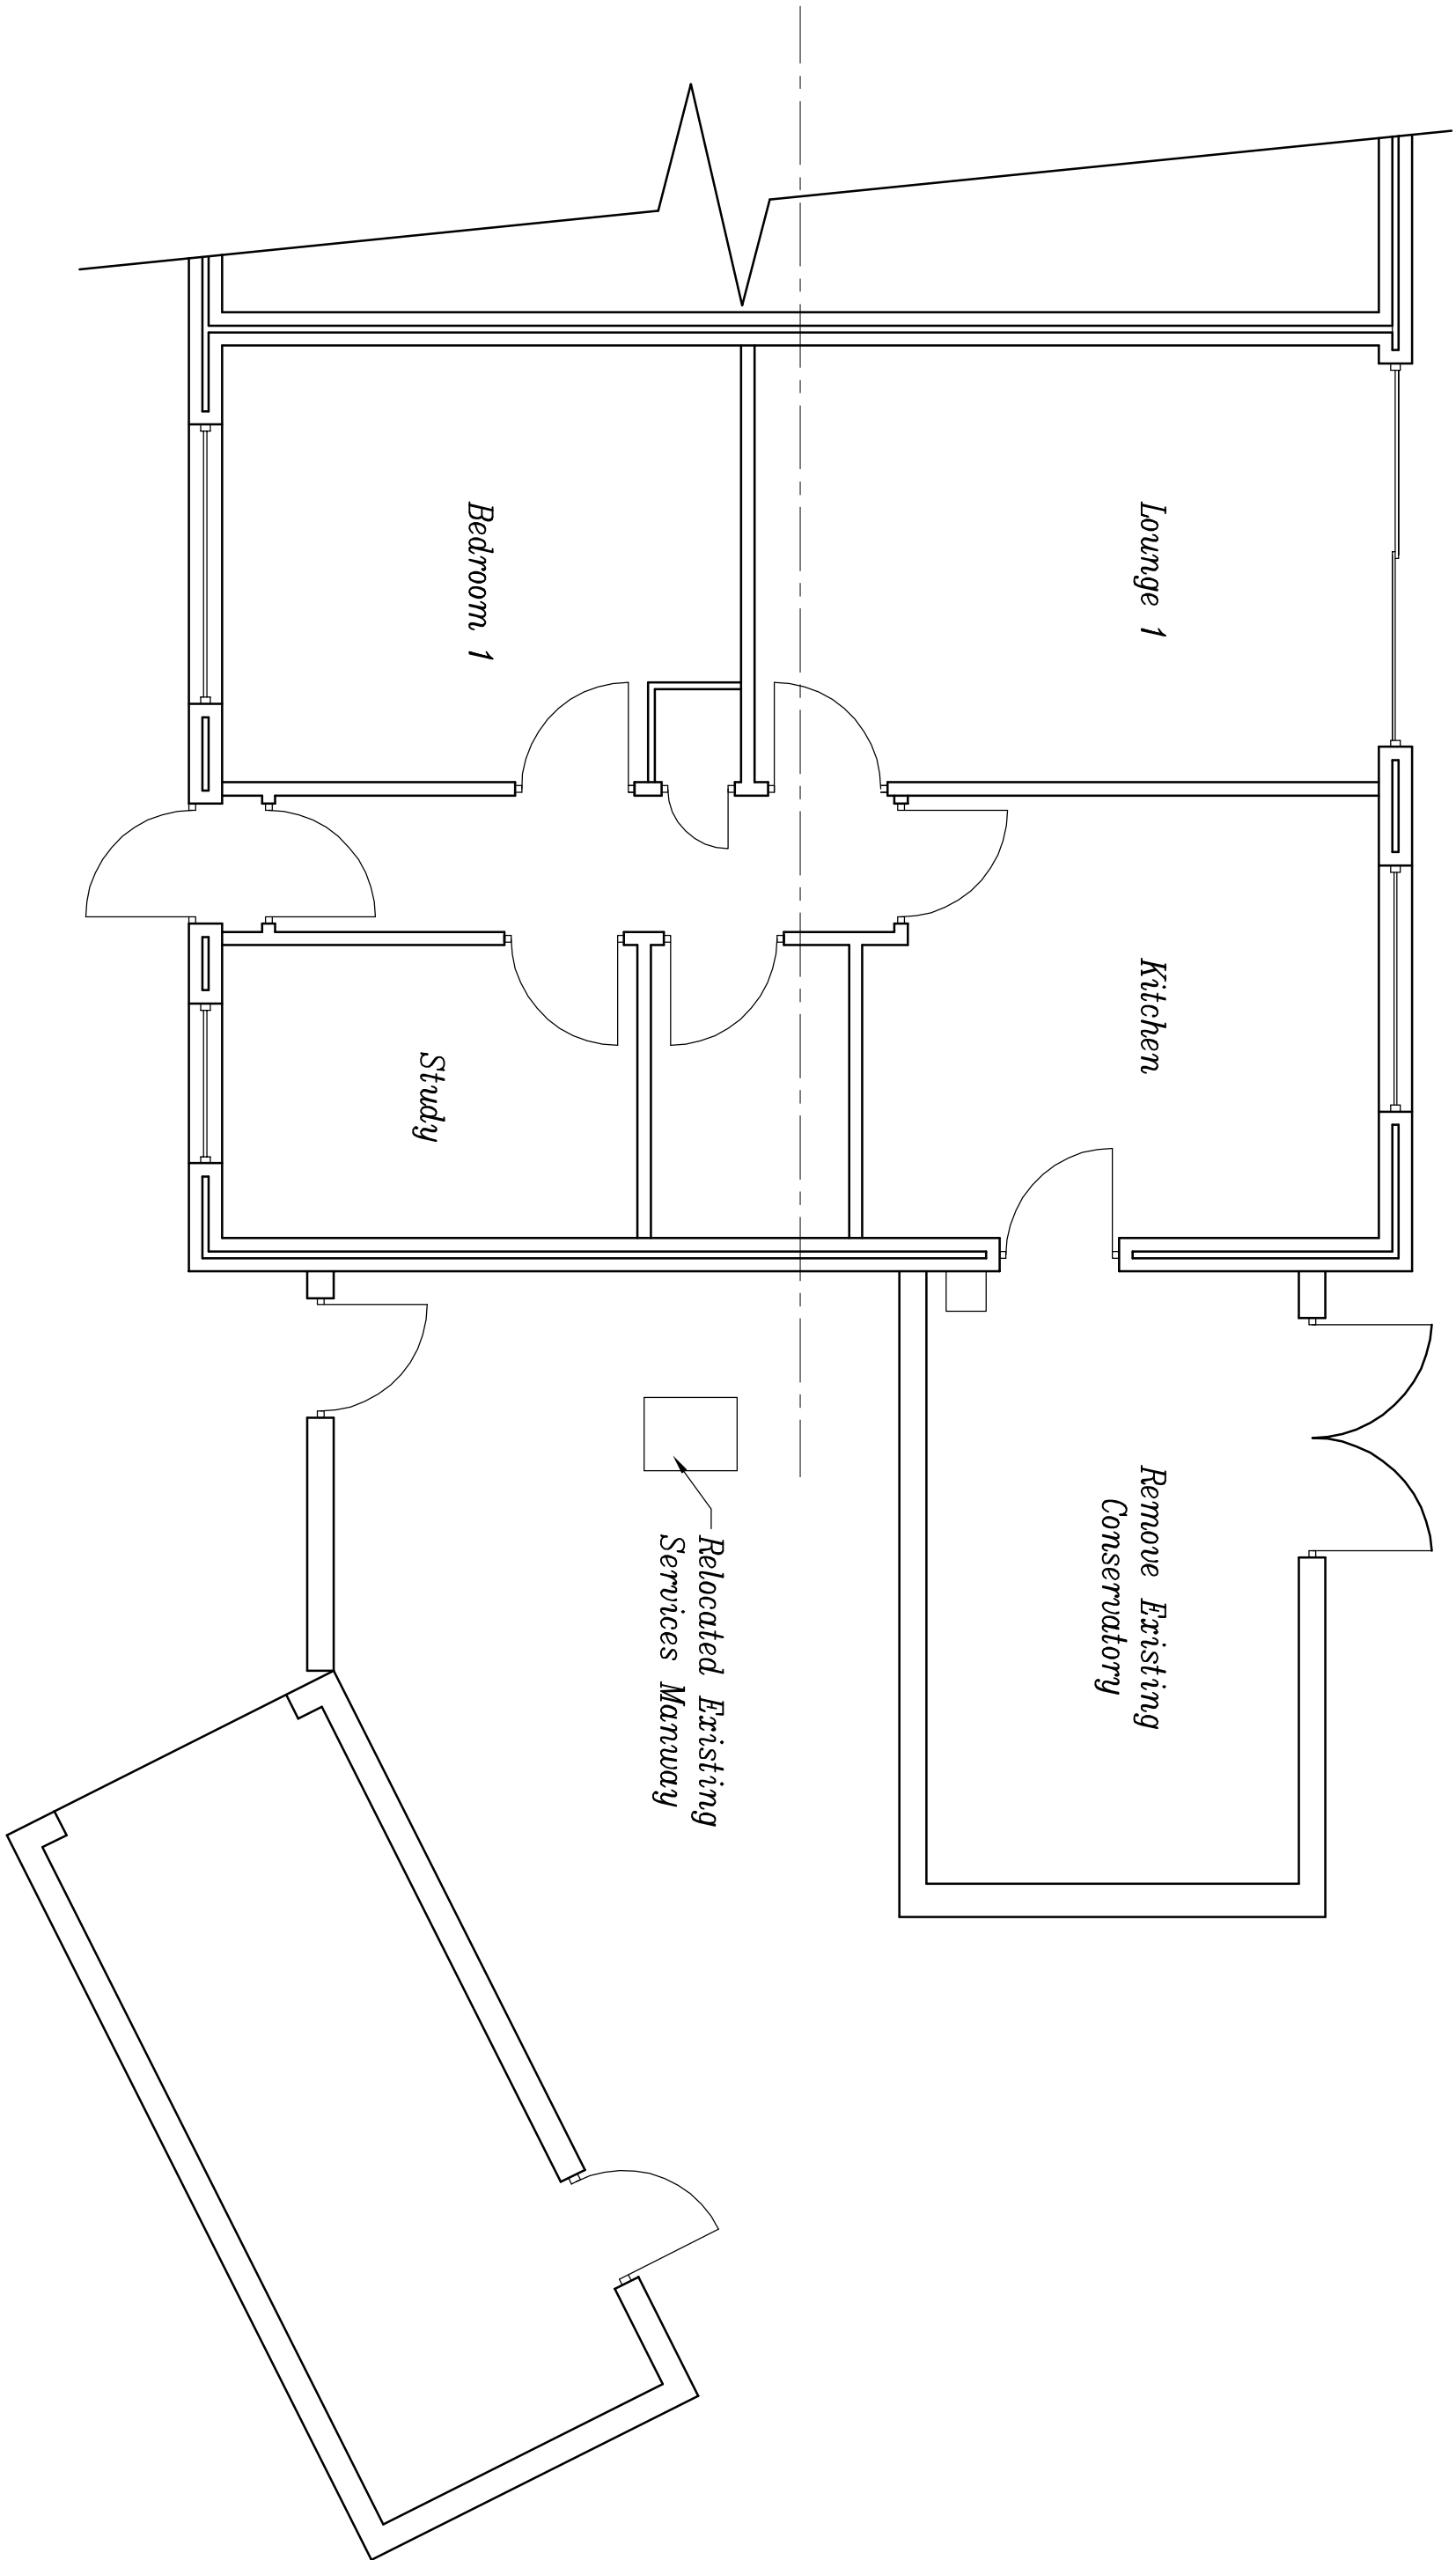

Existing Plan at Ground Level

Item/nr	Quantity	Title/Name, designation, material, dimension etc	Article No./Reference
Designed by T.Fernessy	Checked by R.Brookes	Approved by - date XXX - 00/00/00	Filename 002 Date 06/07/00 Scale 1:50
ACE CREW		Amberley Close Extension	
		003	Edition 0 Sheet 3/5

Rev/No	Revision note	Date	Signature/Checked
--------	---------------	------	-------------------