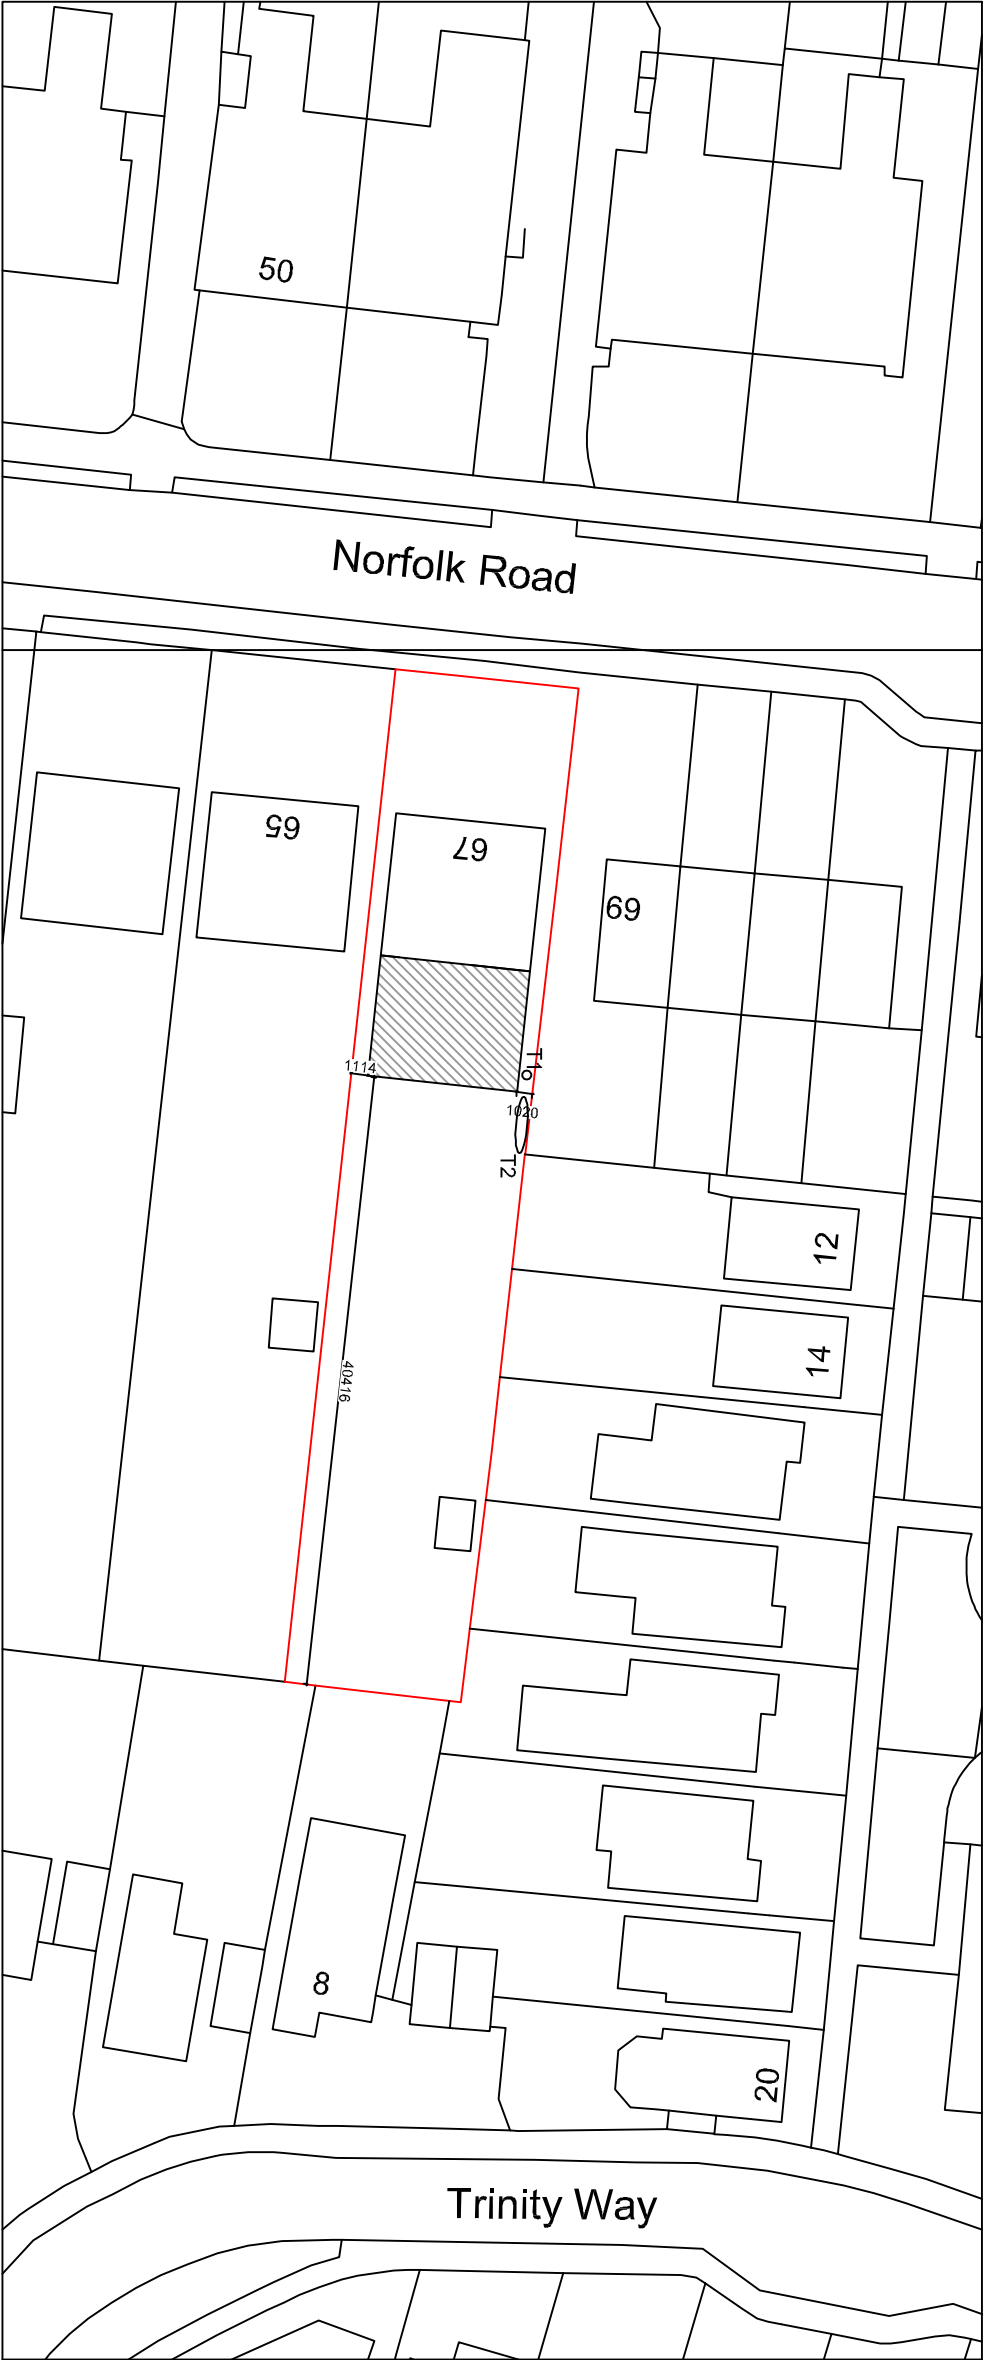


Your Home Plans Ltd
Blundens, Stane Street, Hahmaker,
West Sussex, PO18 0LE
Tel: 01243 773829
june@yourhomeplans.co.uk

**67 NORFOLK ROAD
LITTLEHAMPTON
WEST SUSSEX
BN17 5HE**

Block Plan

Project Number: 67NOR-18
Date: 3rd September 2018
Drawn By: Your Home Plans Ltd
Checked By: JEG

Drawing No:
01

Scale: 1:500 A3