

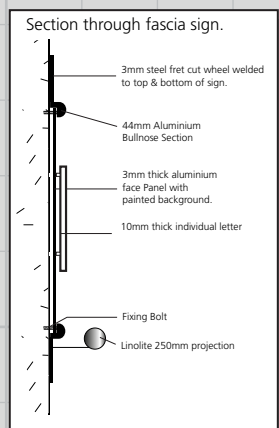



A ONE x new fascia with applied 10mm perspex letters, illuminated by trough light.
Size 4.5m x 700mm Letter Height 280mm high. H.A.G 3m

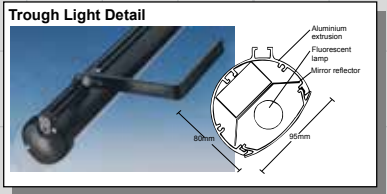



B ONE x new double sided pictorial with metal wheel welded to post, TWO x Amenity Boards to post Size 600mm x 900mm Sign Size 800mm x 1200mm. Height above ground 2.5m

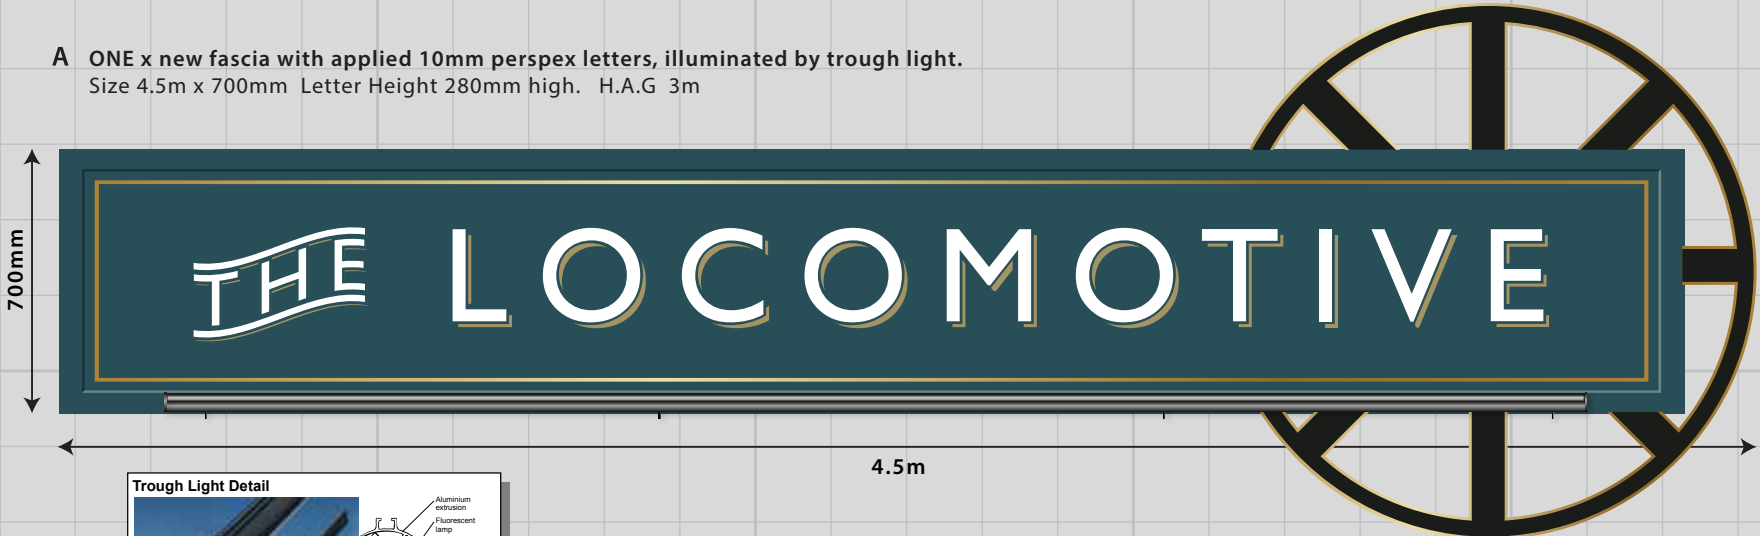



D ONE x new panel to entrance with 10mm perspex letters applied with TWO x lanterns.
Size 3.5m x 525mm H.A.G 2.2m

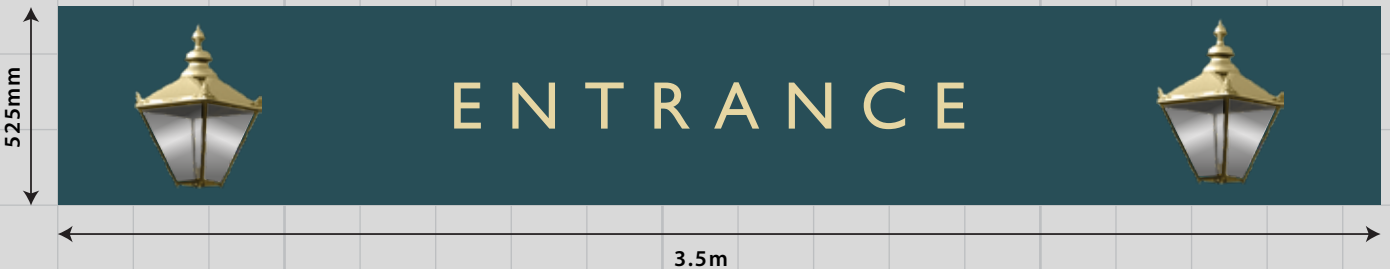



C TWO x new amenity boards.
Size 600mm x 900mm H.A.G 1.2m

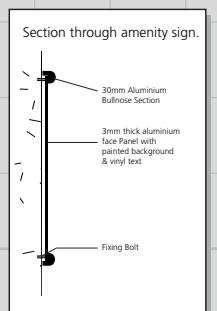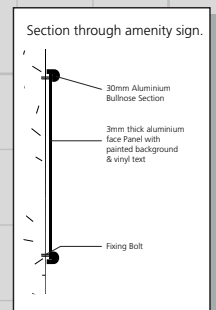


E ONE x new bullnose sign to apex with vinyl text. Lantern to illuminate
1.9m x 800mm H.A.G 2.3m.

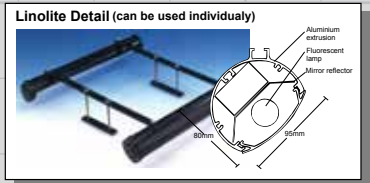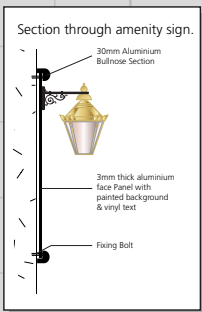

F TWO x new A1 lockable poster cases.
Size. 664mm x 908mm H.A.G 1m.

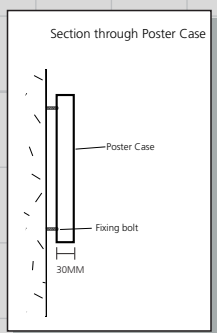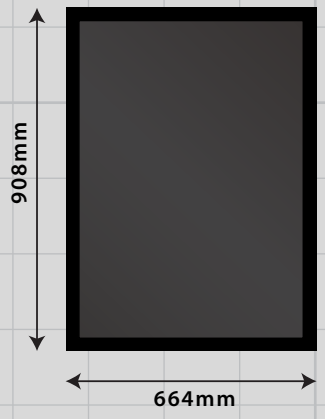

G THREE x new lanterns.
H.A.G 2.2m & 2.9m.

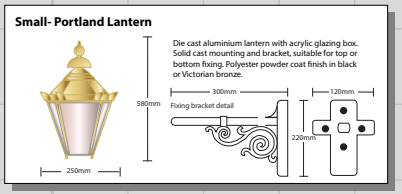

H FOUR x new LED floodlights.
H.A.G 5.8m.



SIGN COLOURS:

