


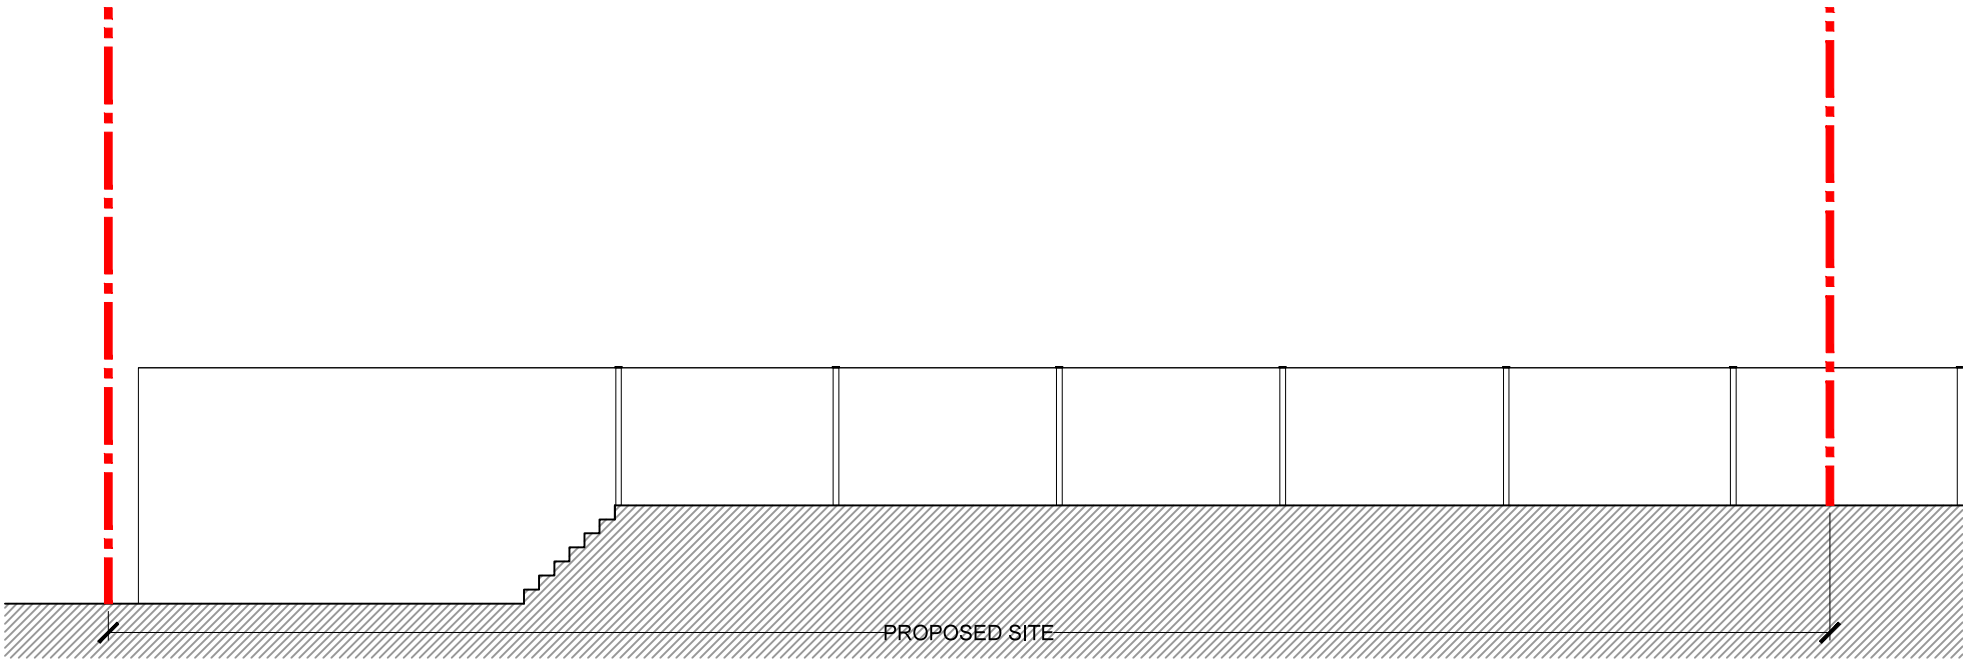


EXISTING



Section A-A
Scale 1:100 @ A3

PROPOSED

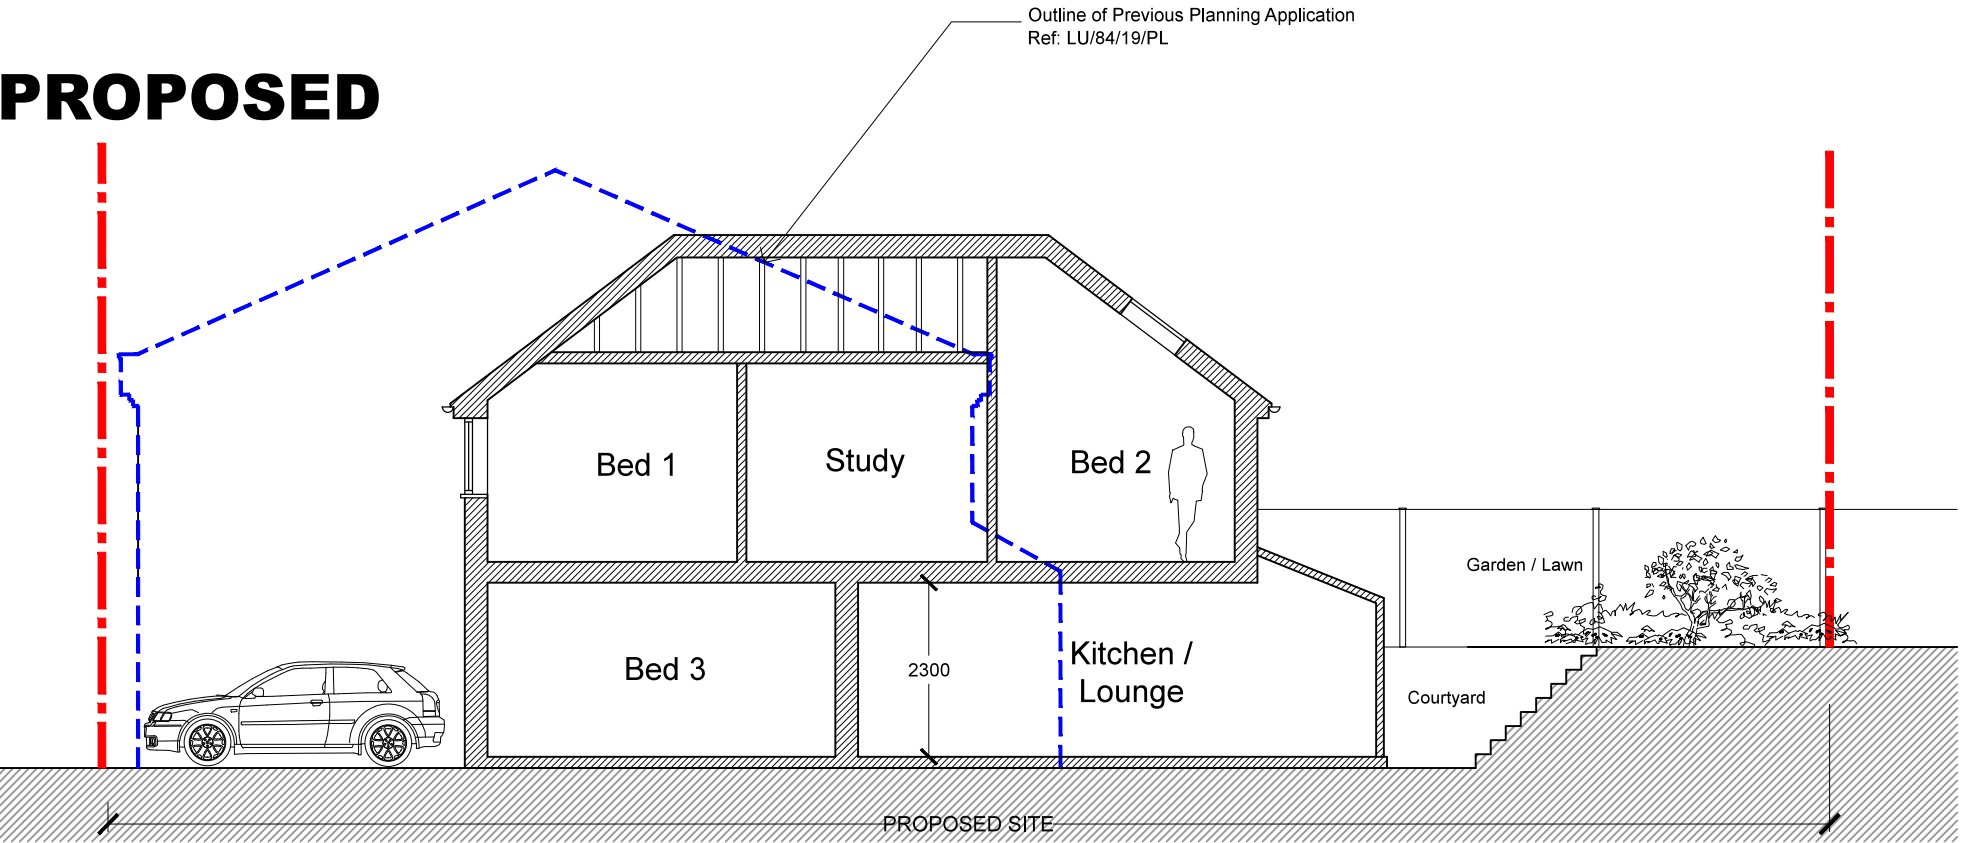

Section A-A
Scale 1:100 @ A3

© nat-design, all rights reserved. Use figured dimensions only. All dimensions are to be checked on site before any work is carried out. Please contact the Architect immediately regarding any discrepancies discovered on site.

B	Revised	17.12.19
Rev.	Notes	Date



NAT Design

Architectural Services

23 Mill Road
Angmering, West Sussex
BN16 4HT

E:natdesign1@gmail.com

Project	
Land to the rear of 141 Wick Street Littlehampton West Sussex BN17 7JY	
Drawing	
Site Section	
Drawn By NSE	Scale as shown @ A3
Date Sept 2019	Revision B
Drawing No.	

458 - DPA 05