

EXISTING




South Elev Scale 1:100 @ A3




East Elev Scale 1:100 @ A3



North Elev Scale 1:100 @ A3

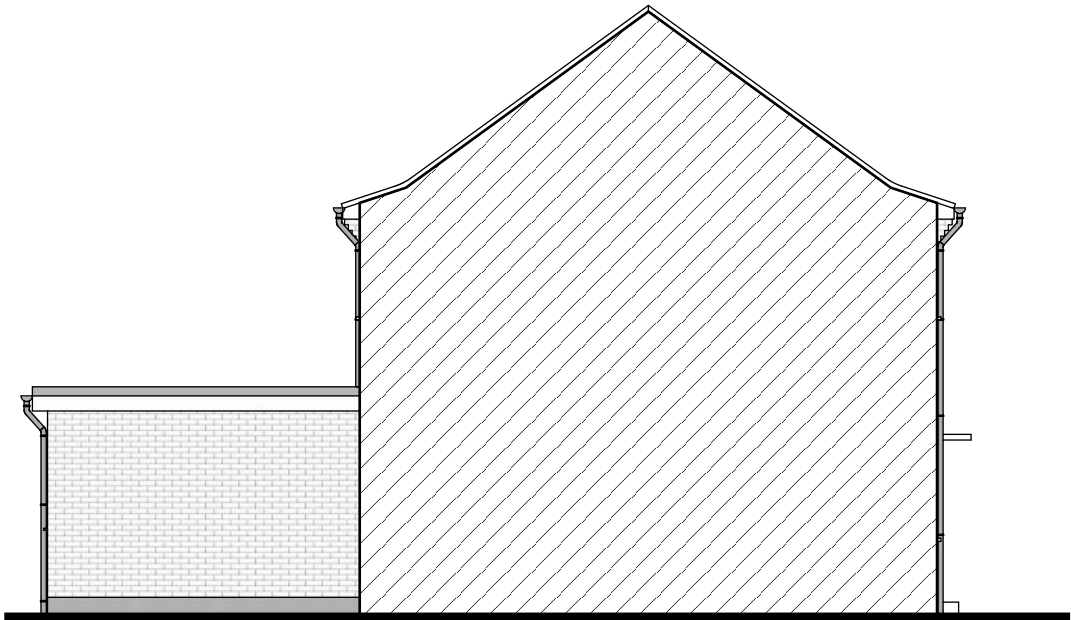

West Elev Scale 1:100 @ A3

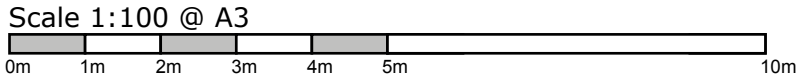

© nat-design, all rights reserved. Use figured dimensions only. All dimensions are to be checked on site before any work is carried out. Please contact the Architect immediately regarding any discrepancies discovered on site.

Rev	Notes	Date
 NAT Design Architectural Services 23 Mill Road Angmering BN16 4HT Tel: 07599 199759 E: info@nat-design.co.uk		
Project: 4 Esmonde Close, Littlehampton, BN17 6DZ		
Drawing: Existing Elevations		
Drawn by NSE	Scale as shown	
Date Aug 2021	Revision	
Drawing 851 - DPA - 05		