
ARUN DISTRICT COUNCIL LU/298/17/PL

Scale 1:100


0 5 10

## NOTES

1. All dimensions must be checked on site.
2. All dimensions are in millimetres unless stated otherwise.
3. Drawing shall be read in conjunction with structural calculations, specification and typical standard details.

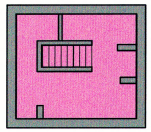

Basement

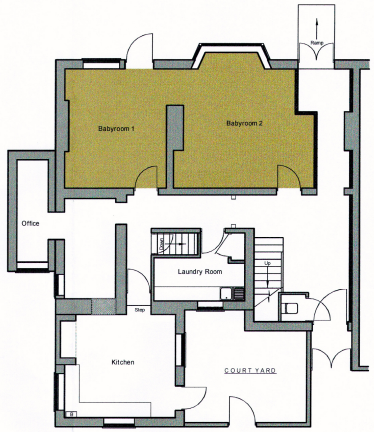



Ground Floor

## KEY


- Facilities for the BABIES 0 - 1 year old 38m²
- Facilities for the TODDLERS 1 - 3 years old 62m²
- Facilities for the PRESCHOOL 3 - 4/5 years old 56m²
- Administration
- Secure Play Area





First Floor

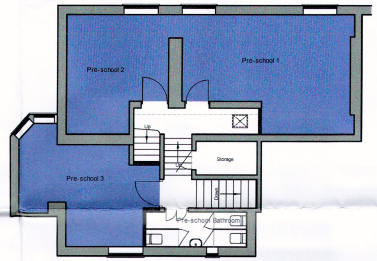


Second / Third Floor

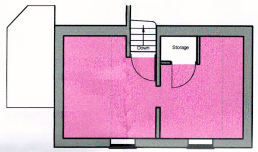


Loft Floor

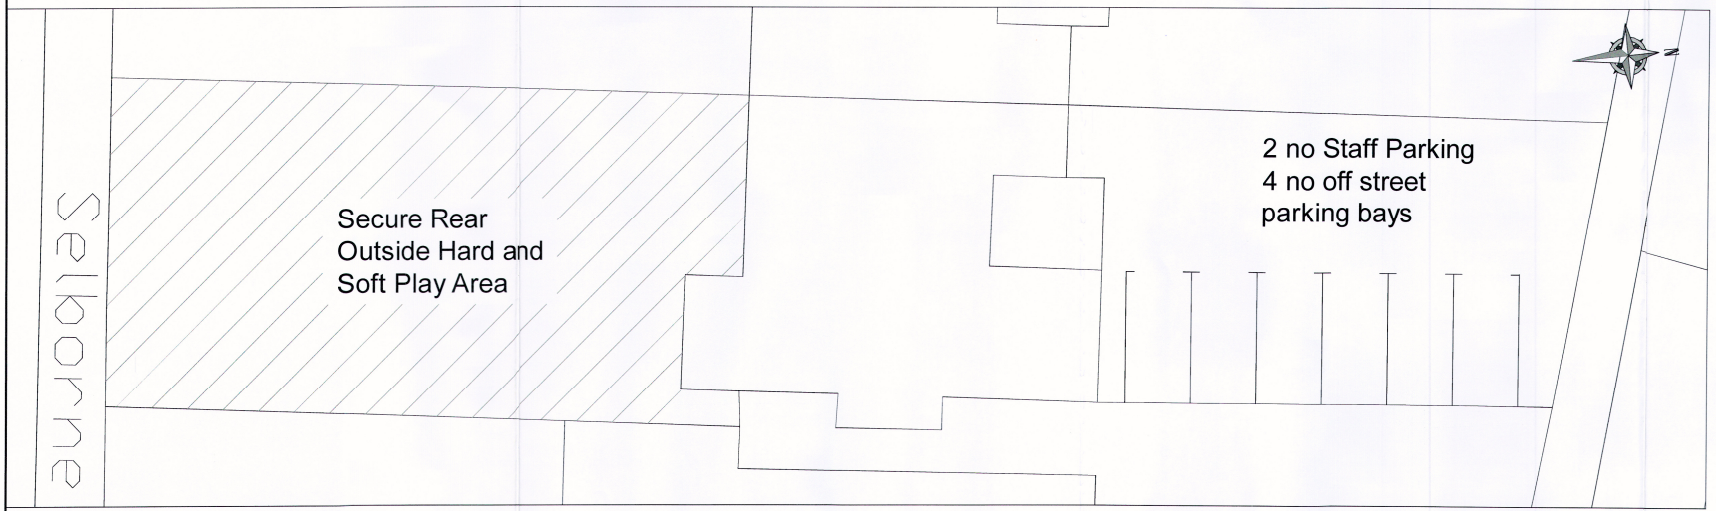


EXTERNAL ARRANGEMENT

| Rev. | Date | Description |
|---|---|---|
| | | |

AMENDMENTS

H A Plans & Design
email harold.parr@hapservices.co.uk
Website www.hadanddesign.co.uk
Tel 07944 642856 / 0208432 2099

New Builds
Extensions
Loft Conversions
Civil Engineering Consultant
Planning / Building Regulations

Client
Mr A. Shandakumar

Project
Proposed Change of Use @
5 Selborne Place
Littlehampton
West Sussex BN17 5NH

Title
Area Allocations

| Scale | 1:100 | Drawn | HAP |
|---|---|---|---|
| Size | A1 | Date | August 2017 |

Drg. No. PR/FP/03