


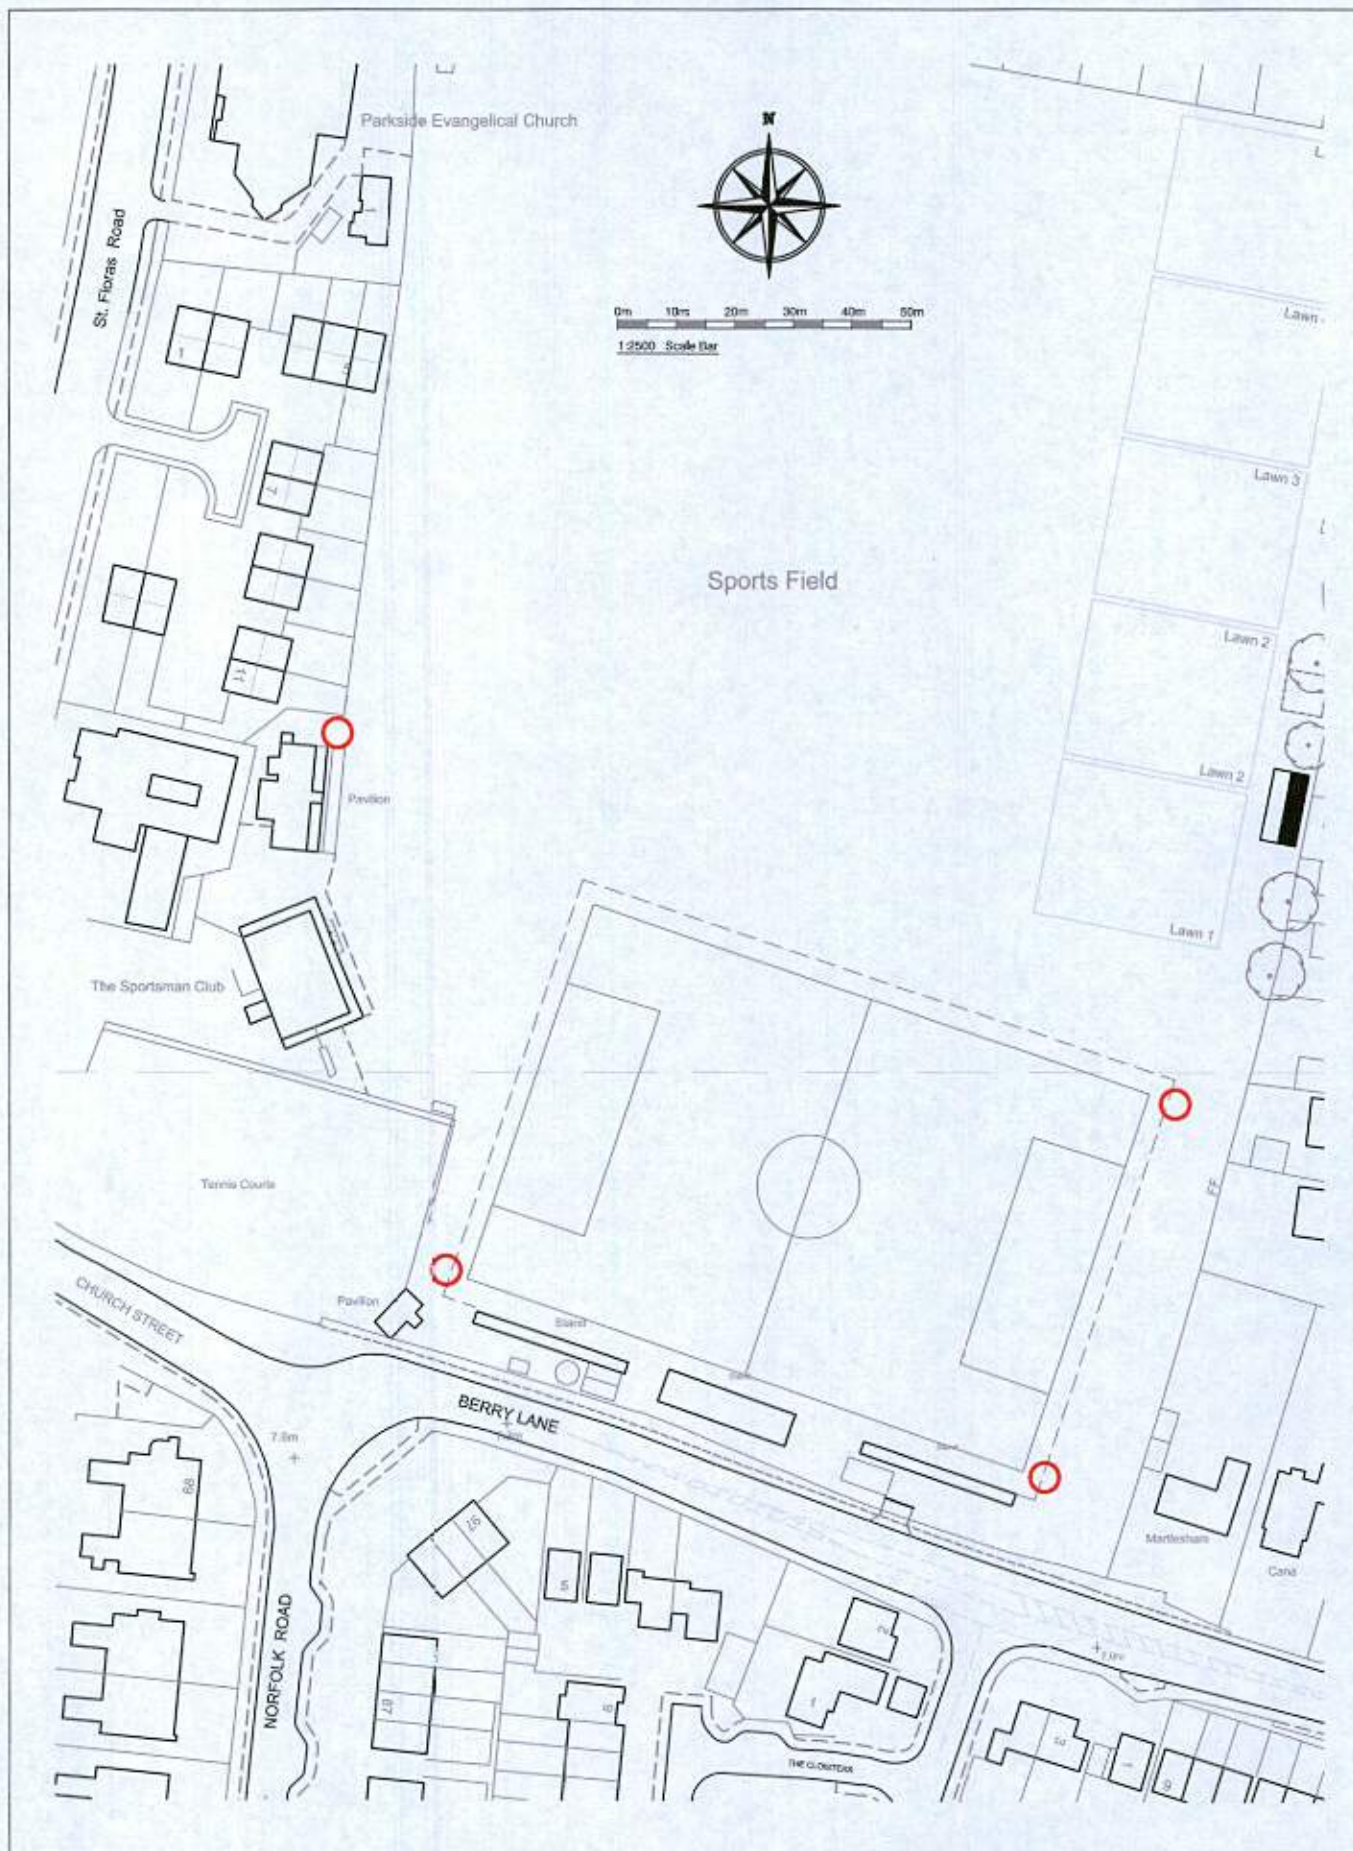

Robert Clark Associates Ltd
Chartered Civil Engineers
Willow Cottage, Herne Lane
Rustington, West Sussex BN16 3EE
Tel: 01903 778945 Fax: 01903 778967

Client		Littlehampton Football Club				
Project		Floodlighting Columns				
-	Original	PC		RTFC	7.9.19	
Rev.	Description	App.	Chk.	Dm.	Date	

Title			Location Plan		
Scale	1:1250	At original	A4	© Robert Clark Associates Ltd	
Drawing Number	2101/L1			Revision	-