


IMPORTANT NOTES

1. Contractors must check all dimensions on site. Only figured dimensions are to be worked from. Discrepancies must be reported to the Architect or Engineer before proceeding.
© This drawing is copyright

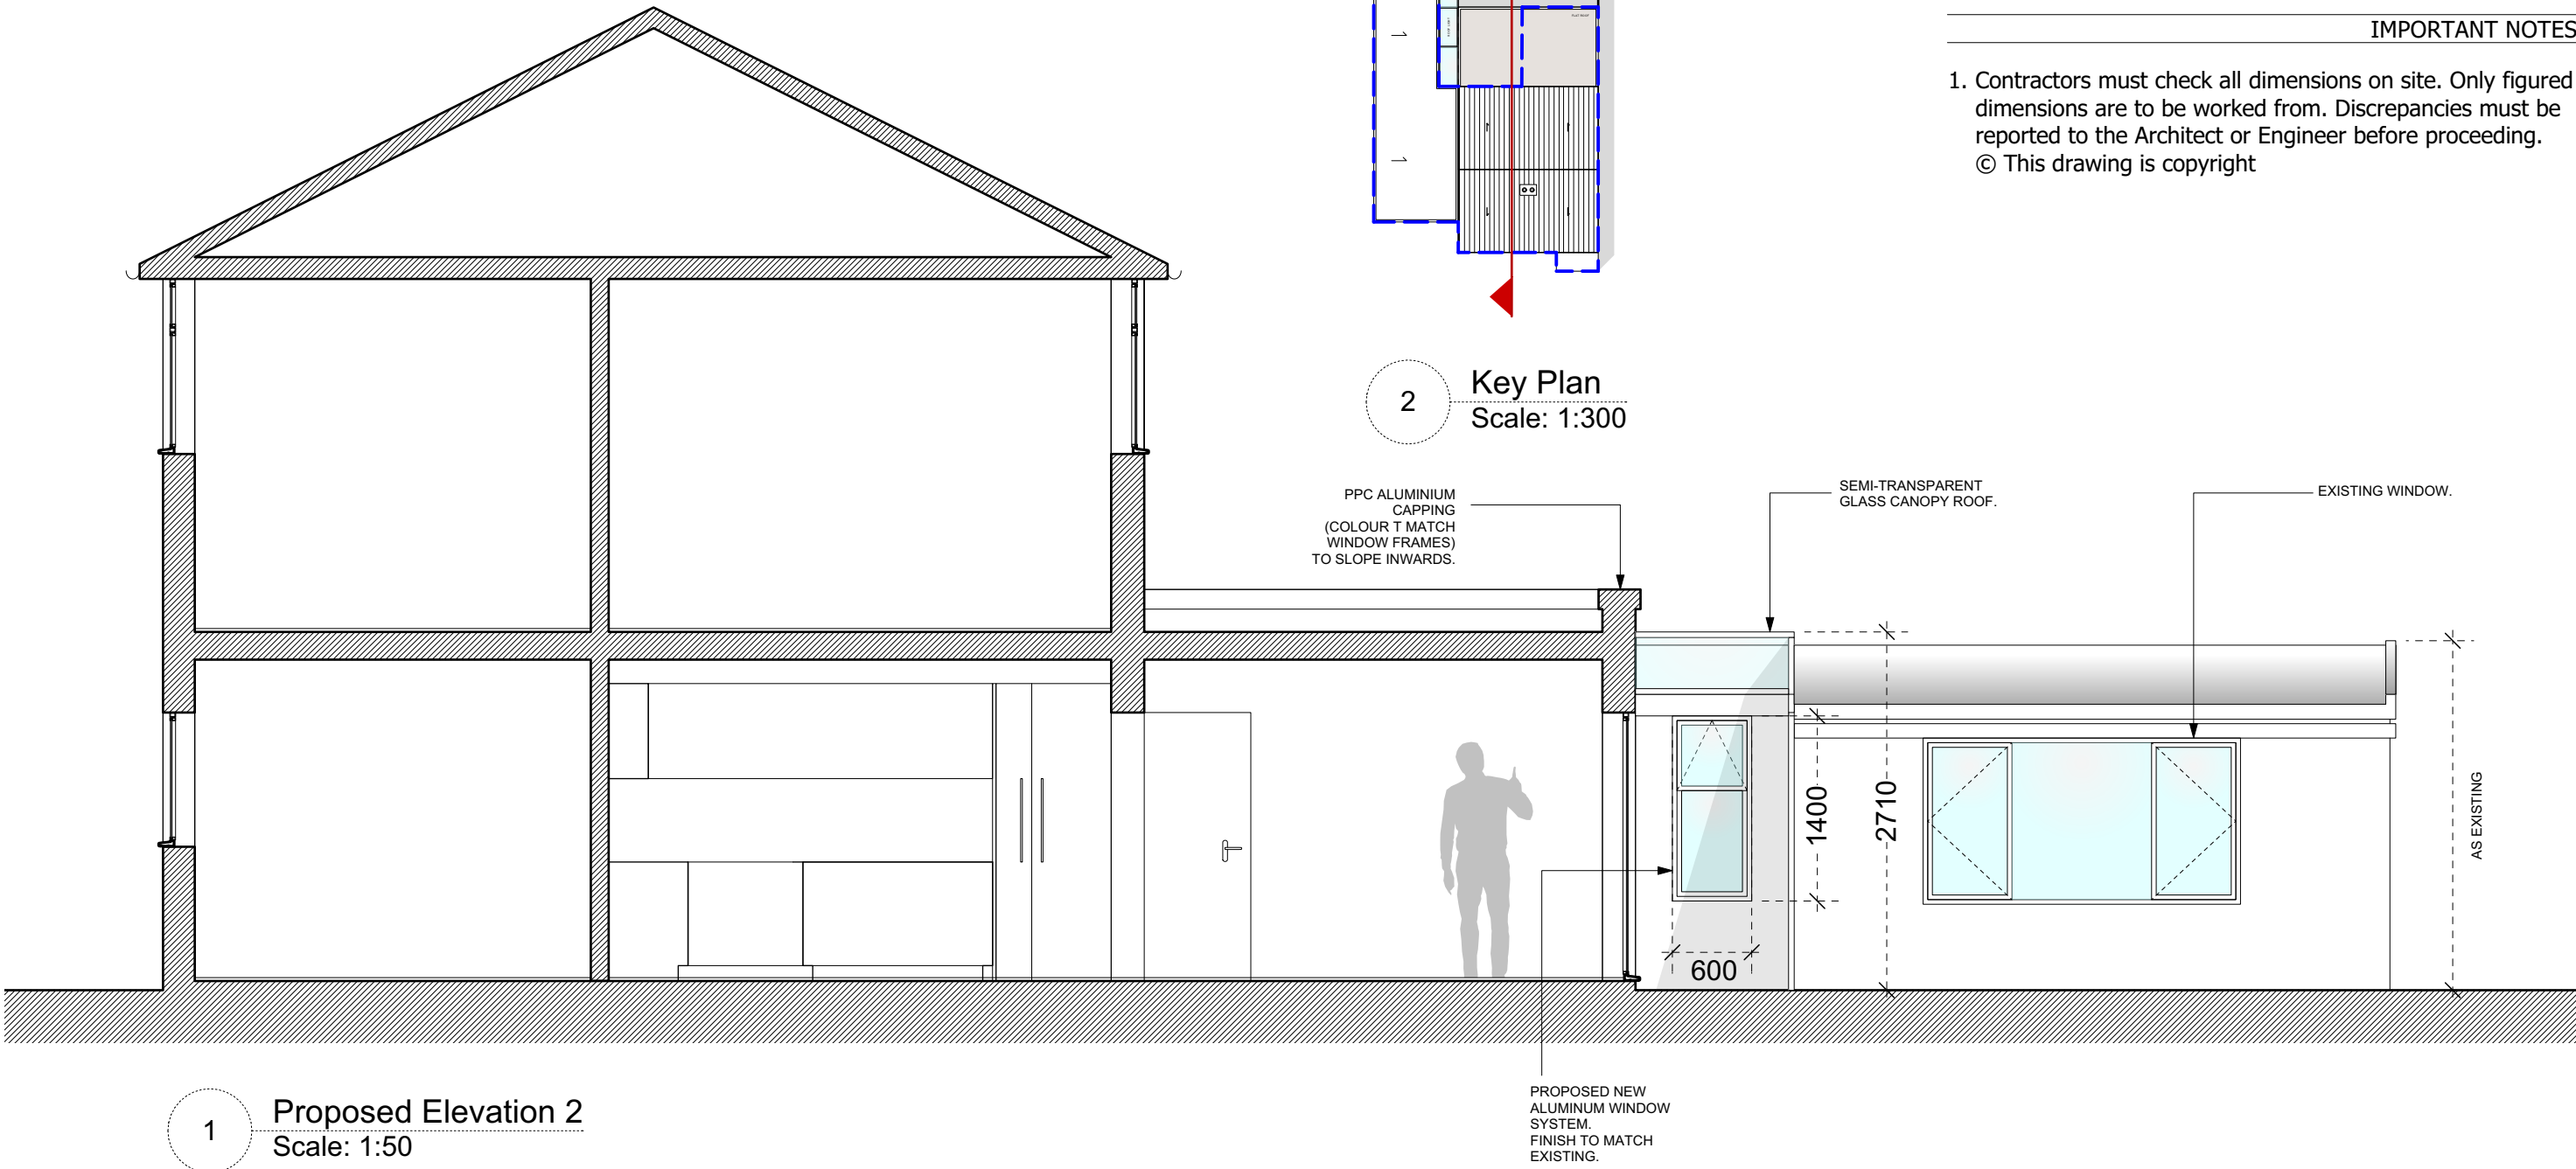

Revision	Description					Drawn	Checked	Date	
Preliminary	☐	Information	☒	Tender	☐	Construction	☐	As Built	☐

PLAN B

Architects, Engineers and Development Consultants

Title

HOUSE EXTENSION
36 Southfields Road, Littlehampton, BN17 6AE

Client

Sonny Peachy

Market Harborough
United Kingdom
M. +44 (0)7858 695038
F. +44 (0)1538 469544
info.leicesterplanb@gmail.com
https://benitojony-willie.com/planbconsultants

Scale 1:50

Date 29-01-2021

Drawn RD

Chk TB

200188-P03

Please consider the environment before printing this drawing