




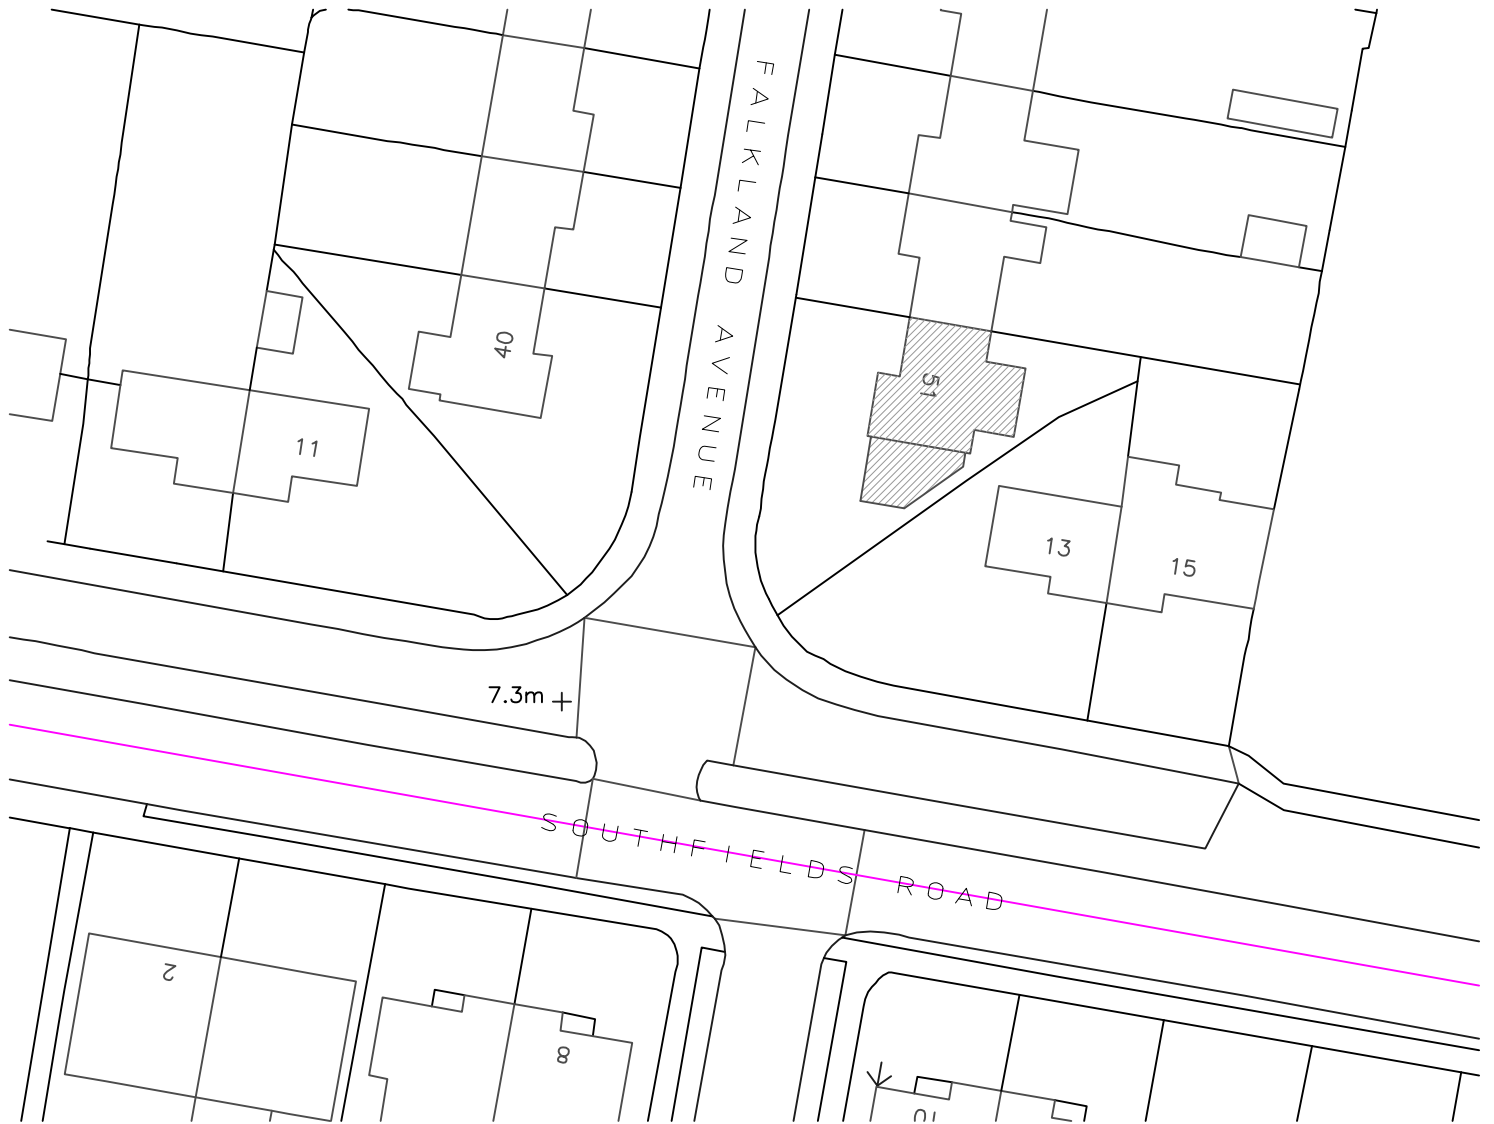

Block Plan

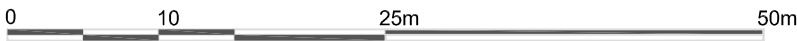

Scale 1:500

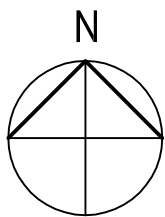

Rev	Description	Date	
Job Reference: 3 No New Units 51 Falkland Avenue Littlehamton BN17 6AB		Client: Steven Cook	
		Drawing Title: Block Plan	
Scale: 1:1250 @ A4	Dwg No: 160/BP	Drawn:	Date: 05.01.20
All dimensions to be checked on site. This drawing should be approved by Local Authority Planning/Building Control or other appropriate checking authority prior to commencement of work. This drawing should not be reproduced without the prior consent of the author			