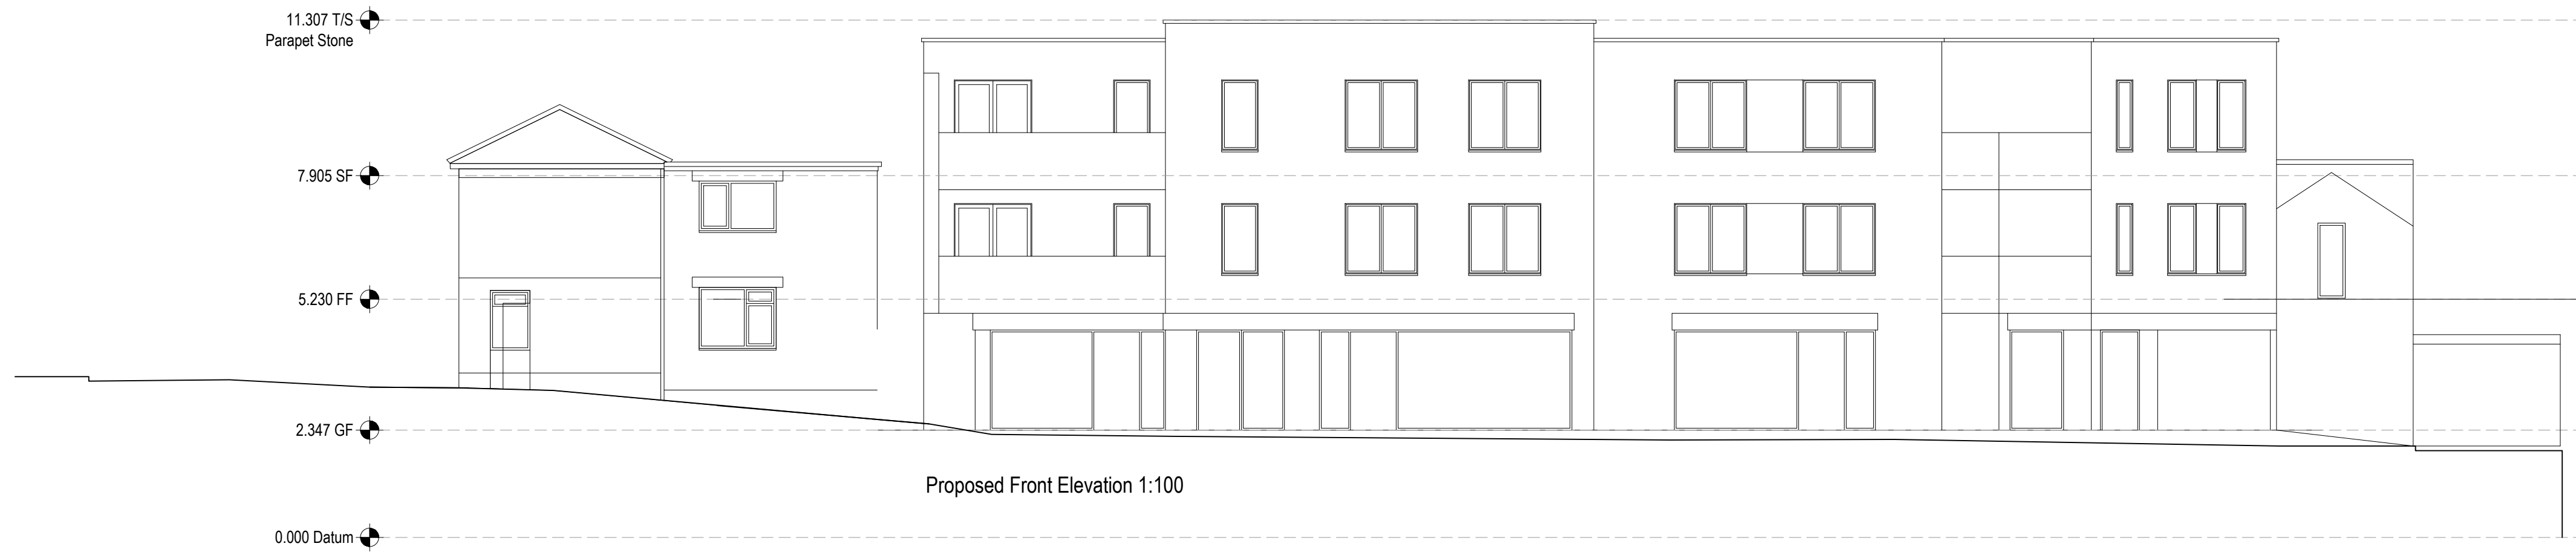
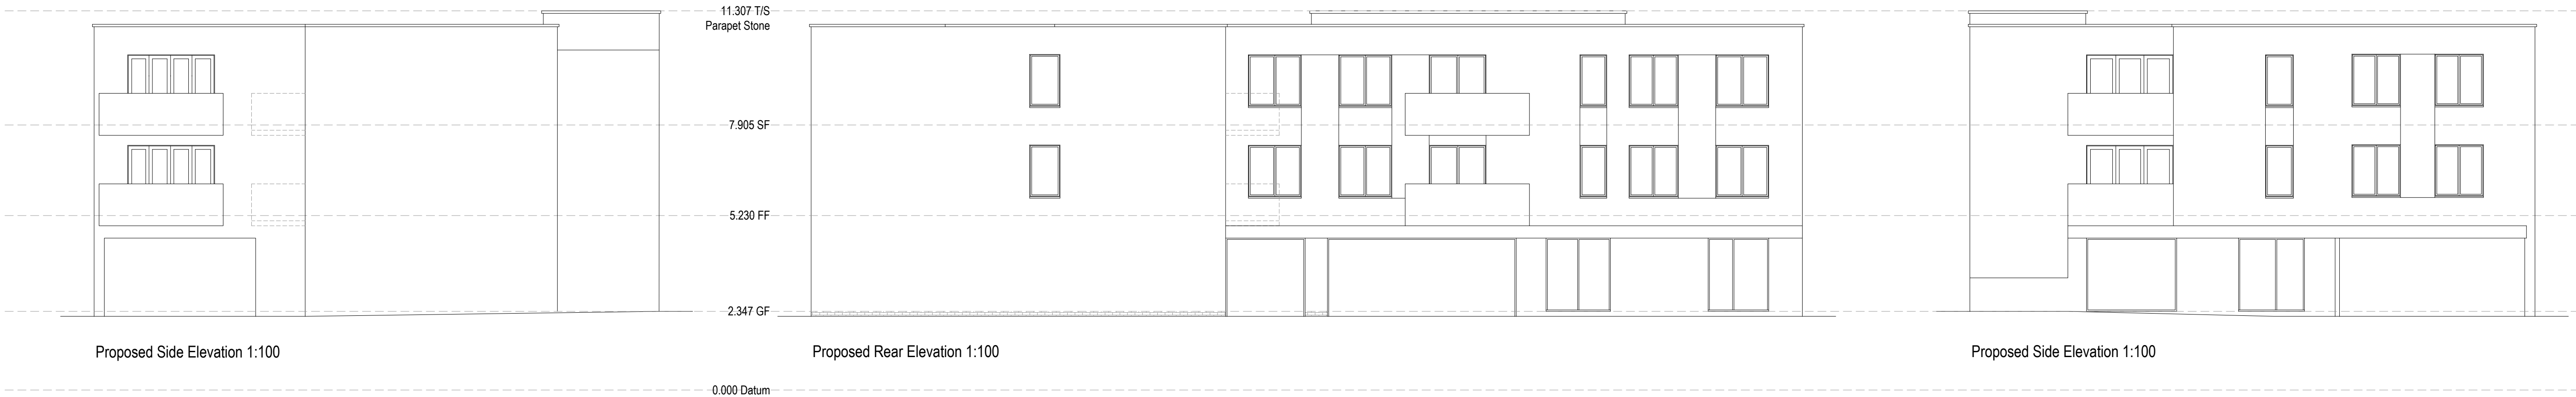


amendments

bpm | Architectural Services Ltd.

client	TL Homes		
project	46a - 47 Pier Road Littlehampton BN17 5LW		
project ref.	2448	Drawing No.	PC01
drawing title	Site Levels		
drawn by	C. Mitchell		
date	Nov 21	scale	1:100@ A1
www.bpmnet.co.uk info@bpmnet.co.uk			
Do not scale off drawing, check all dimensions on site before all work is commenced. All goods materials workmanship to conform with current building regs BSS and COP's			