


ARUN DISTRICT COUNCIL LU/300/11/

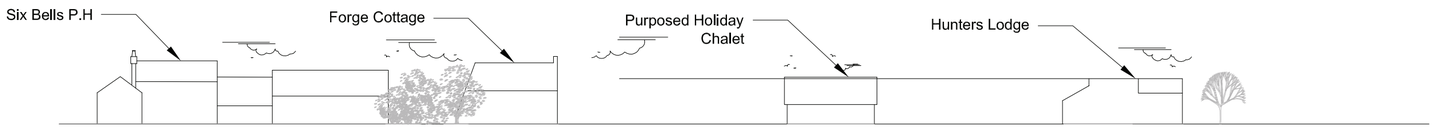

Street Scene Scale 1 : 500

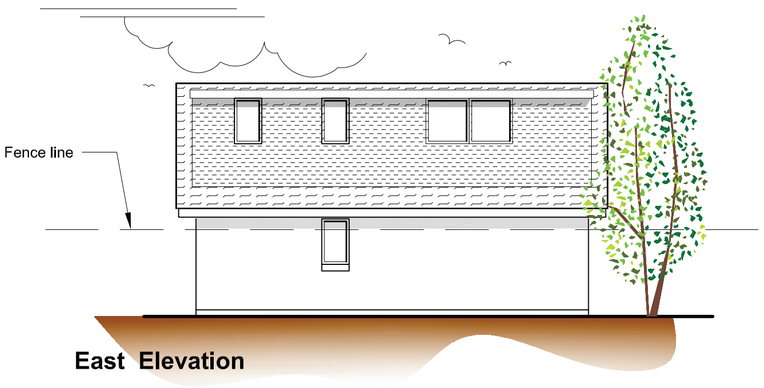


East Elevation

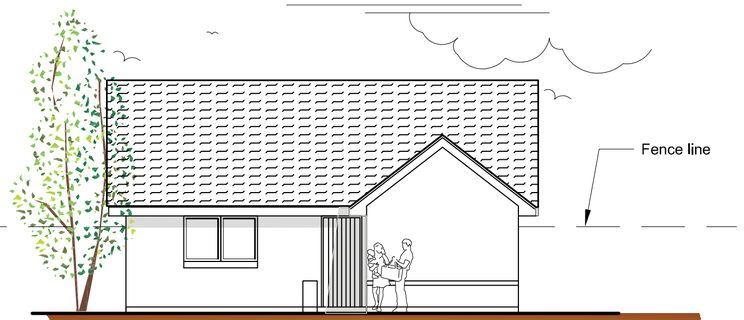


West Elevation




South Elevation

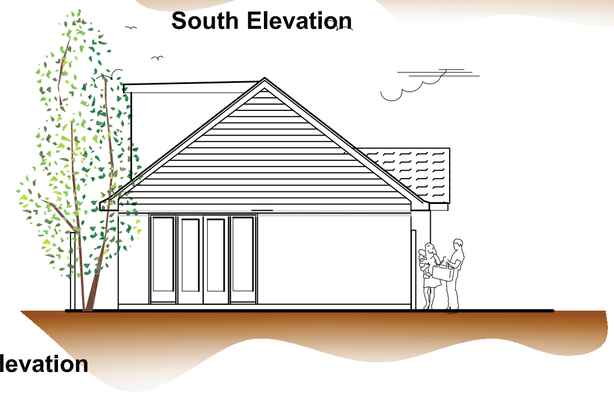


North Elevation

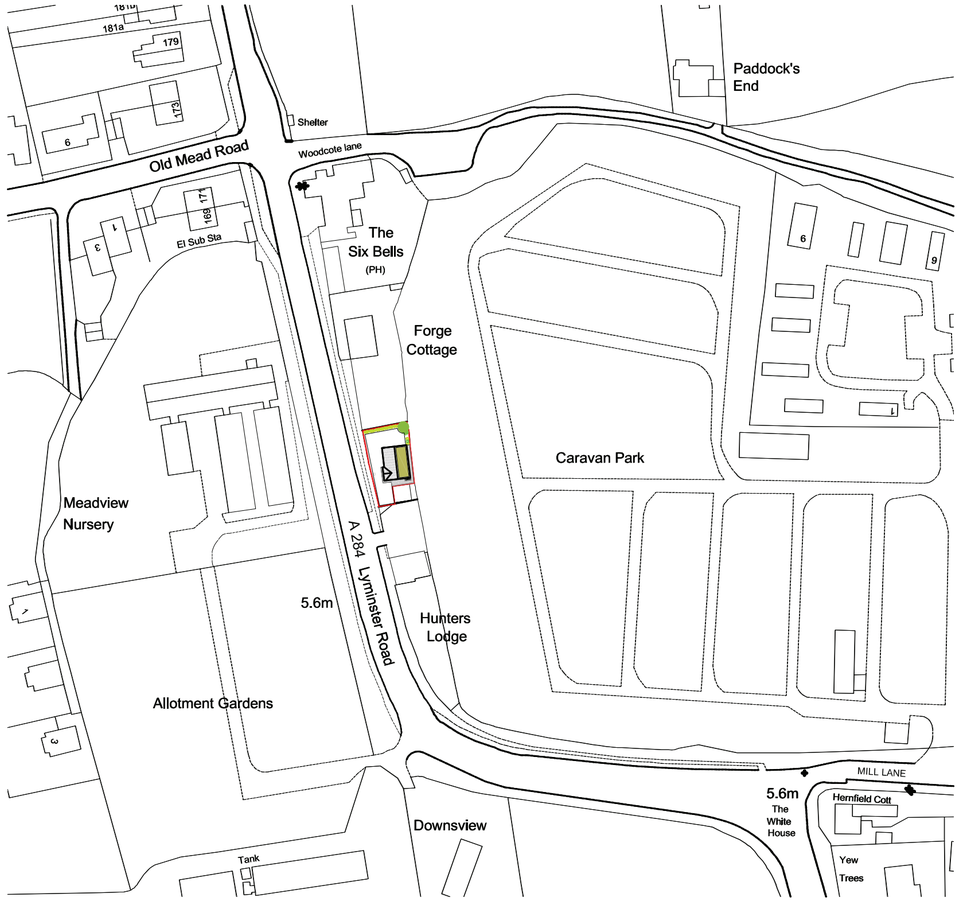


Location Plan 1:250

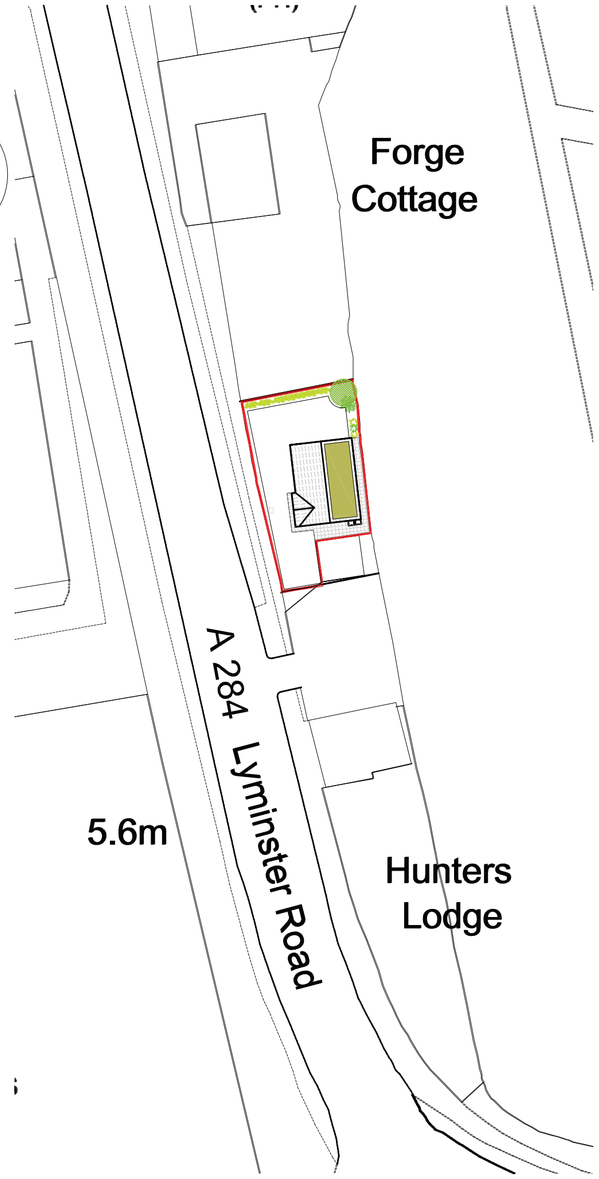

Site Plan 1:500

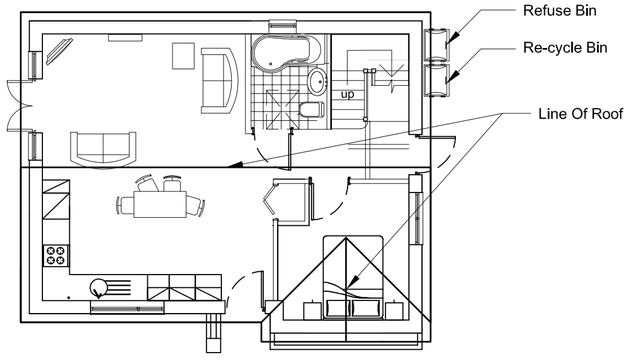

Ground Floor Internal Layout of Holiday Accommodation and Roof Line

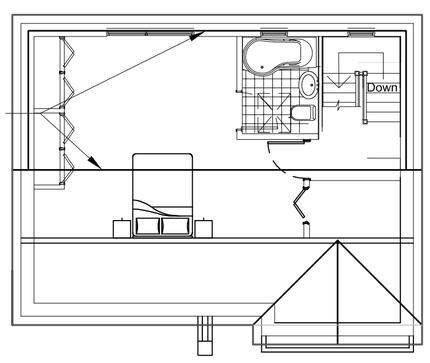

Internal Layout of Attic Room of Holiday Accommodation and Roof Line

ADDRESS	Ref:- Dwg 003
Mr & Mrs Mills Hunters lodge Lyminster Road Littlehampton	Date: June 2011
Drawing:- **Proposed Holiday Bungalow**	Scale 1:100/500/1250