ARUN DISTRICT COUNCIL LU/300/11/

Scale 1:250



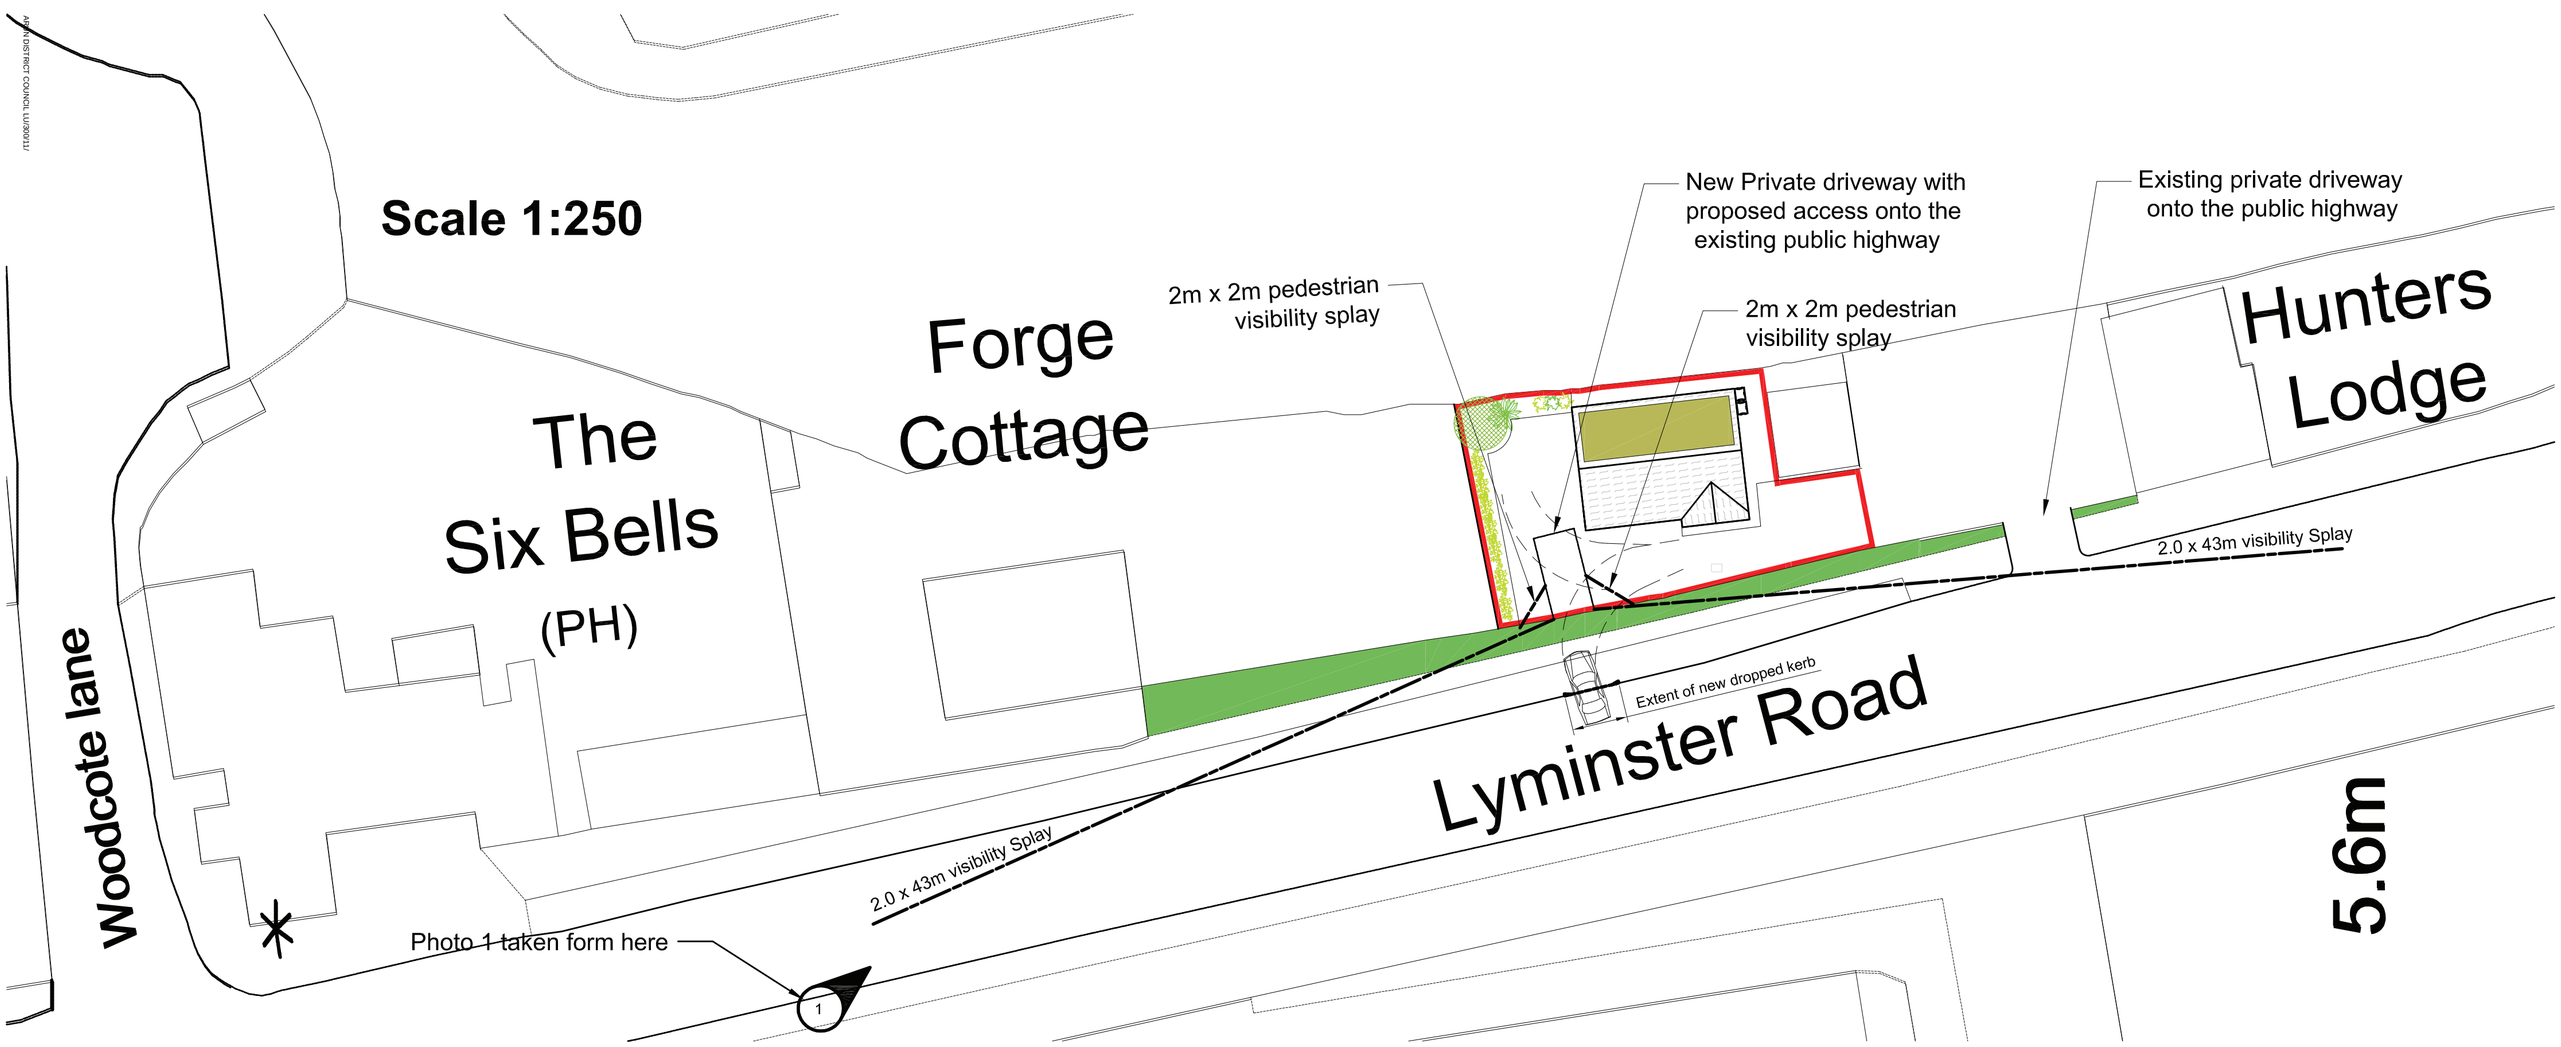




Photo 1 looking South

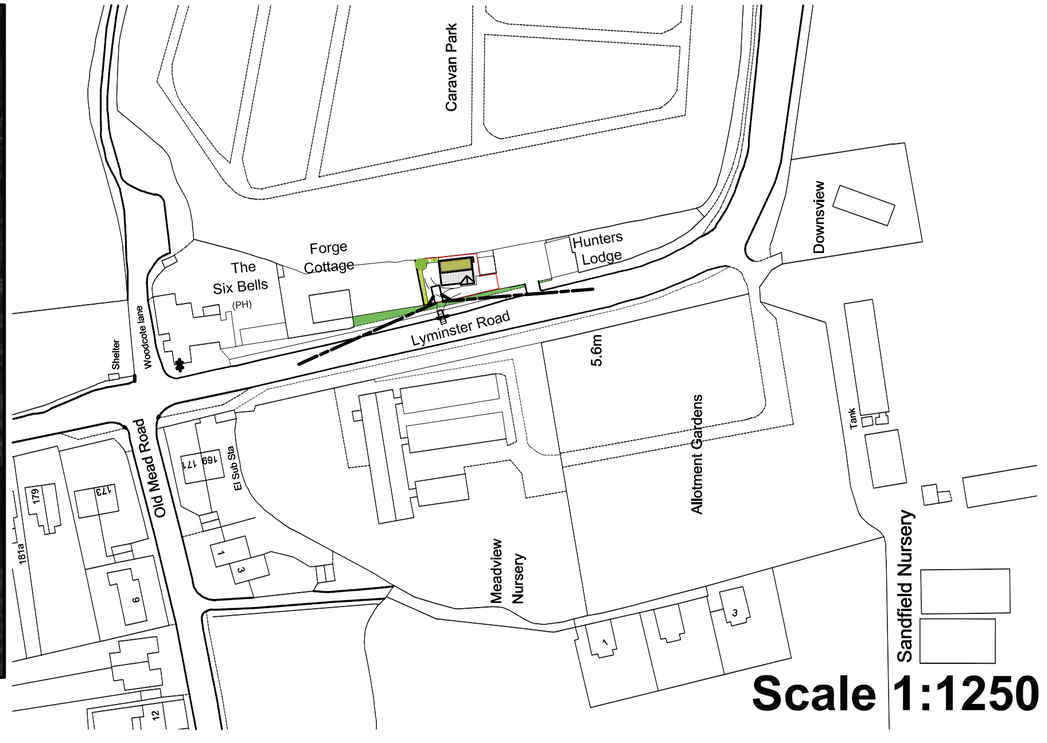

Scale 1:1250

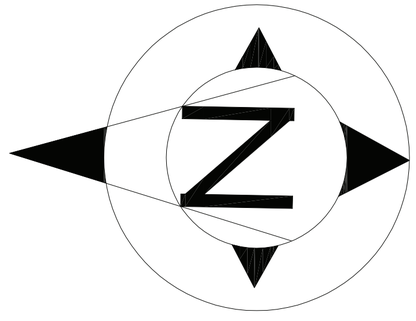

© Crown copyright 2009. All rights reserved. Licence number 100020449

ADDRESS	Ref:- Dwg 001
Mr & Mrs Mills Hunters lodge Lyminster Road Littlehampton	Date: Sept 2011
Drawing:- **Location / Block Plans**	Scale As Displayed