
NATIONAL MAP CENTRE

OS Plan B&W

Anglian Home Improvements
Raising the standard.

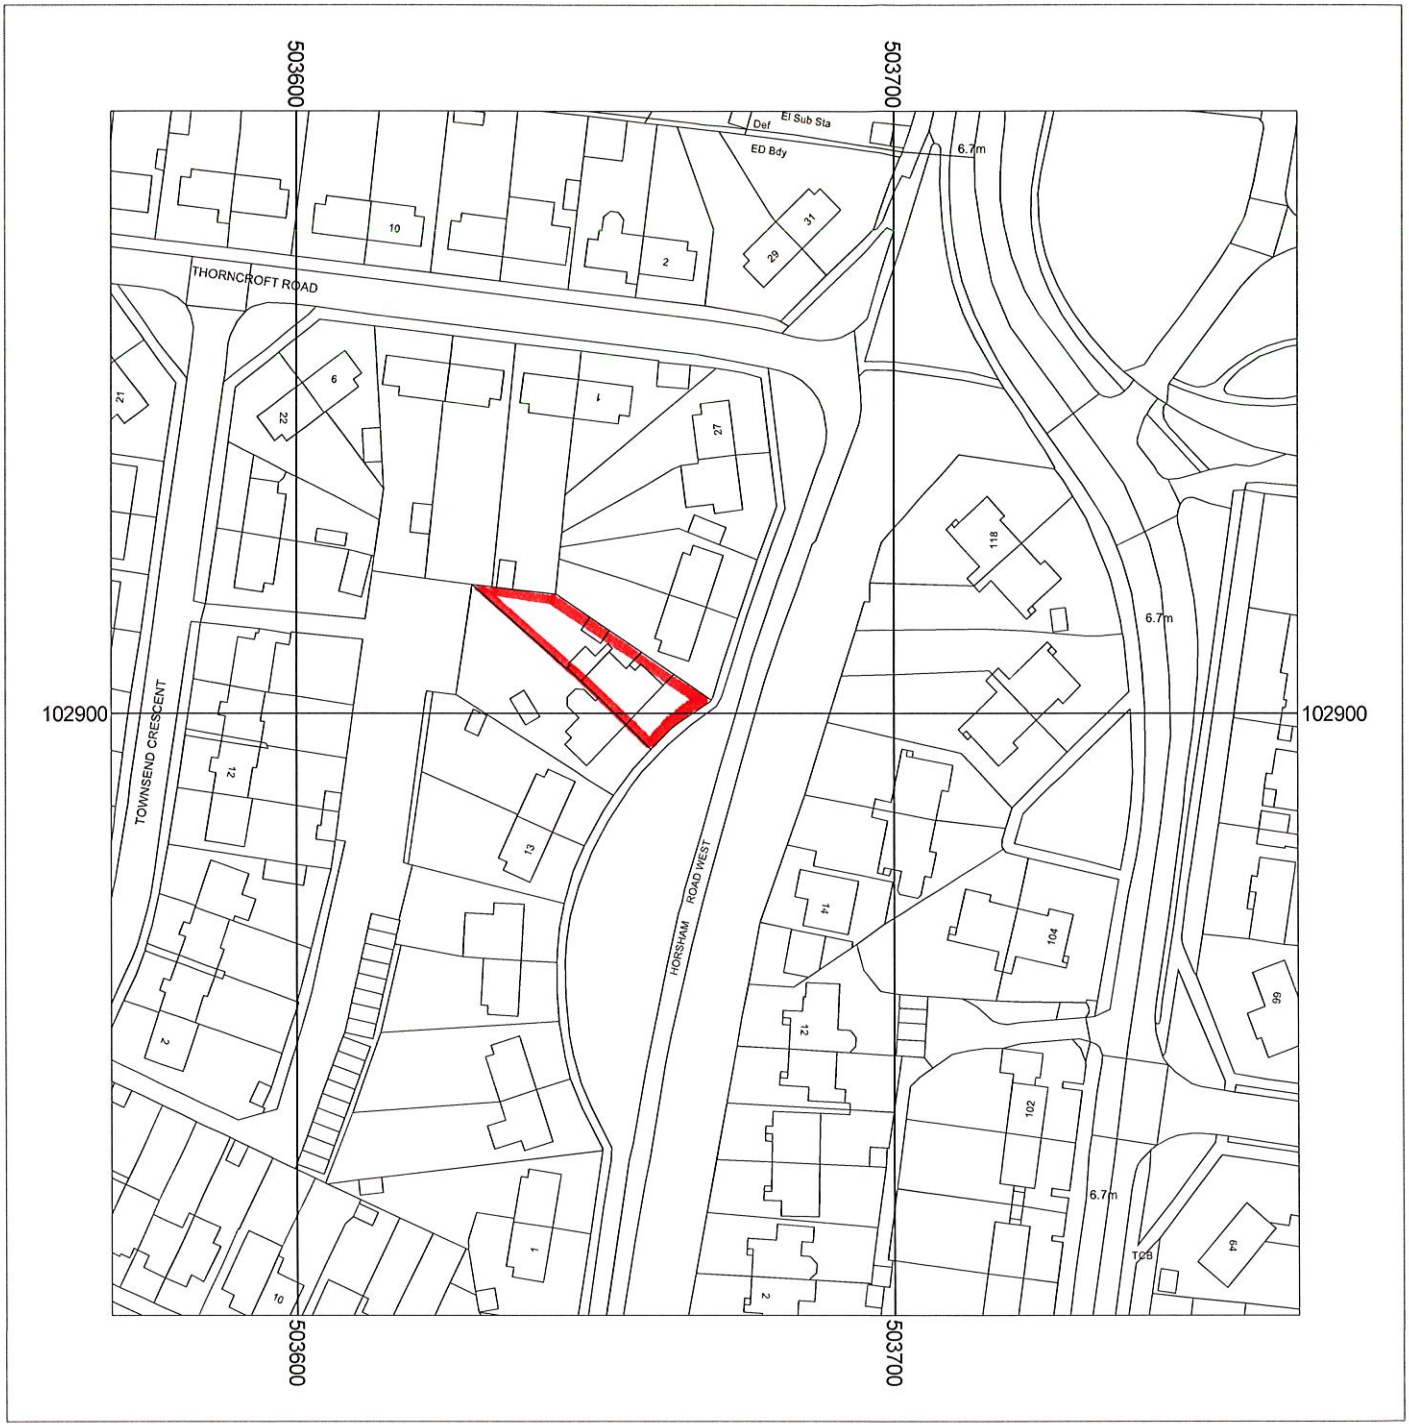

Metres
0 5 10 20 30 40 50

Scale: 1:1250

Map data

9991393

19 HORSHAM ROAD WEST
LITTLEHAMPTON
WEST SUSSEX
BN17 6DL

Supplied by:	Anglian Conservatories
License number:	100031961
Produced:	14/10/2016
Serial number:	1747655

Plot centre co-ordinates:	503668,102900
Download file:	9991393.zip
Project name:	9991393

Produced from the Ordnance Survey National Geographic Database and incorporating survey revisions available at this date. © Crown copyright 2016. Reproduction in whole or in part is prohibited without prior permission of the Ordnance Survey. Ordnance Survery and the OS symbol are trade marks. The representation of a road, track or path is no evidence of a right of way. The representation of features as line is no evidence of a property boundary.