


DMR 01

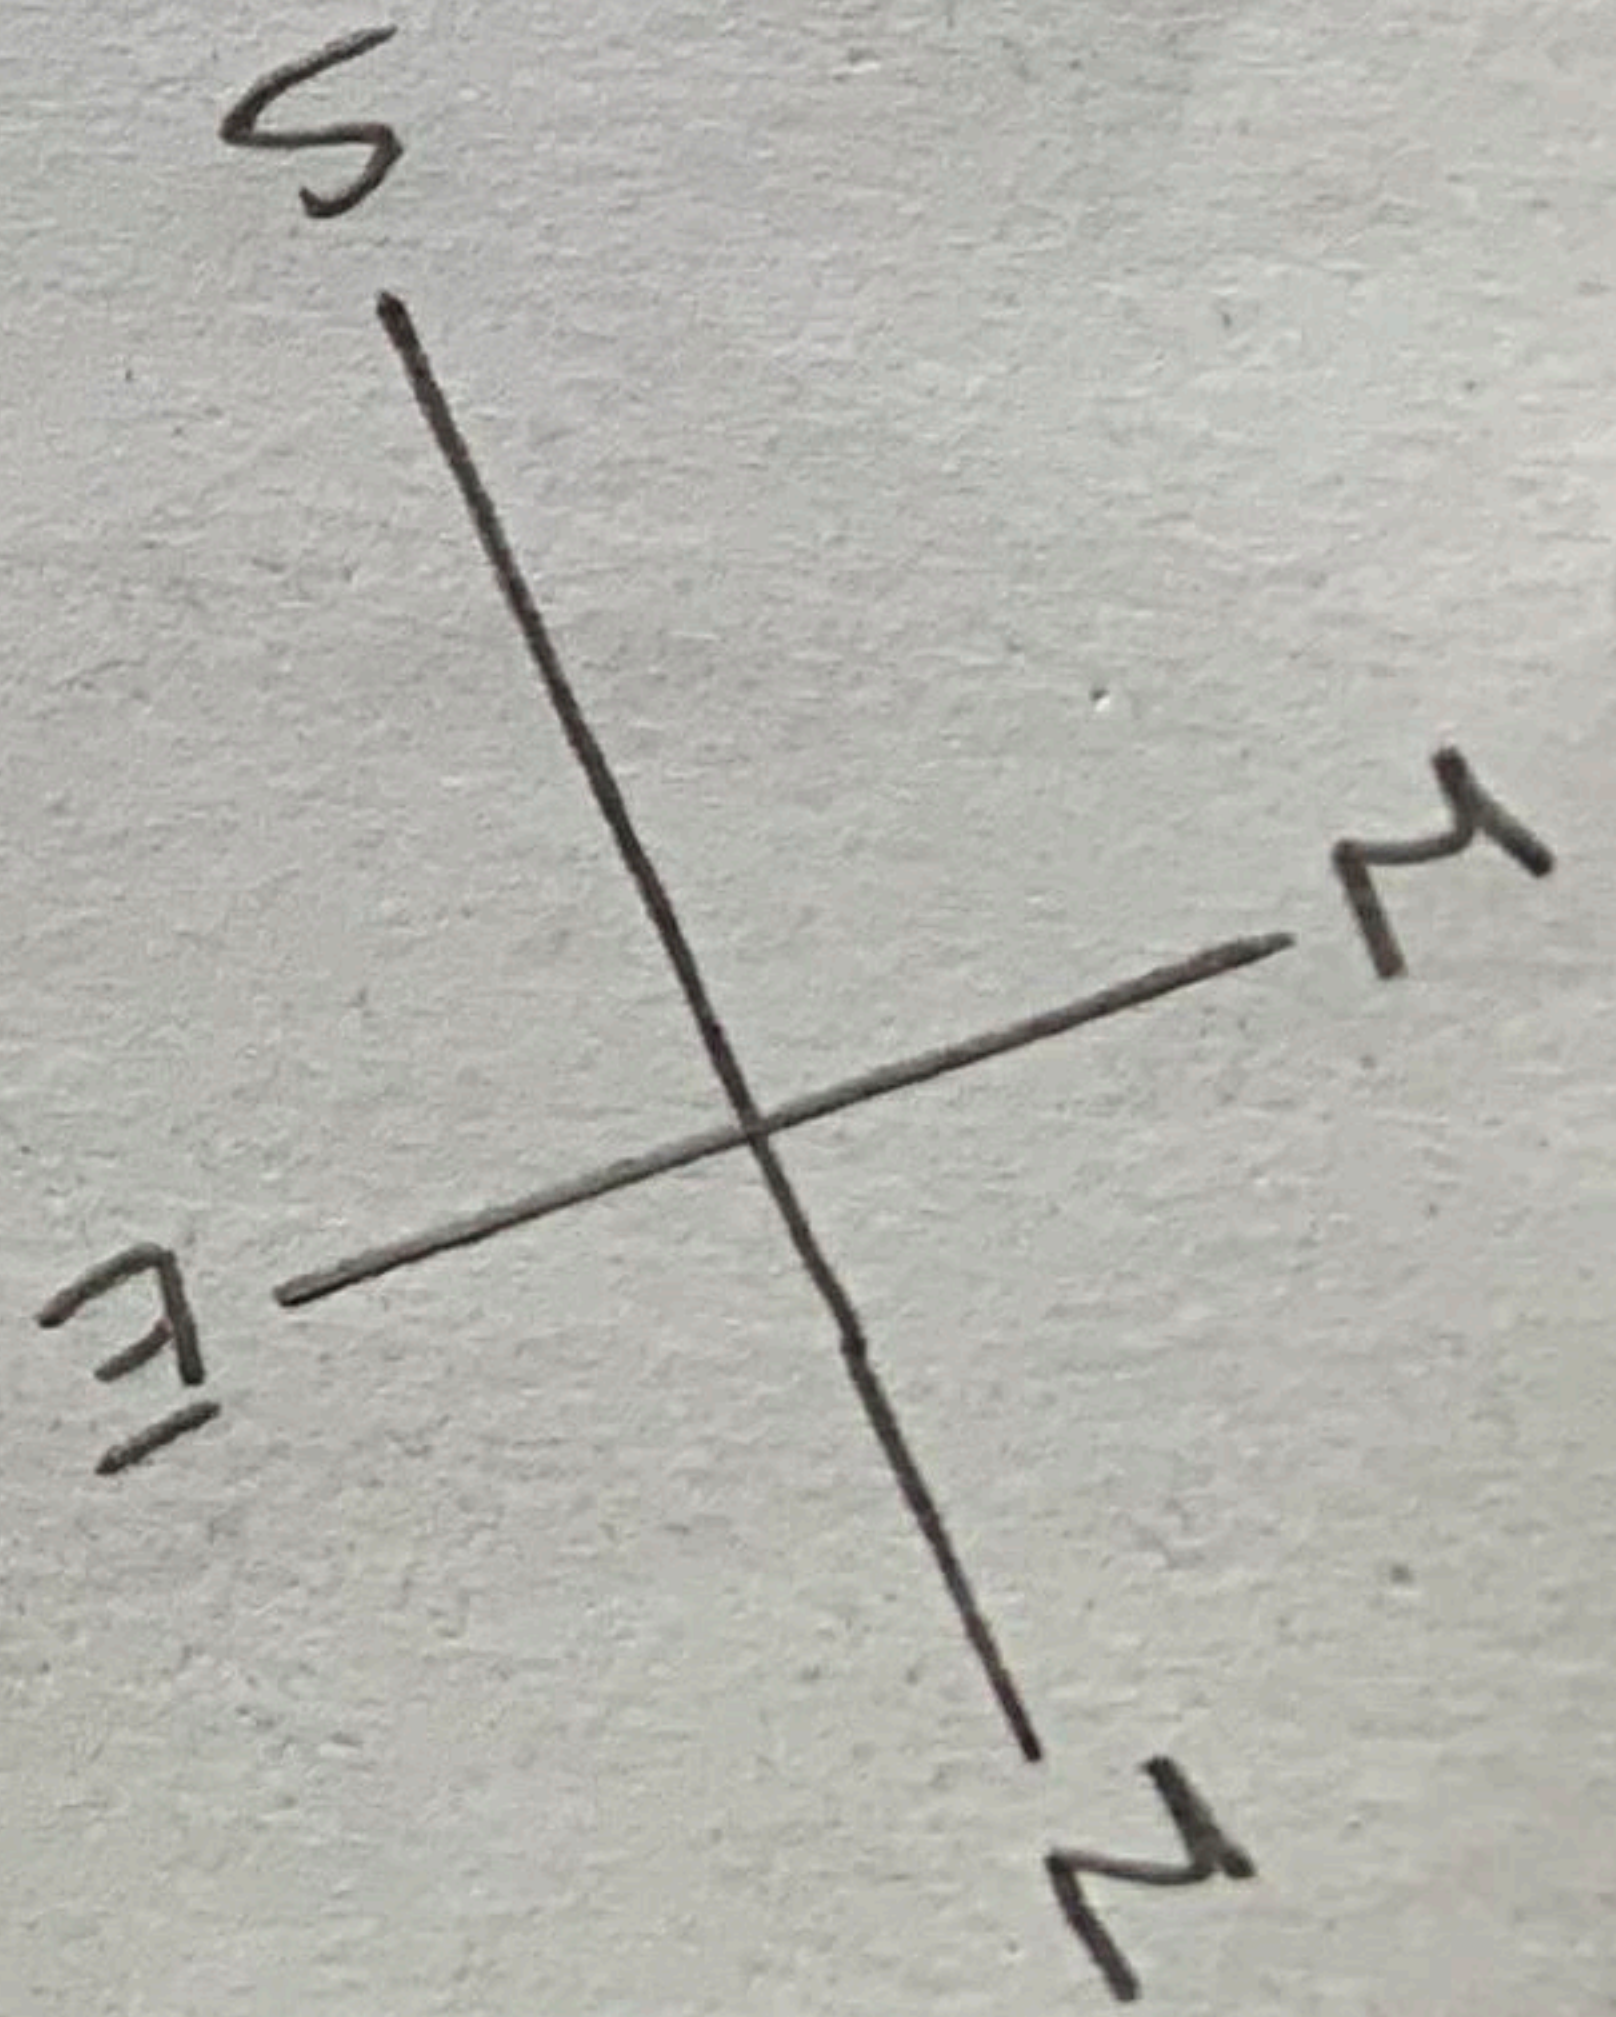

ROAD

Grass verge

Pavement

Crossover for vehicle access

3m - 3.5m

4m

Pavement

ROAD

Grass verge

WATER METER COVER

1.5m

GARDEN PATH

5.5m

Soak
away
1.2

0.5m
Gravel
Border
+ soak aways

Block
Paving

Proposed domestic access
For 142 CLUN ROAD,
LITTLEHAMPTON, BN17 7ET
5.5m

WINDOW BOX

0.5m
Gravel
Border
soak
away