
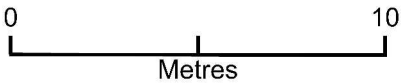


Block Plan

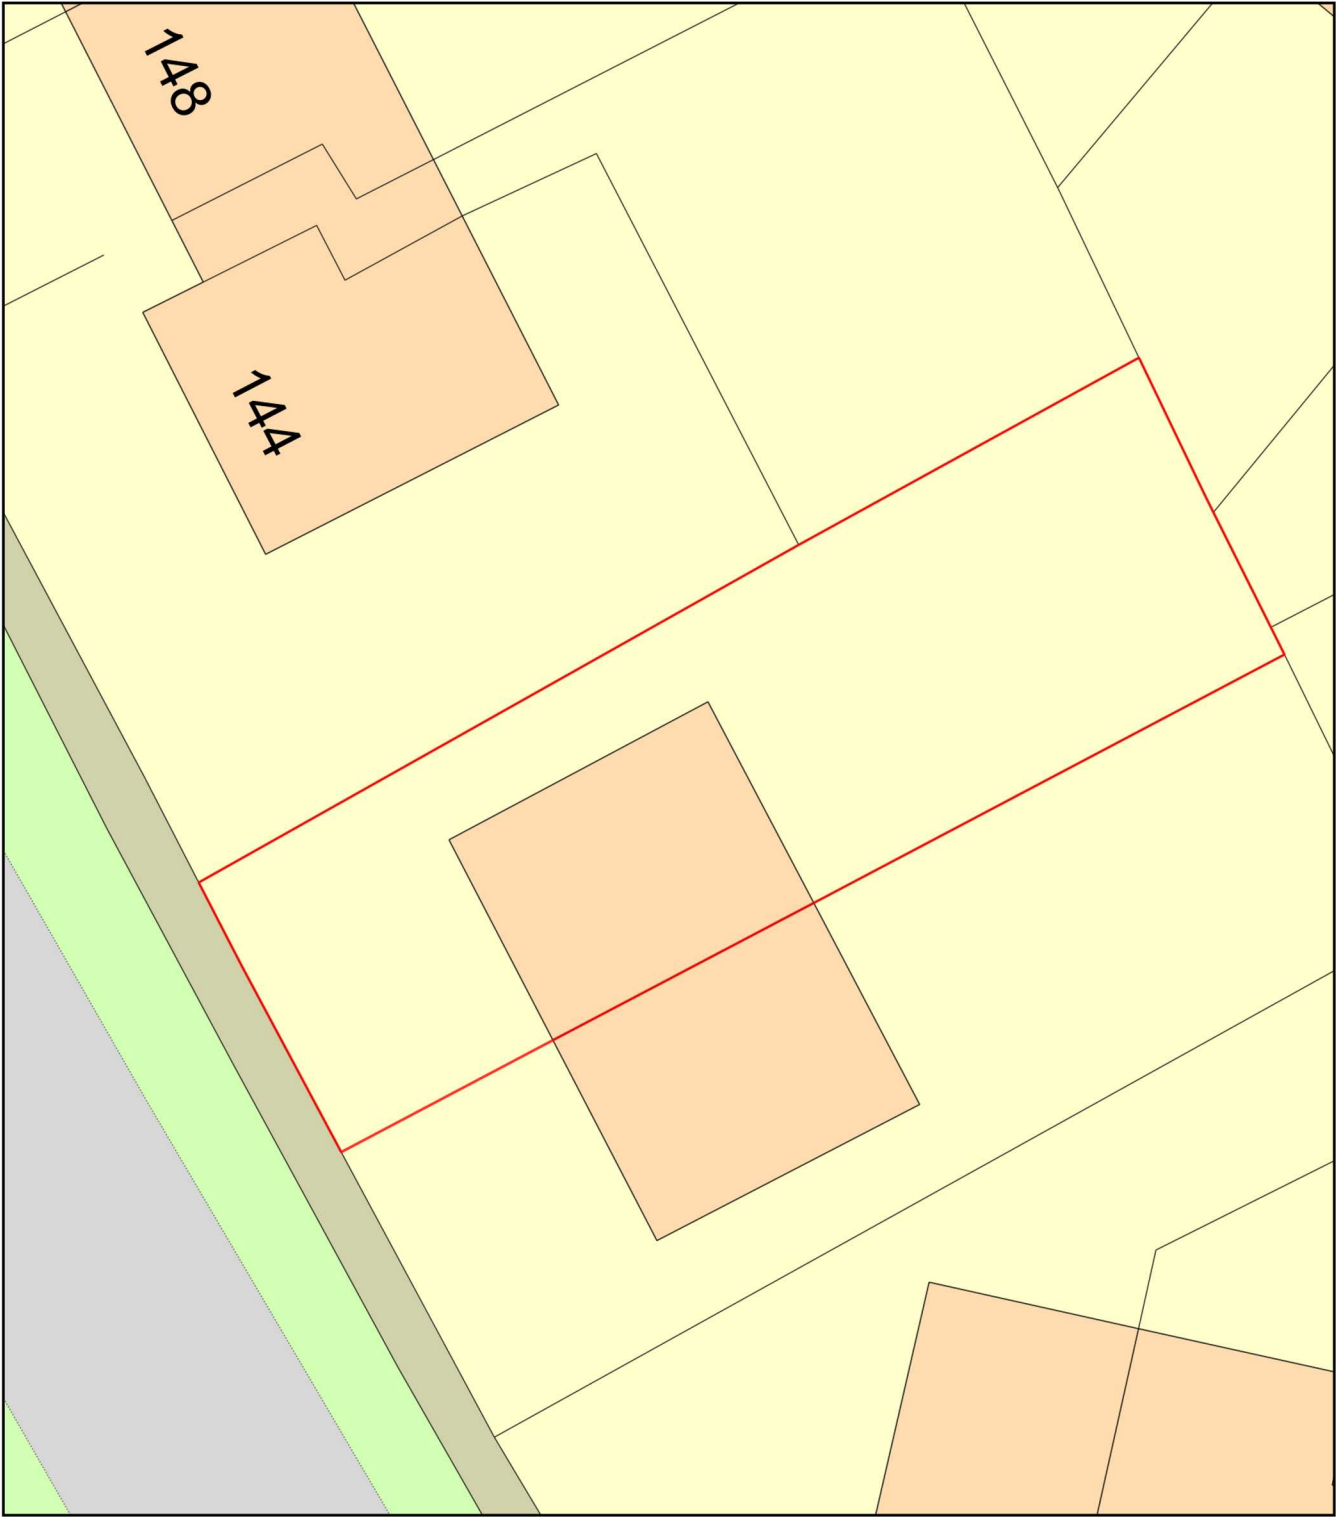

Plan Produced for: Darren Bishop

Date Produced: 28 Sep 2021

Plan Reference Number: TQRQM21271112845996

Scale: 1:200 @ A4